


P:\2022\2236 ST. JOHNS OLD GRANADA STUDIOS\01 BIM\02 CAD\03 SHEET LAYOUT\02 RIBA 4 TENDER\2236-EXA-XX-XX-DR-L-00200.DWG

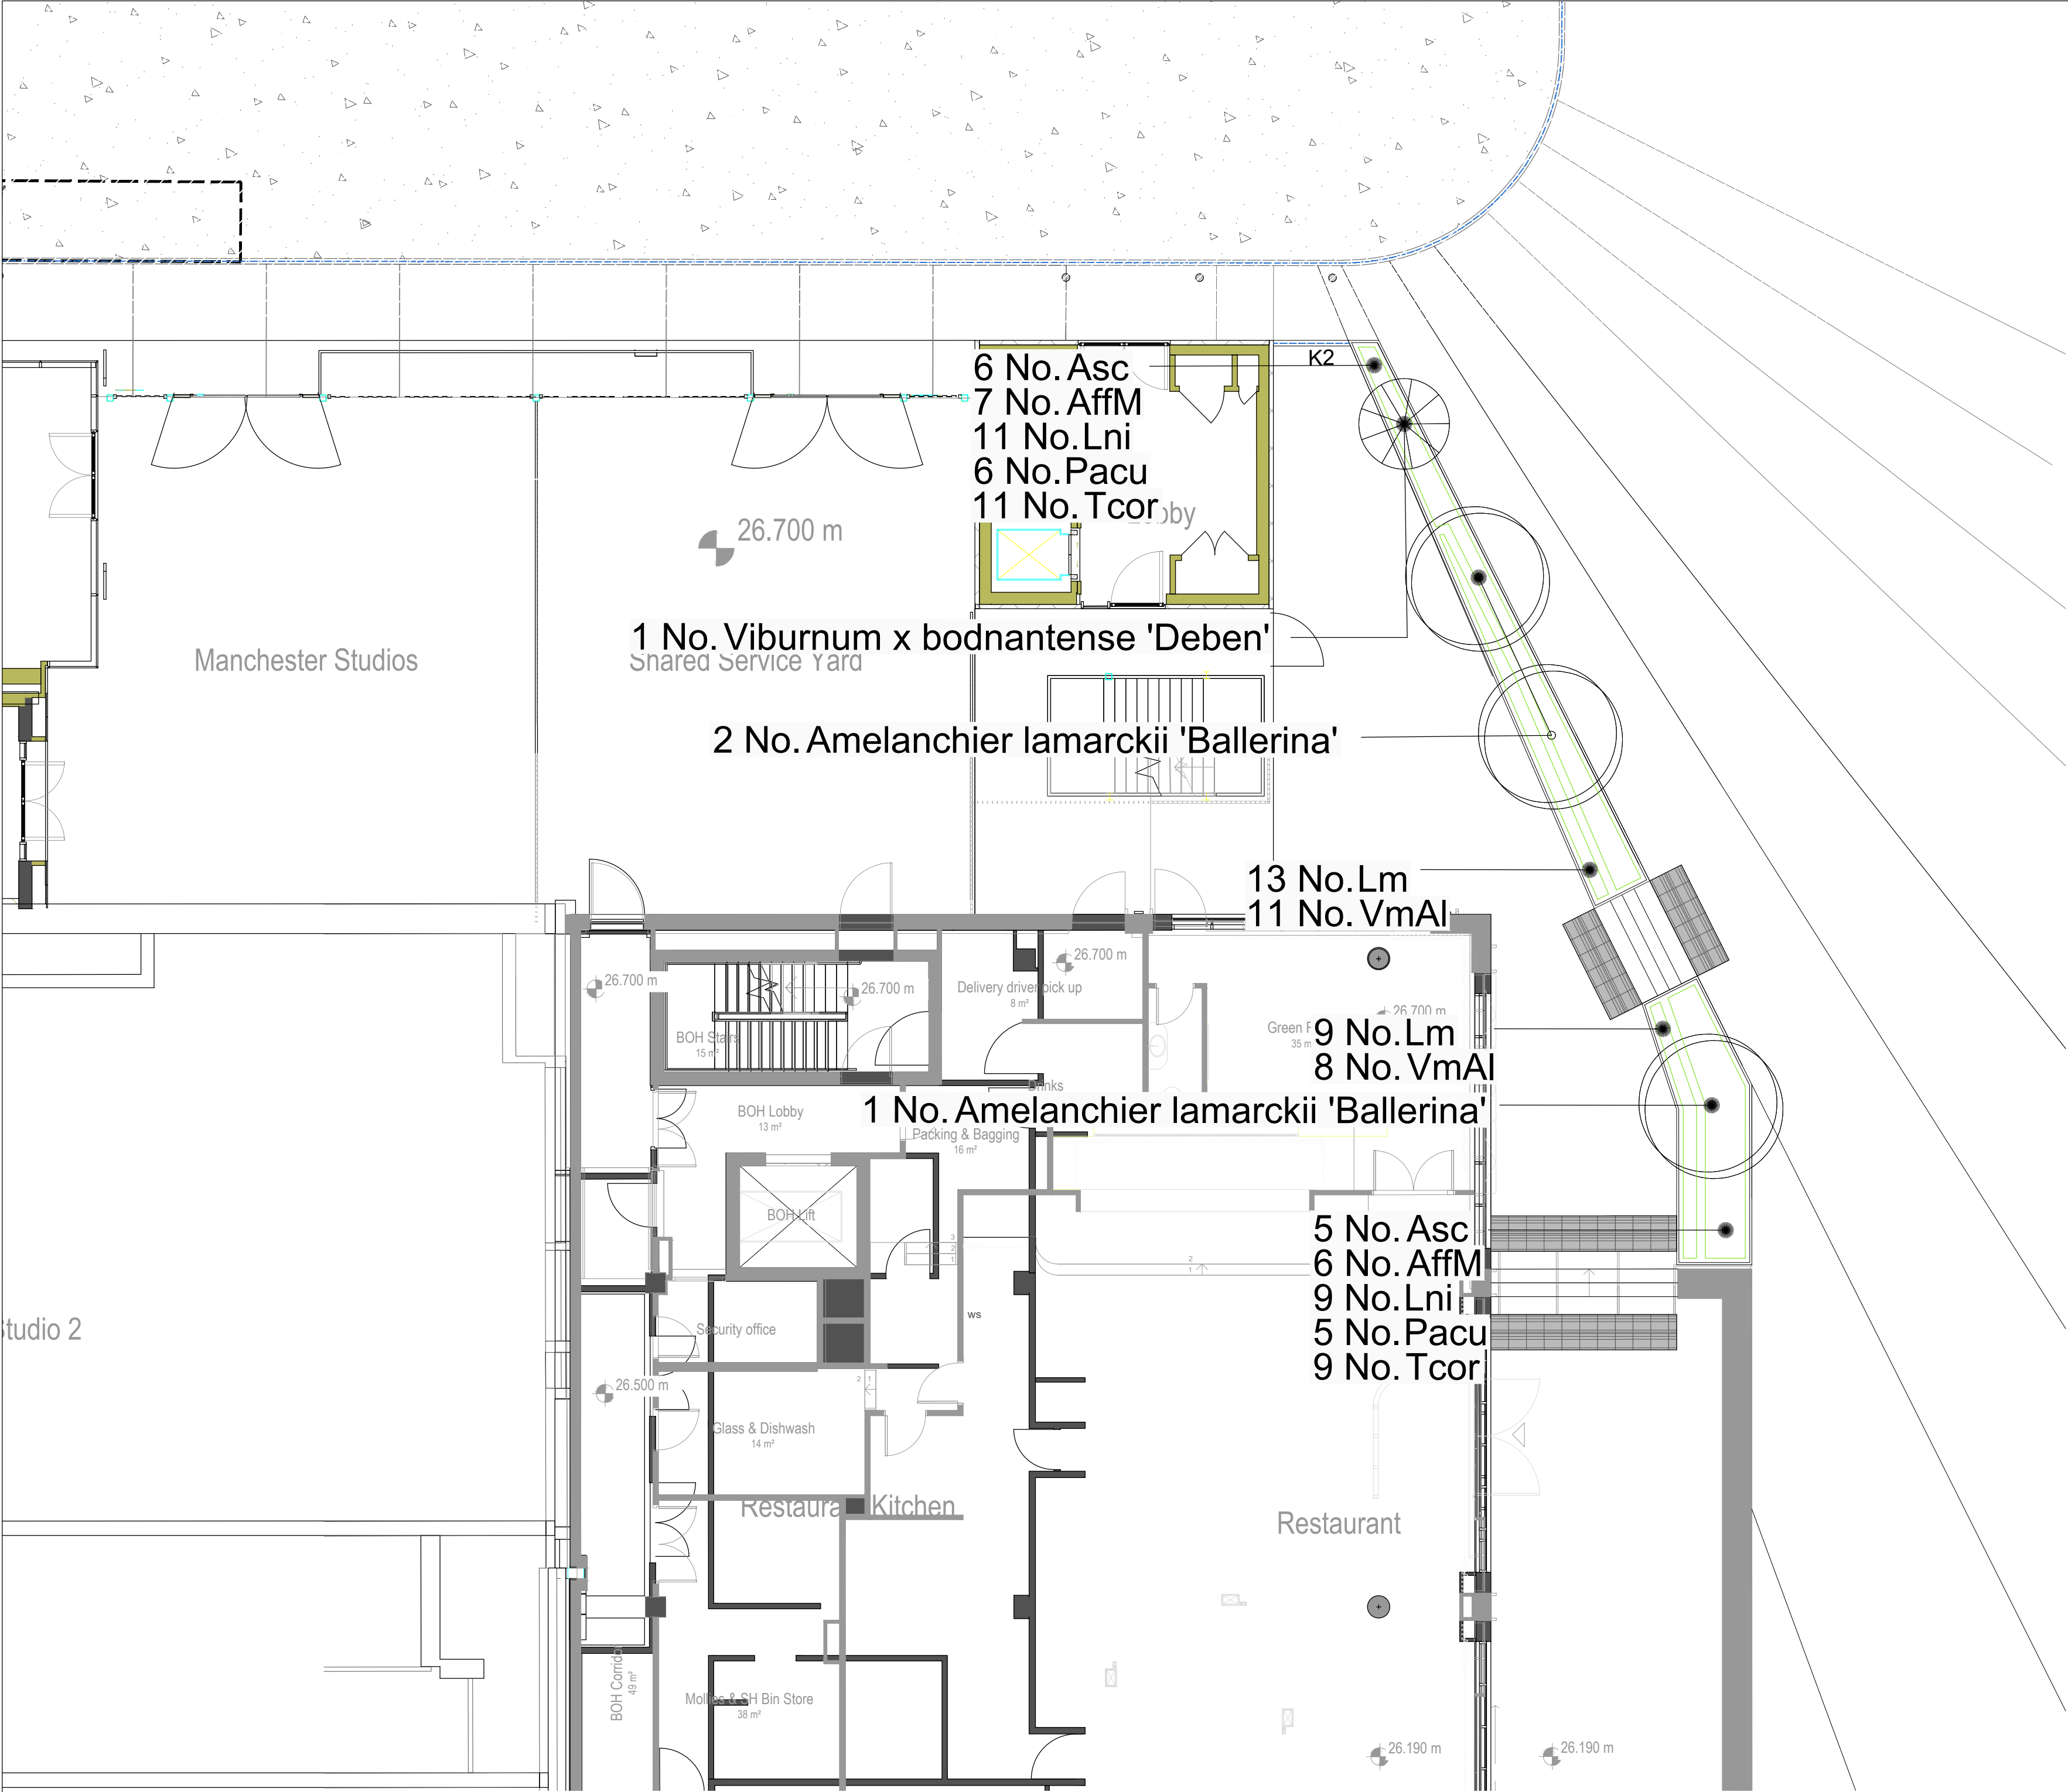

Trees			
Number	Species	Height	Specification
3 -	Amelanchier lamarckii 'Ballerina'	300-350cm	Umbrella shape: Multi-stem: clipped: 5x: RB: Clear Stem 150-200cm
1 -	Viburnum x bodnantense 'Deben'	80-100cm	5 brks: C

Amenity Planting					
Number	Abbreviation	Species	Common Name	Pot Size	Mix Species Density
11 -	Asc	Asplenium scolopendrium	Hart's Tongue Fern	5L	4/m²
13 -	AffM	Athyrium filix-femina 'Minutissimum'	Lady Fern 'Minutissimum'	5L	4/m²
22 -	Lm	Liriope muscari	Big Blue Lilyturf	5L	6/m²
20 -	Lni	Luzula nivea	Snowy Wood-rush	5L	5/m²
11 -	Pacu	Polystichum aculeatum	Hard Shield Fern	5L	4/m²
20 -	Tcor	Tiarella cordifolia	a Foam Flower	5L	5/m²
19 -	VmAl	Vinca minor 'Alba'	White Lesser Periwinkle	5-7.5L	5/m²

No dimensions are to be scaled from this drawing.
All dimensions are to be checked on site.
Area measurements for indicative purposes only.

This drawing is the property of Exterior Architecture Ltd.
No part of the drawing may be reproduced in any manner
without permission from Exterior Architecture Ltd.

Client
ALLIED
LONDON

----	----	----
----	----	----
----	----	----
----	----	----
----	----	----
----	----	----
----	----	----
----	----	----
P02	COORDINATION	27.05.2022
P01	DRAFT ISSUE	14.04.2022
Rev	Description	Date

EXTERIOR
ARCHITECTURE

LONDON
Unit 17.1, The Leather Market, 11-13 Weston Street, London, SE1 3ER

MANCHESTER
Studio 537, The Royal Exchange, St Anns Square, Manchester, M2 7DH

E-MAIL office@exteriorarchitecture.com
WEB www.exteriorarchitecture.com

Project title
ST. JOHNS OLD GRANADA STUDIOS

Drawing title
PLANTING PLAN

Issued By	Manchester	T: 0161 850 8101
Scale	1:100 @ A1	Drawn EXA
Status	PLANNING	Checked SPL
Date	14.04.2022	Approved JM
Drawing number	2236-EXA-XX-XX-DR-L-00200	Revision P02

