


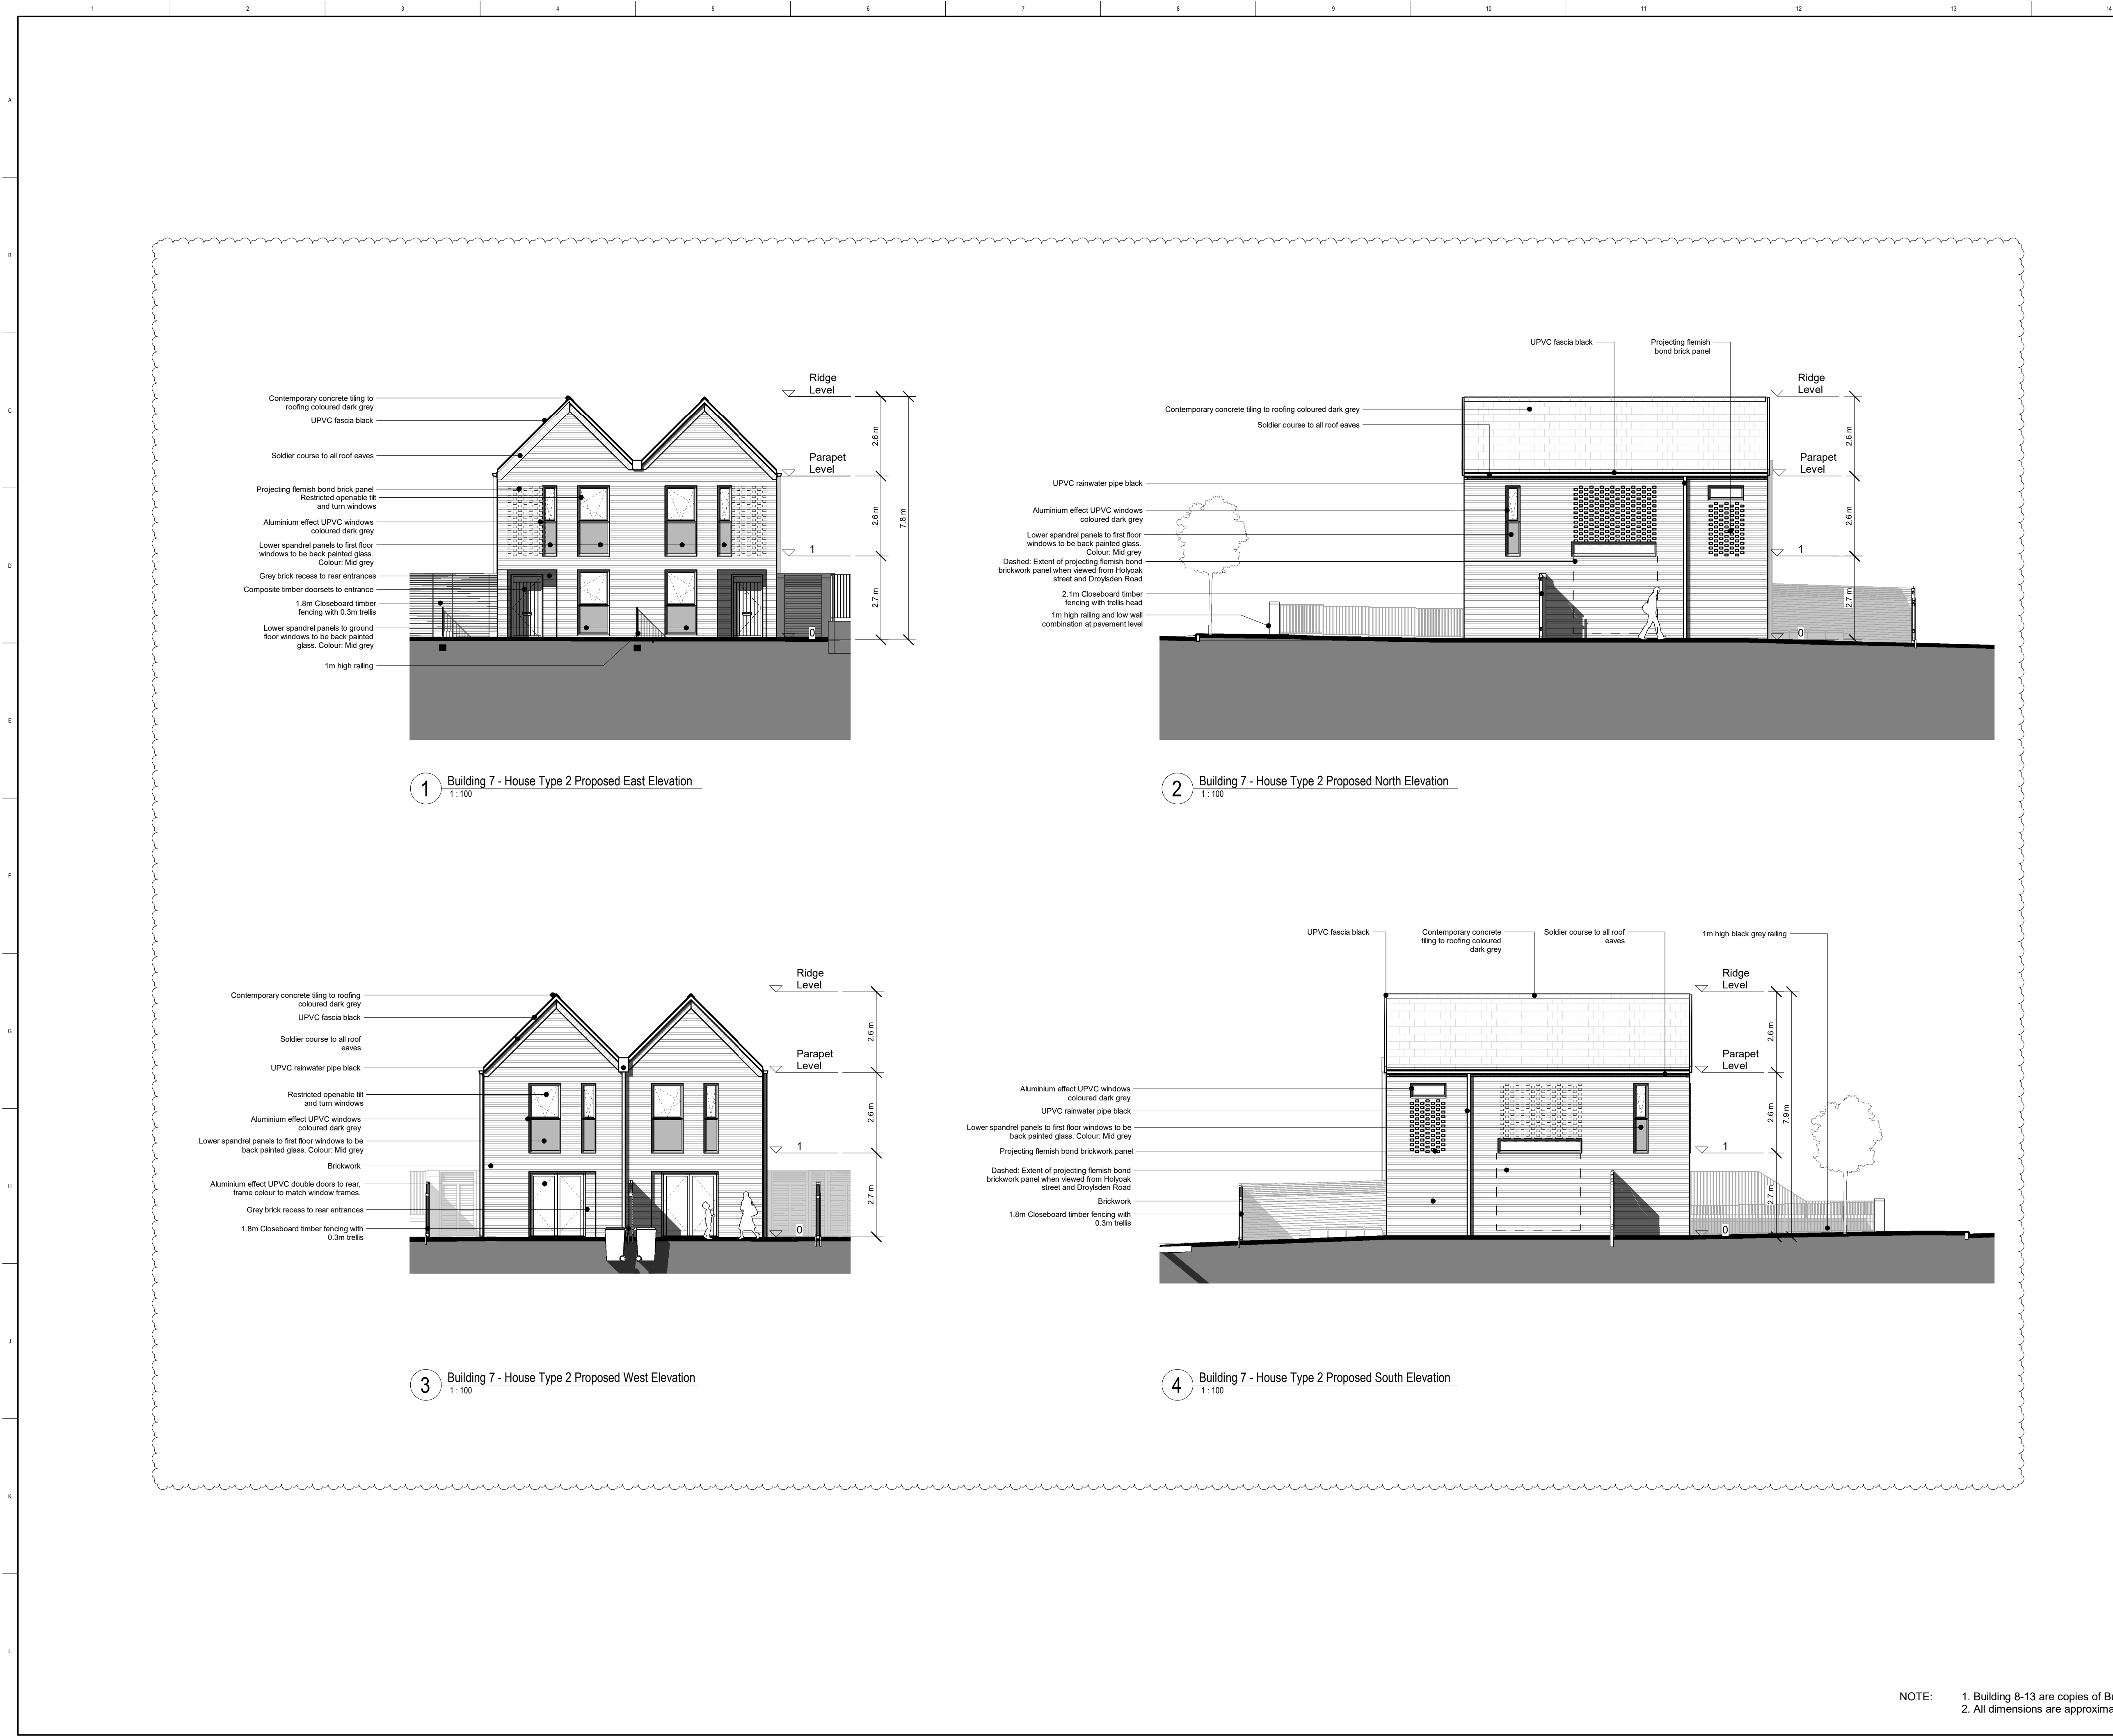

CLIENT

One Manchester

STRUCTURAL ENGINEER

Curtins Consulting

SERVICES ENGINEER

TBC

CONSULTANT

Wilkinson Cowan Partnership

KEY PLAN

NOTES:
DO NOT SCALE. FIGURED DIMENSIONS ONLY TO BE TAKEN FROM THIS DRAWING. CHECK DIMENSIONS ON SITE AND REPORT DISCREPANCIES TO THE ARCHITECT.
THIS DRAWING IS PROTECTED BY COPYRIGHT.
ALL AREAS HAVE BEEN MEASURED FROM CURRENT DRAWINGS. THEY MAY VARY BECAUSE OF (EG) SURVEY, DESIGN DEVELOPMENT, CONSTRUCTION TOLERANCES, STATUTORY REQUIREMENTS OR RE-DEFINITION OF THE AREAS TO BE MEASURED.

11	25-10-2022	Issued for 573 application in accordance with changes described in the Design Change Summary. Overall building sizes reduced by half a brick. External roof materials amended to black colour.	JBT	AUL
P3	28-04-2020	Updated For Planning	JMG	AUL
P2	25-02-2020	Issue For Planning	JMG	AUL
P1	13-02-2020	Initial Issue	JMG	AUL

No.	Date	Comments	Drawn	Checked
Revisions				

Issue Status

Information

tp bennett

architecture
interiors
planning

Royal Mills Unit 2B 17 Redhill Street Manchester M4 5BA | UK +44 (0) 161 694 7700
www.tp-bennett.com

Project

Residential Development
Newton Heath
Manchester

Drawing Title

Building 7 House Type 2
Proposed Elevations

Drawn	Date	Scale @ A1	Alt. Ref.
JMG	31/01/2020	1:100	

tp bennett Project No.	Series	Zone	Drawing Number	Rev.
T8130	D	7	151	I1