


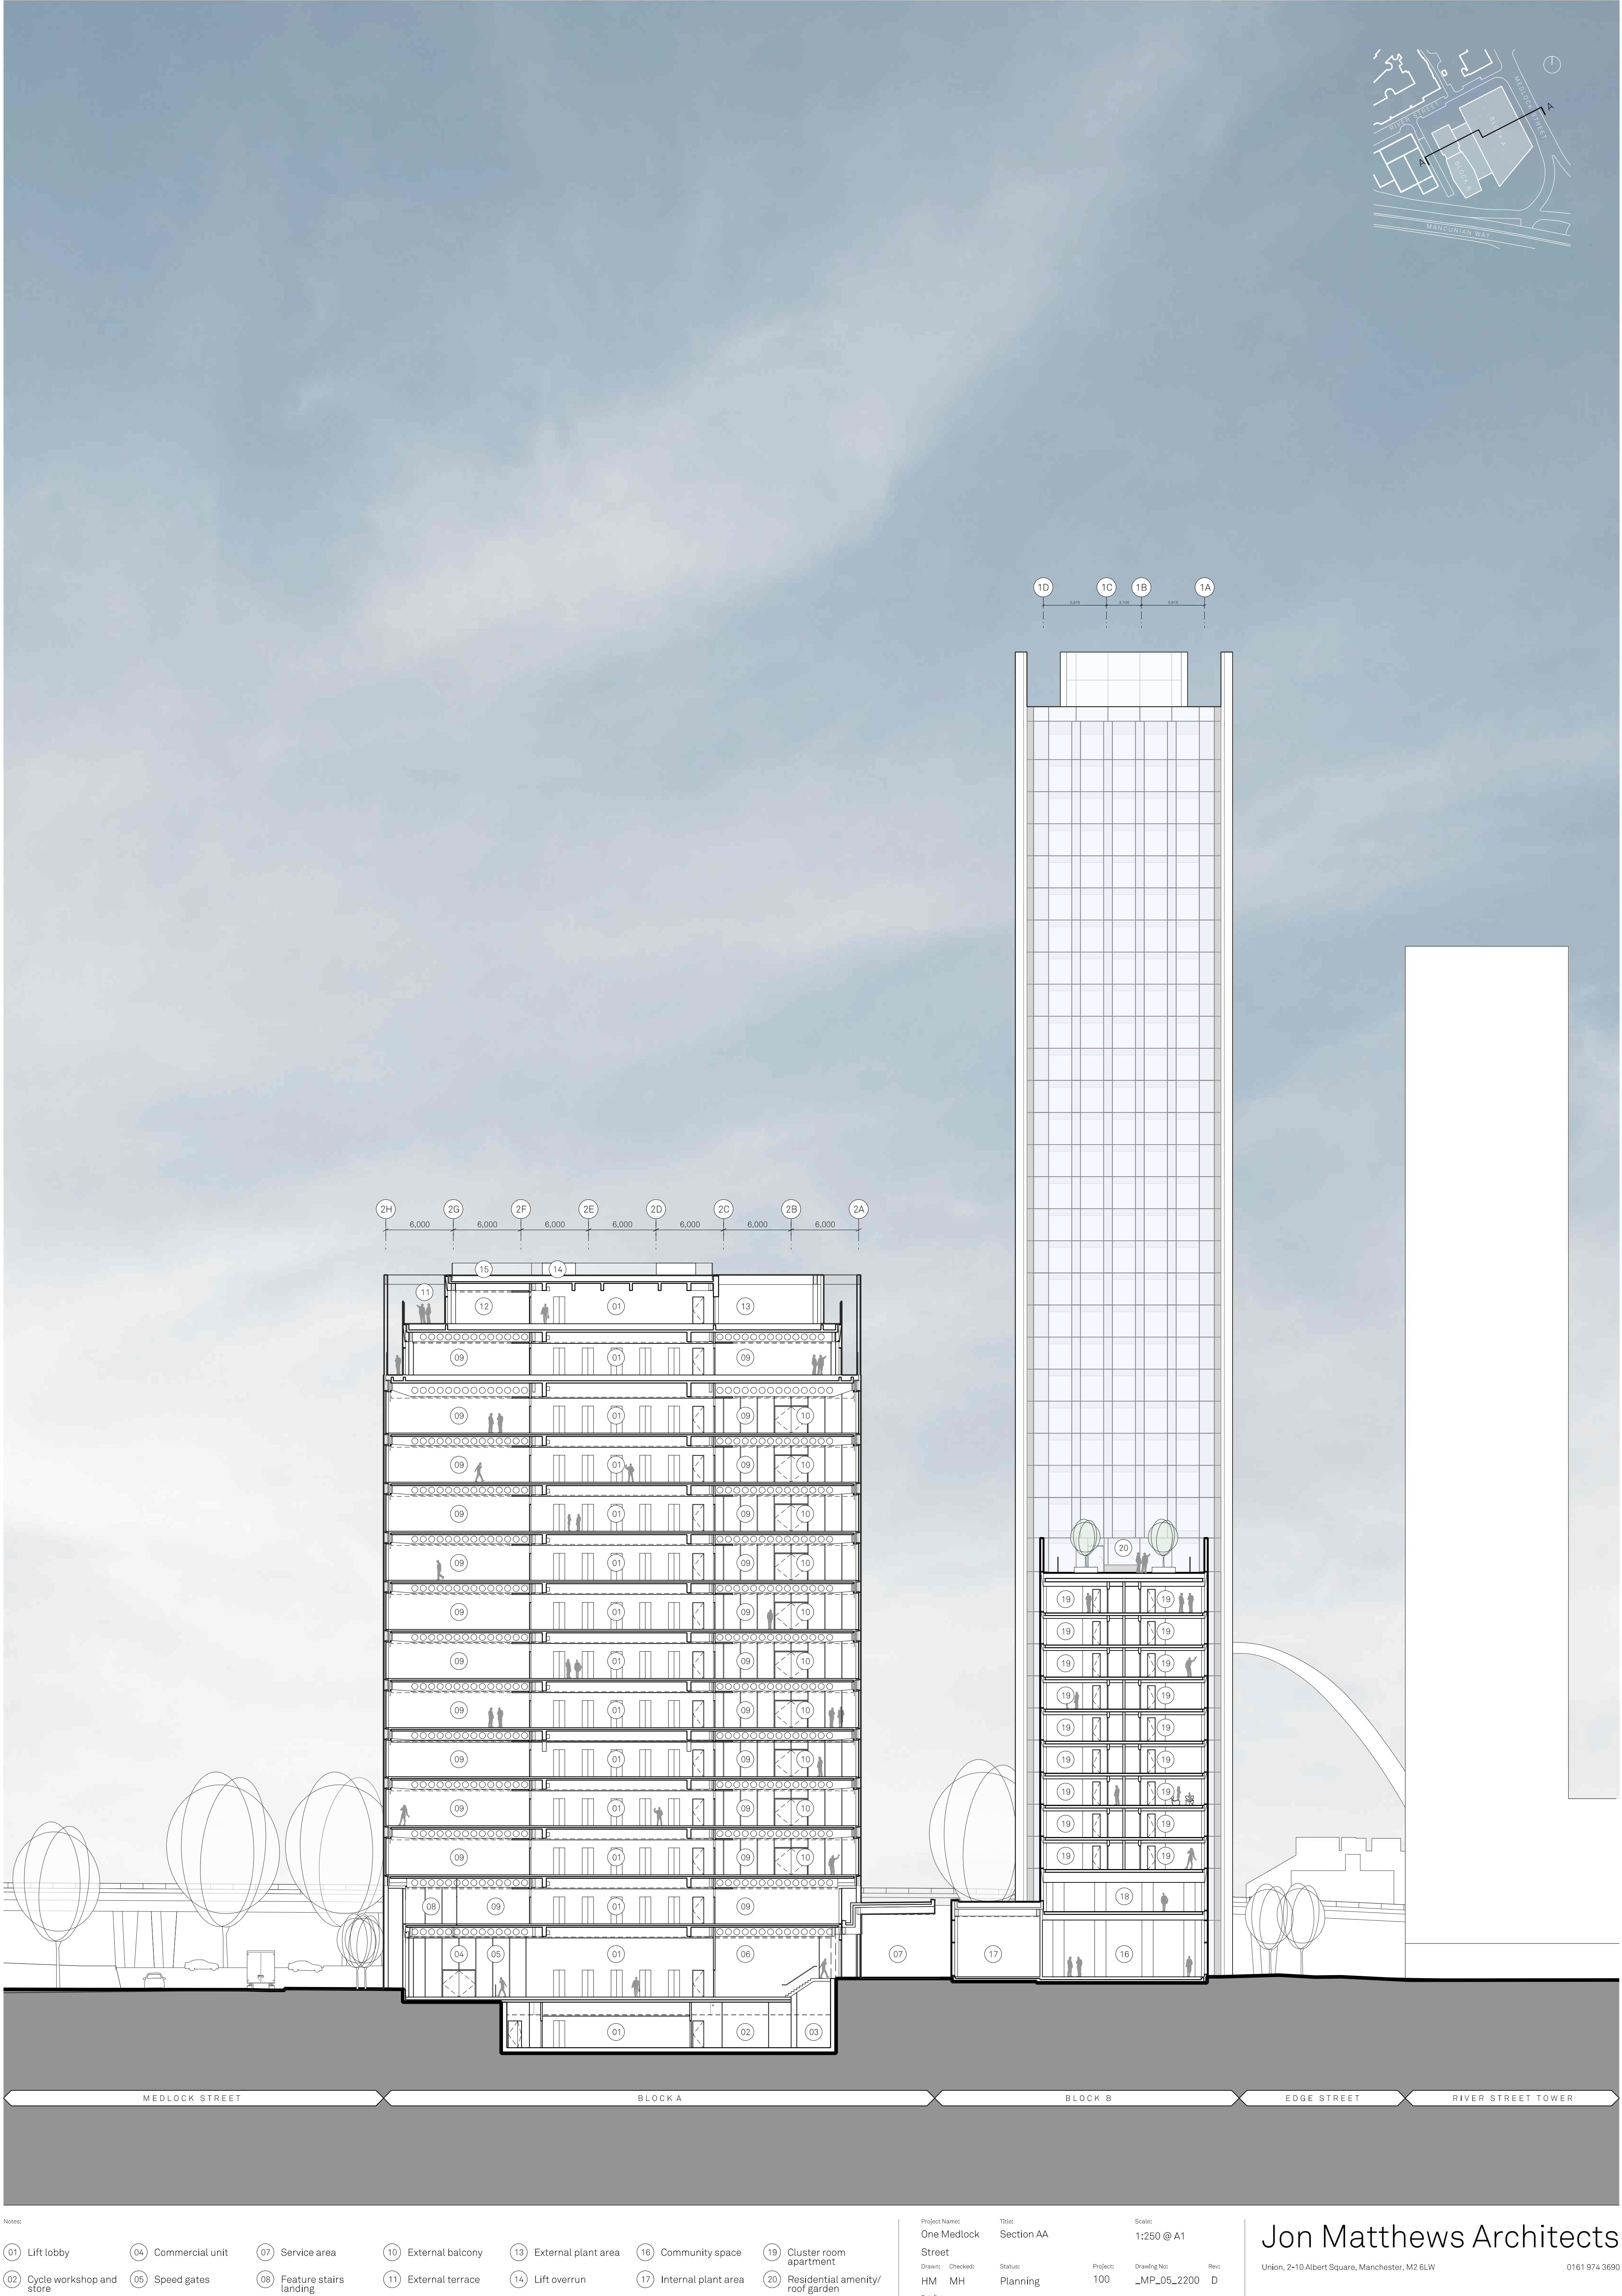

01	Lift lobby	04	Commercial unit	07	Service area	10	External balcony	13	External plant area	16	Community space	19	Cluster room apartment
02	Cycle workshop and store	05	Speed gates	08	Feature stairs landing	11	External terrace	14	Lift overrun	17	Internal plant area	20	Residential amenity/ roof garden
03	Store	06	Escape route	09	Office	12	Tenant pavilion	15	Perimeter safety balustrade	18	Void over community space		

Jon Matthews Architects

Union, 2-10 Albert Square, Manchester, M2 6LW 0161 974 3690

Copyright of this drawing is vested in Jon Matthews Architects and must not be copied or reproduced without written consent. Figured dimensions only are to be taken from this drawing. Do not scale from this drawing. For full company disclosure please visit www.jonmatthewsarchitects.com