
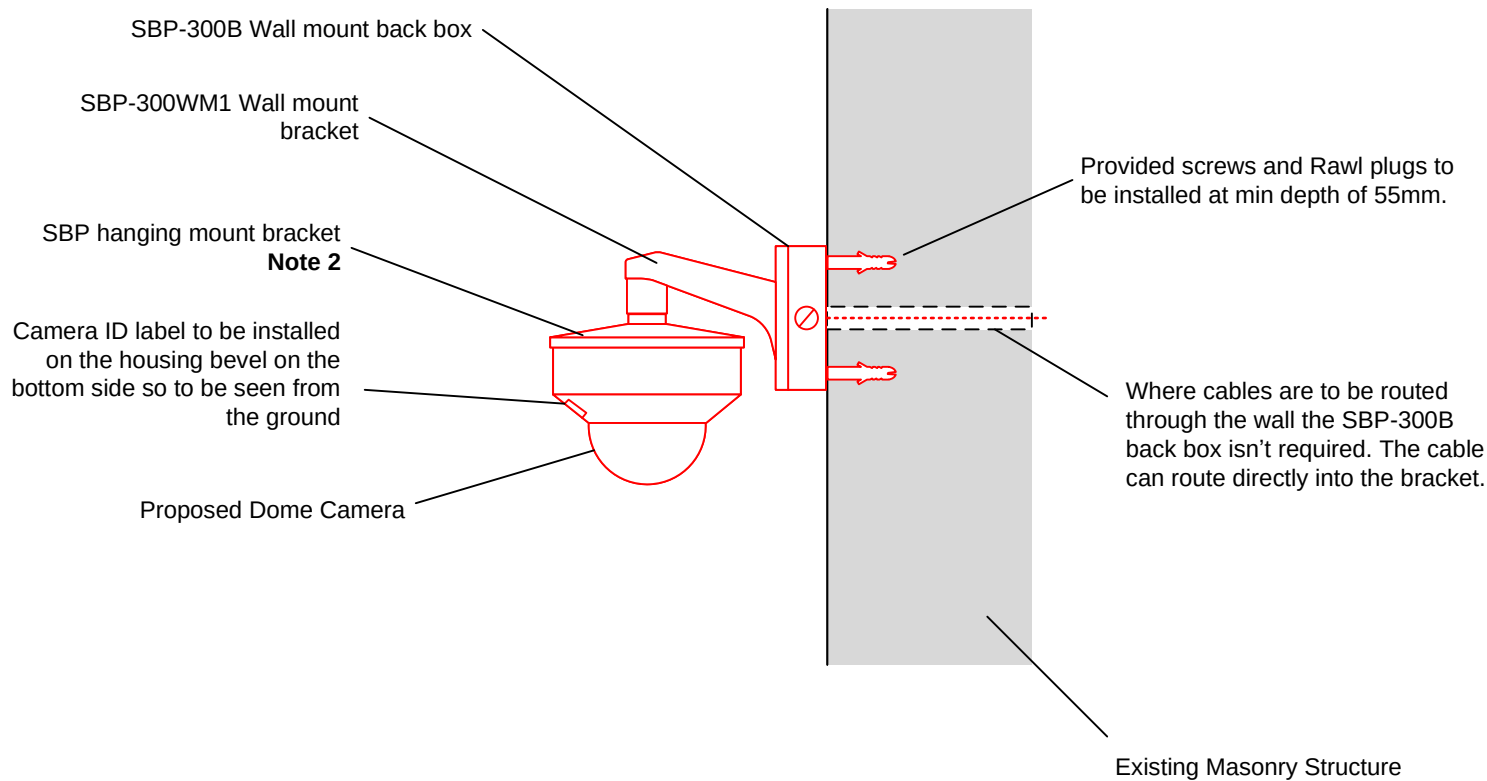


Item	Manufacturer	Quantity	Comment
20mm PVC Covered Flexible Steel Conduit	Kopex	200mm	*If required
20mm Swivel Gland	Kopex	2	*If required
20mm Conduit coupler	N/A	1	*If required
Brown Rawl plugs	Rawl	4	Provided with Bracket
SBP-300WM1 Wall Bracket	Hanwha	1	
SBP-300B Back Box	Hanwha	1	*If required
SBP-187HMW Hanging bracket	Hanwha	1 Note 2	For XNV-6081Z Camera
SBP-168HM Hanging bracket	Hanwha		For XNP-6120H PTZ Camera
SBP-300HM6 Hanging Bracket	Hanwha		For XNV-6120 or XNV-8080 Camera
7mm SDS Masonry Bit	N/A	N/A	
Black Foam Tape 12x4.8mm	RS Pro	N/A	Traffolyte mounting to bevel (RS No:205-0984)

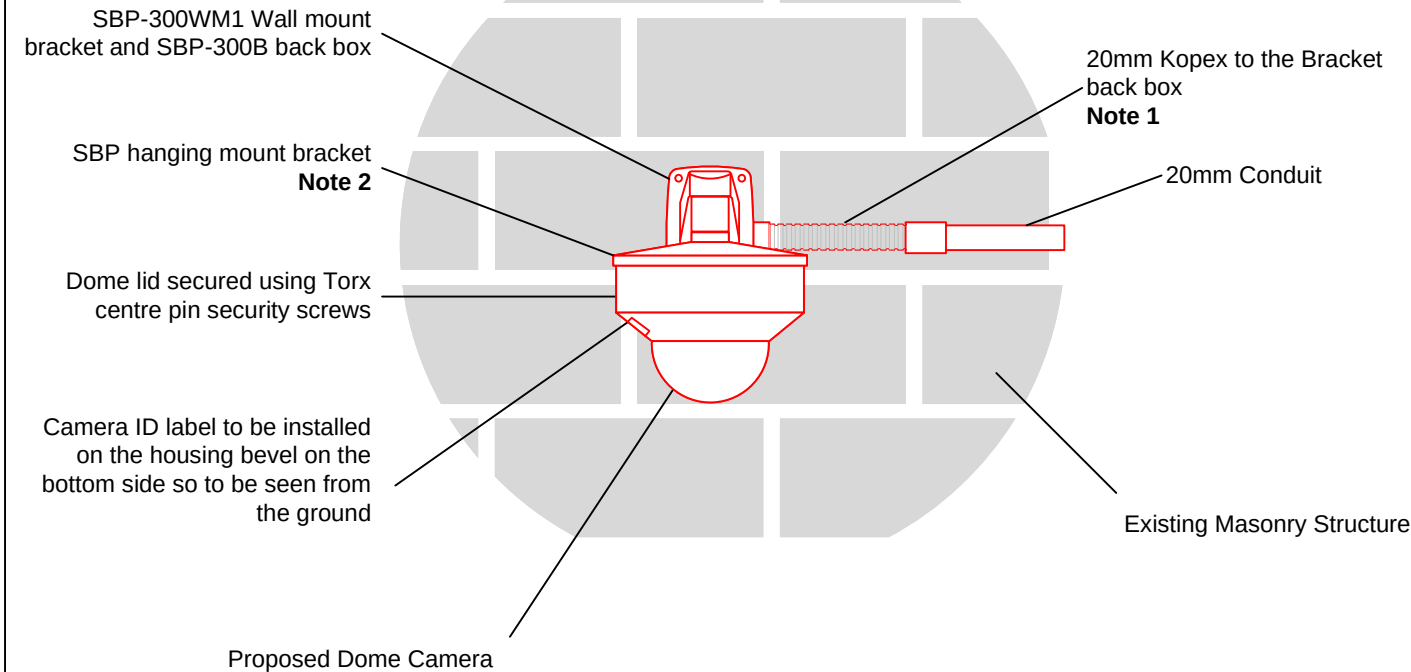

- Notes**
1. The SBP-300B back box can allow for rear, side and bottom entry.
 2. Depending on the camera model the correct hanging mount bracket must be used, refer to table 1.
 3. For installation methodology refer to LBR-GEN-CCTV-MTS-001

KEY:

BLACK – Existing
RED – Proposed
BLUE – Modify
GREEN – Remove

P01	13/11/19	For Information	JAG	DGF	MS
Rev	Date	Description of Revisions	Drawn	Chkd	Appr

Status

FOR INFORMATION

Contractor

 **Linbrooke**
People • Technology • Connectivity

Address

Unit 2,3 & 4 Churchill Way
Chapelton
Sheffield
S35 2PY

Project

LINBROOKE GENERIC DRAWINGS

Drawing Title

GENERIC DOME CAMERA
WALL MOUNT (SBP-300WM)

Designed	J. GATLEY	Sig	Date	13/11/19
Drawn	J. GATLEY	Sig	Date	13/11/19
Checked	D. FERGUSON	Sig	Date	13/11/19
Approved	M. SIDDALL	Sig	Date	13/11/19
Scale	ELR & Mileage			
	N.T.S. N/A			
Alternative Reference				Sheet 1 of 1
Drawing Number LBR-GEN-CCTV-003				Revision P01