


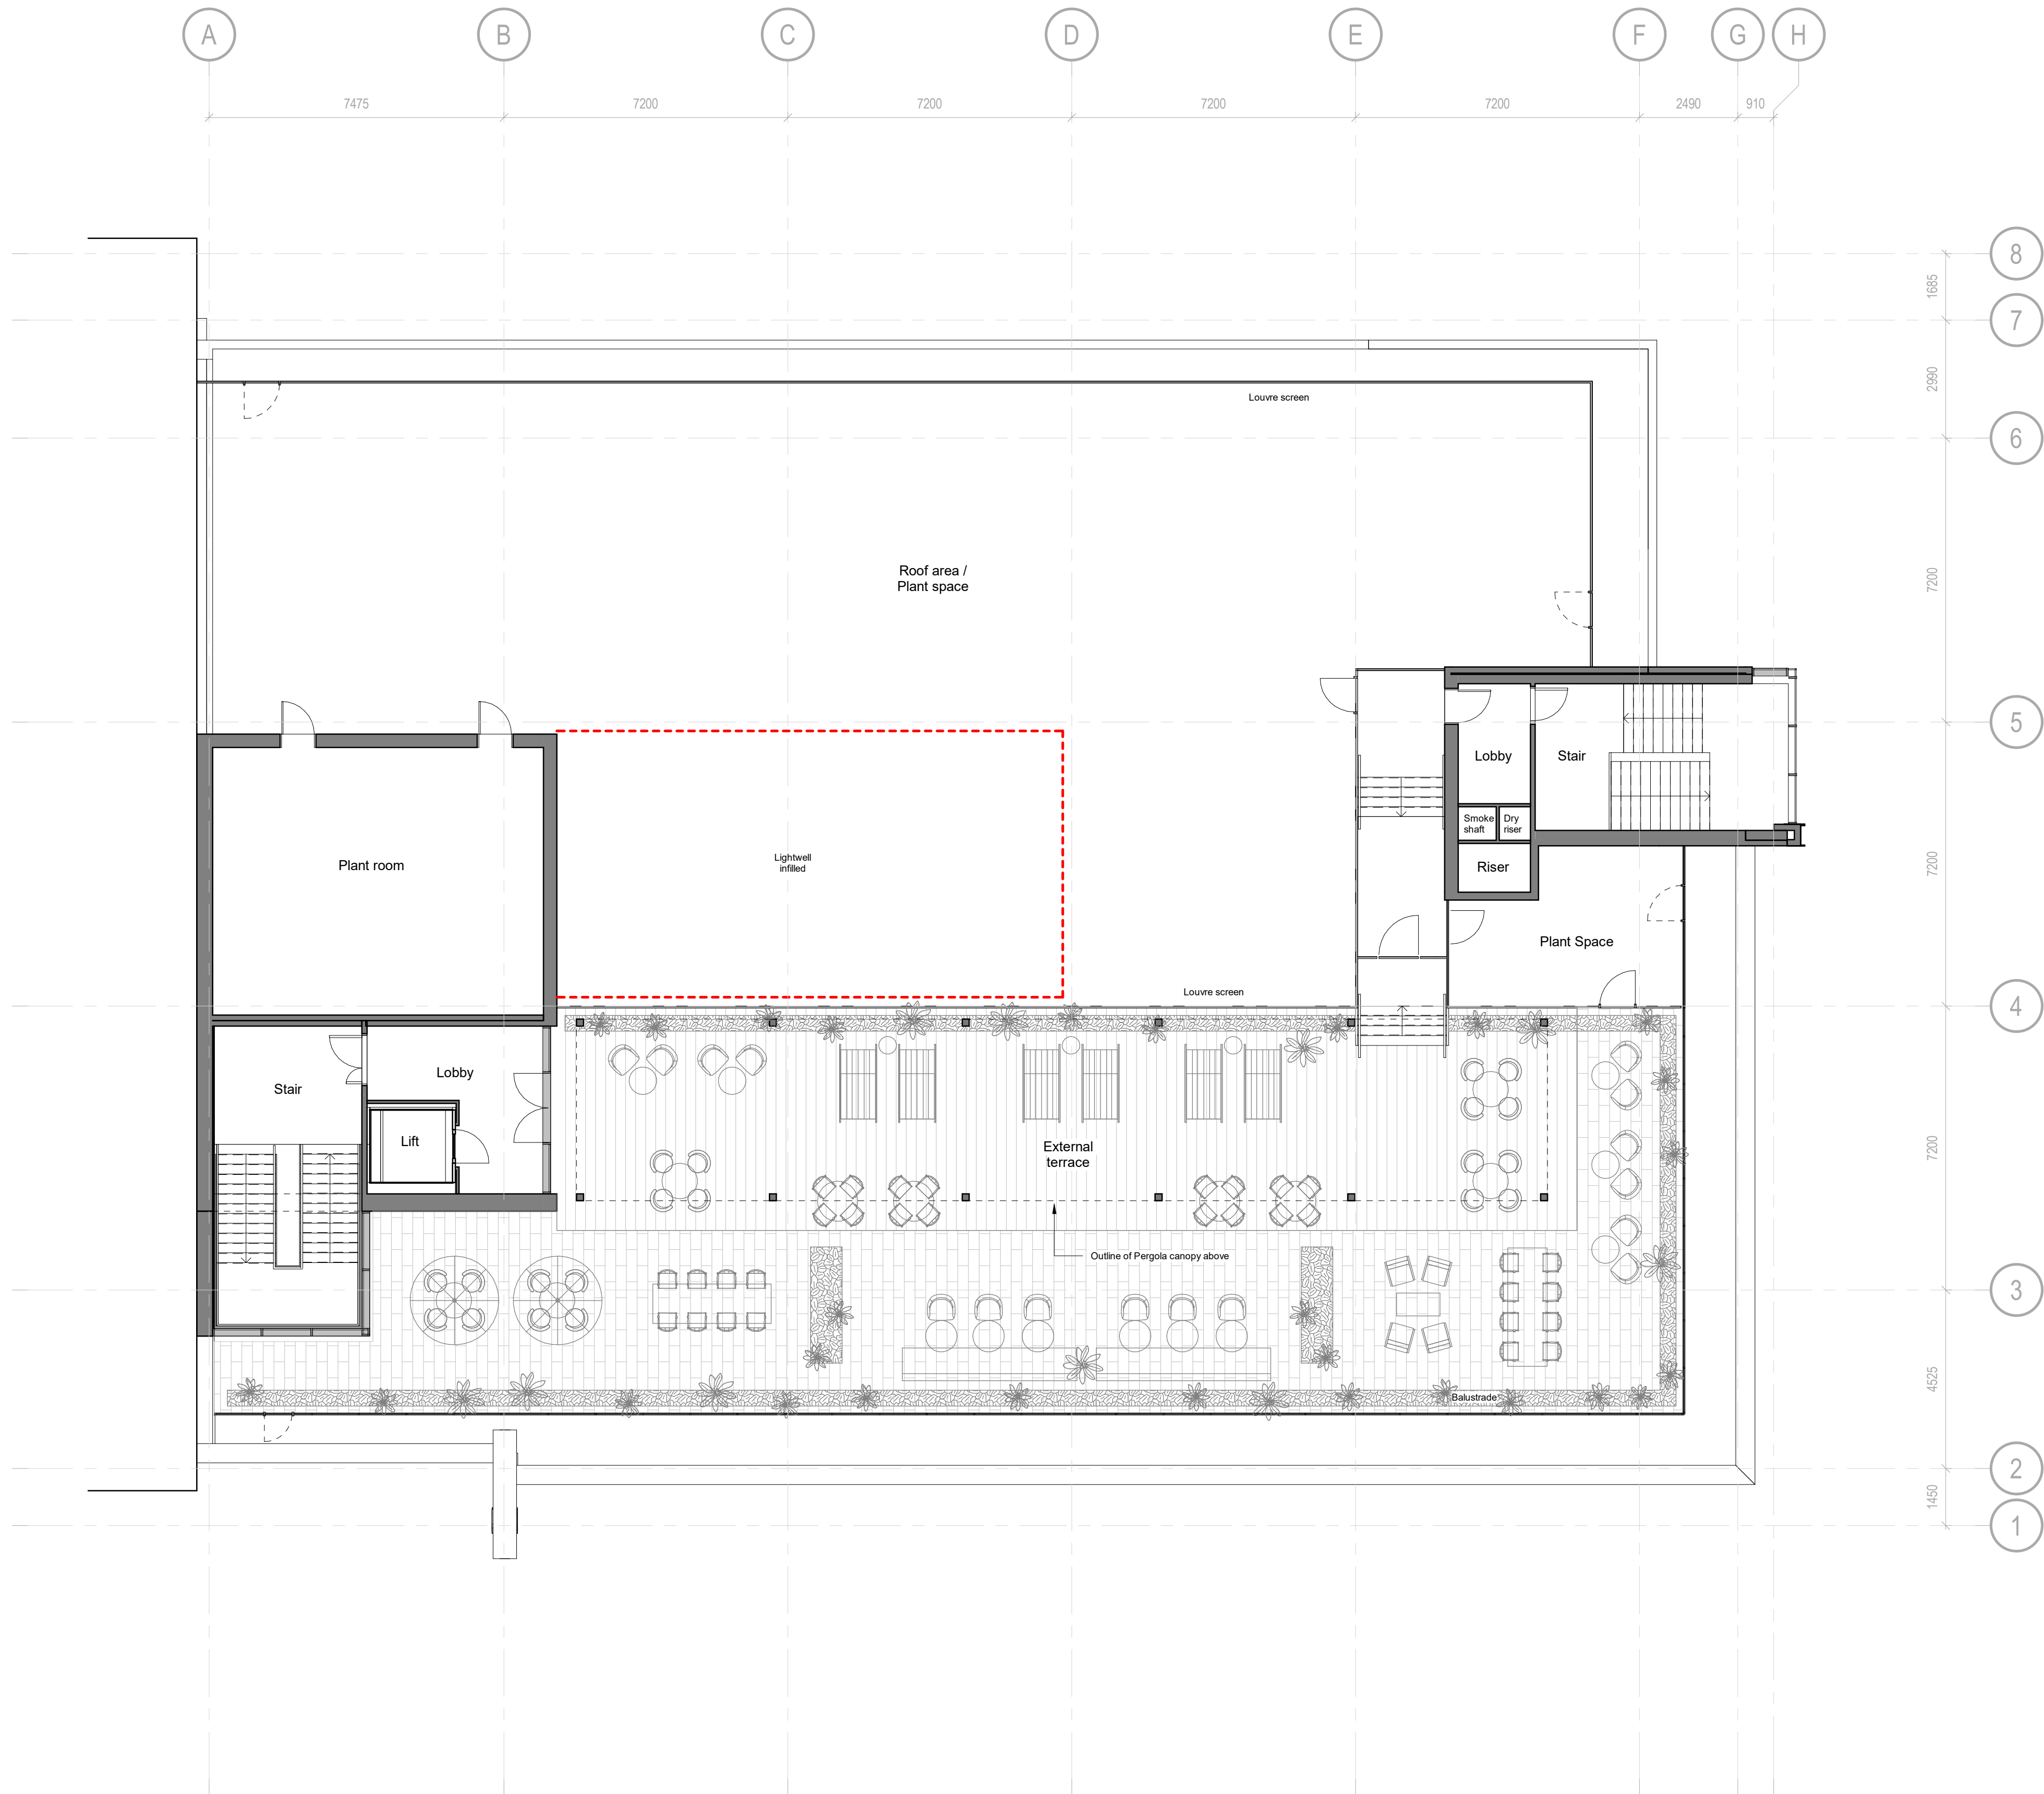


Notes

Do not scale from this drawing.

All dimensions are to be checked prior to construction and any discrepancies are to be identified to the Architect.

Copyright reserved.

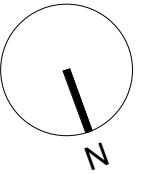

21/10/22		Issued for planning		GL
Revisions				
Purpose		Status Code		
PLANNING		S4		
Client				
OBI				
Project				
17 QUAY STREET				
MANCHESTER				
Title				
Roof				
Proposed GA plan				
Scale	Size	Date	Drawn	Checked
1 : 100	A1	07/10/22	GL	NS