


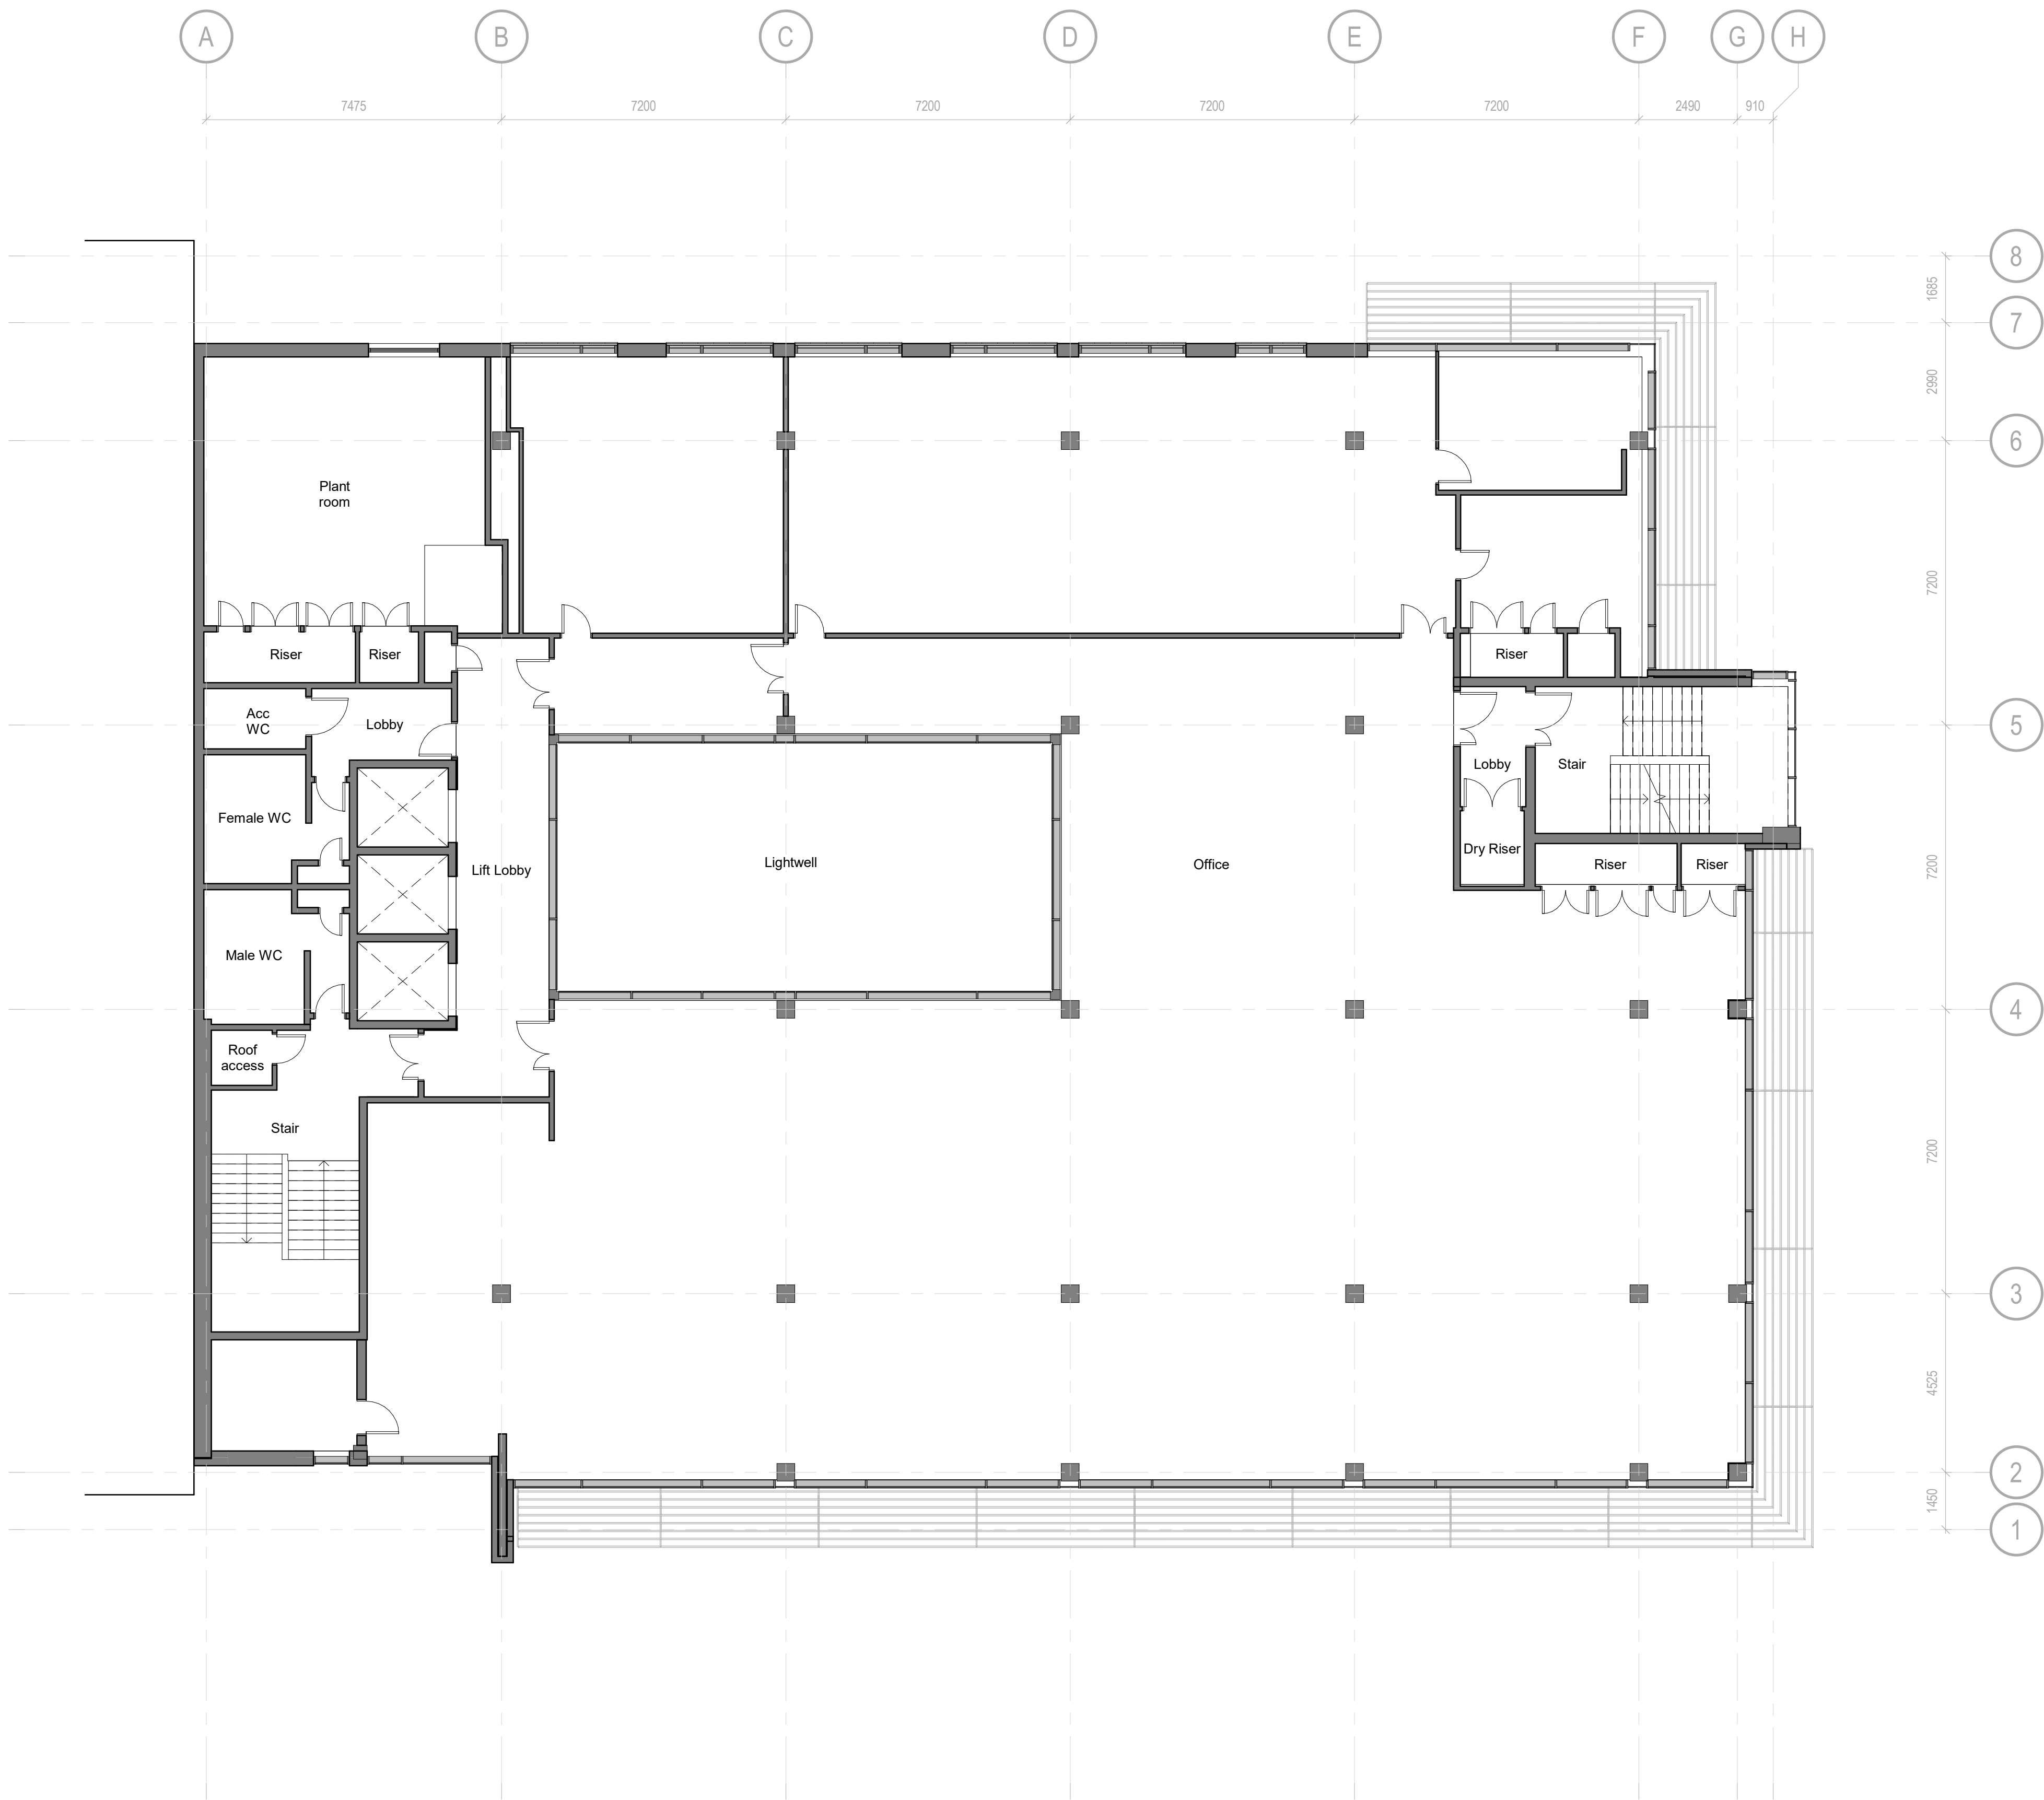


Notes

Do not scale from this drawing.

All dimensions are to be checked prior to construction and any discrepancies are to be identified to the Architect.

Copyright reserved.

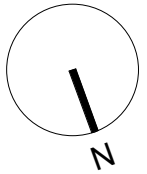

P1 21/10/22 Issued for planning GL

Revisions

Purpose Status Code

PLANNING S4

Client

OBI

Project


17 QUAY STREET  
MANCHESTER

Title

Level 05  
Existing GA plan

| Scale   | Size | Date     | Drawn | Checked |
|---------|------|----------|-------|---------|
| 1 : 100 | A1   | 07/10/22 | GL    | NS      |

3DReid  
www.3DReid.com  
Architecture Interiors Masterplanning

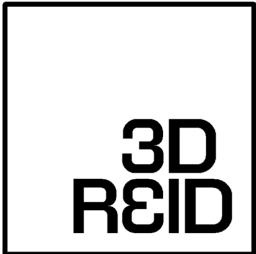

Drawing No. Rev.

220022-3DR-ZZ-05-DR-A-08107 P1