


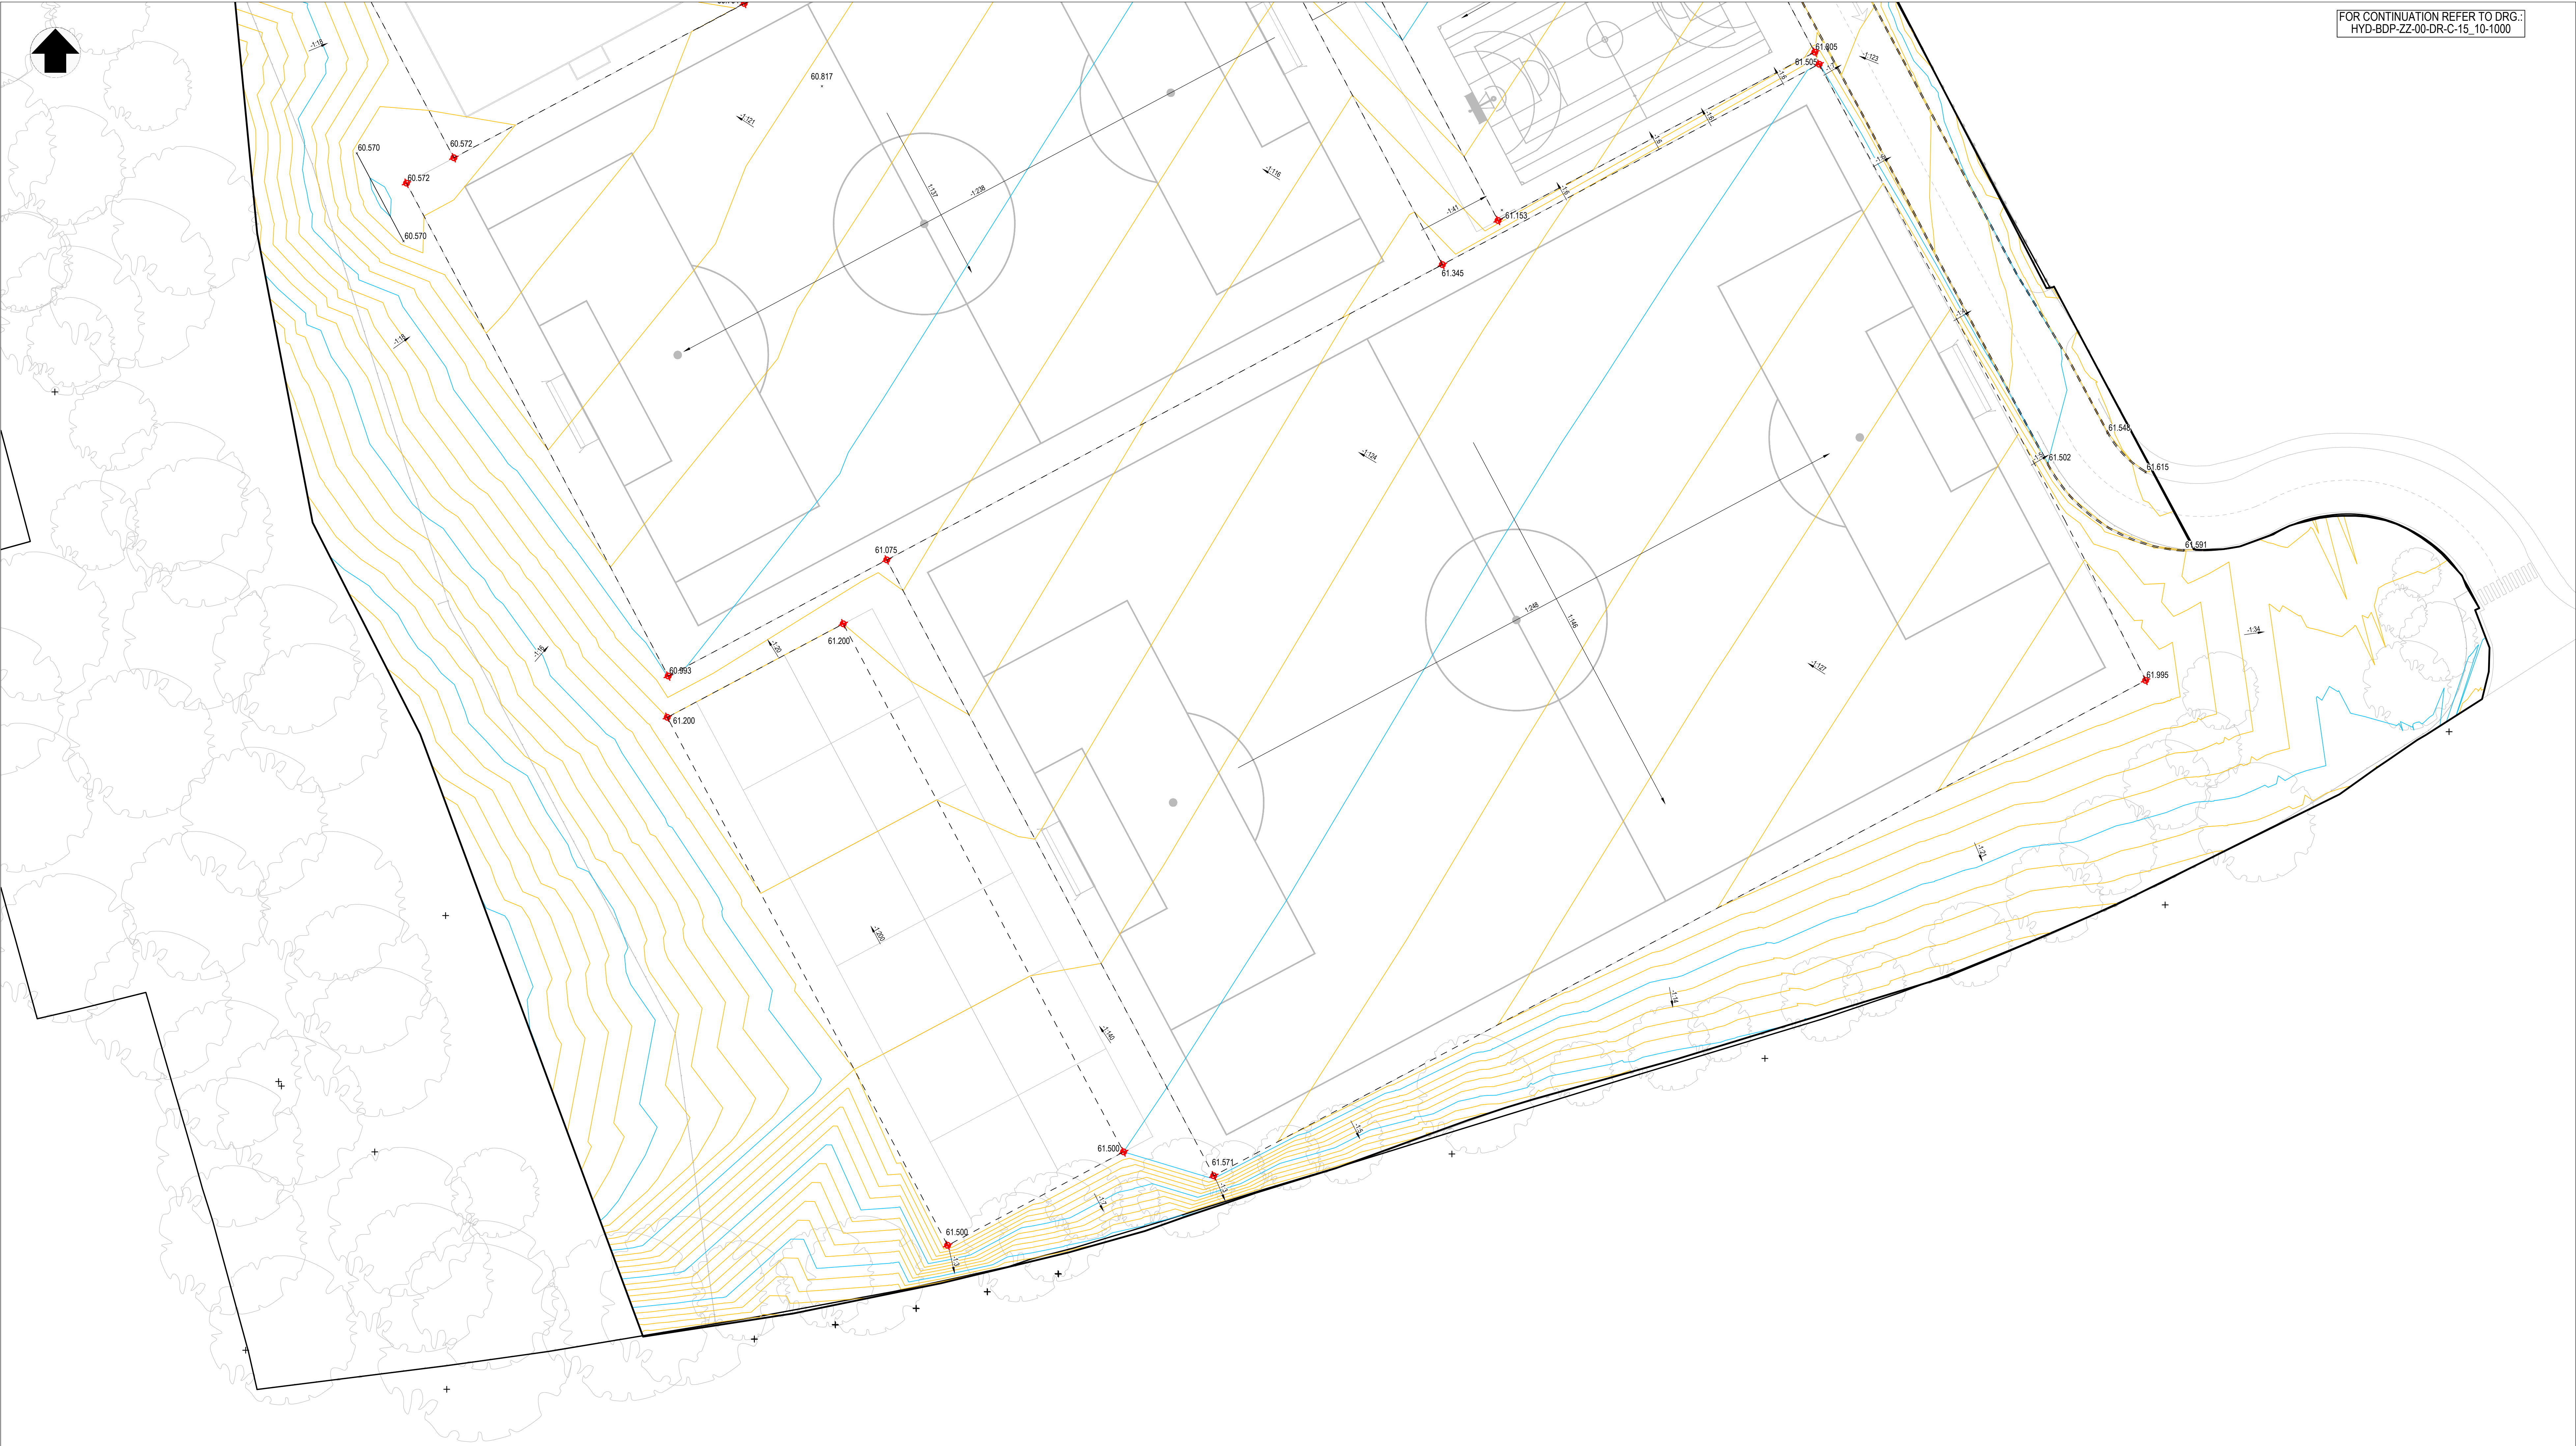

FOR CONTINUATION REFER TO DRG:
HYD-BDP-ZZ-00-DR-C-15_10-1000

BUILDING DESIGN PARTNERSHIP SHALL HAVE NO RESPONSIBILITY FOR ANY USE MADE OF THIS DOCUMENT OTHER THAN FOR THAT WHICH IT WAS PREPARED AND ISSUED.
ALL DIMENSIONS SHOULD BE CHECKED ON SITE.
DO NOT SCALE FROM THIS DRAWING.
ANY DRAWING ERRORS OR DIVERGENCES SHOULD BE BROUGHT TO THE ATTENTION OF BUILDING DESIGN PARTNERSHIP AT THE ADDRESS SHOWN BELOW.

- THIS DRAWING SHOULD BE READ IN CONJUNCTION WITH ALL OTHER RELEVANT ARCHITECTURAL AND ENGINEERING DETAILS, DRAWINGS AND SPECIFICATIONS.
- ALL DIMENSIONS ARE IN METERS UNLESS NOTED OTHERWISE
- ALL LEVELS ARE IN METERS RELATIVE TO ORDNANCE DATUM.
- THIS DRAWING SHOULD BE READ IN CONJUNCTION WITH SPACE ARCHITECTS DRAWING 009433-SPA-01-00-DR-L-910001 FOR SETTING OUT INFORMATION
- ALL LEVELS WITHIN DRAWING ALONG KERB LINES REFER TO BOTTOM OF KERB UNLESS NOTED OTHERWISE.

LEGEND

- MAJOR CONTOUR (0.5m)
- MINOR CONTOUR (0.1m)

C03 BUILDING LEVEL AND SURROUNDING	EH	DN	08/09/22
EXTERNAL LEVELS REVISED			
C02 CAR PARK LEVELS REVISED TO SUIT	EH	DN	11/07/22
NEW BOUNDARY SURVEY DATA			
C01 CONSTRUCTION ISSUE	NC	DN	03/03/22
P02 LEVELS RAISED ACROSS SITE	EW	DN	08/01/22
P01 ISSUED FOR INFORMATION	EMM	EW	16/09/21
FIRST	EMM	EW	03/09/21

REV	DESCRIPTION	DATE	ISSUED	DATE
01	ISSUED FOR INFORMATION	03/09/21		

DATE	03/09/21
------	----------

11 Ducie Street
PO BOX 85
Piccadilly Basin
Manchester
M60 2JA
United Kingdom
T +44 (0)161 828 2200
www.bdp.com

BDP.

HYDE ROAD SCHOOL	
P3001502	COMMERCIAL IN CONFIDENCE
PROPOSED LEVELS STRATEGY	1:250 @ A0
SHEET 2 OF 2	03/09/21
009433-BDP-ZZ-00-DR-C-15_10-1001	C03