


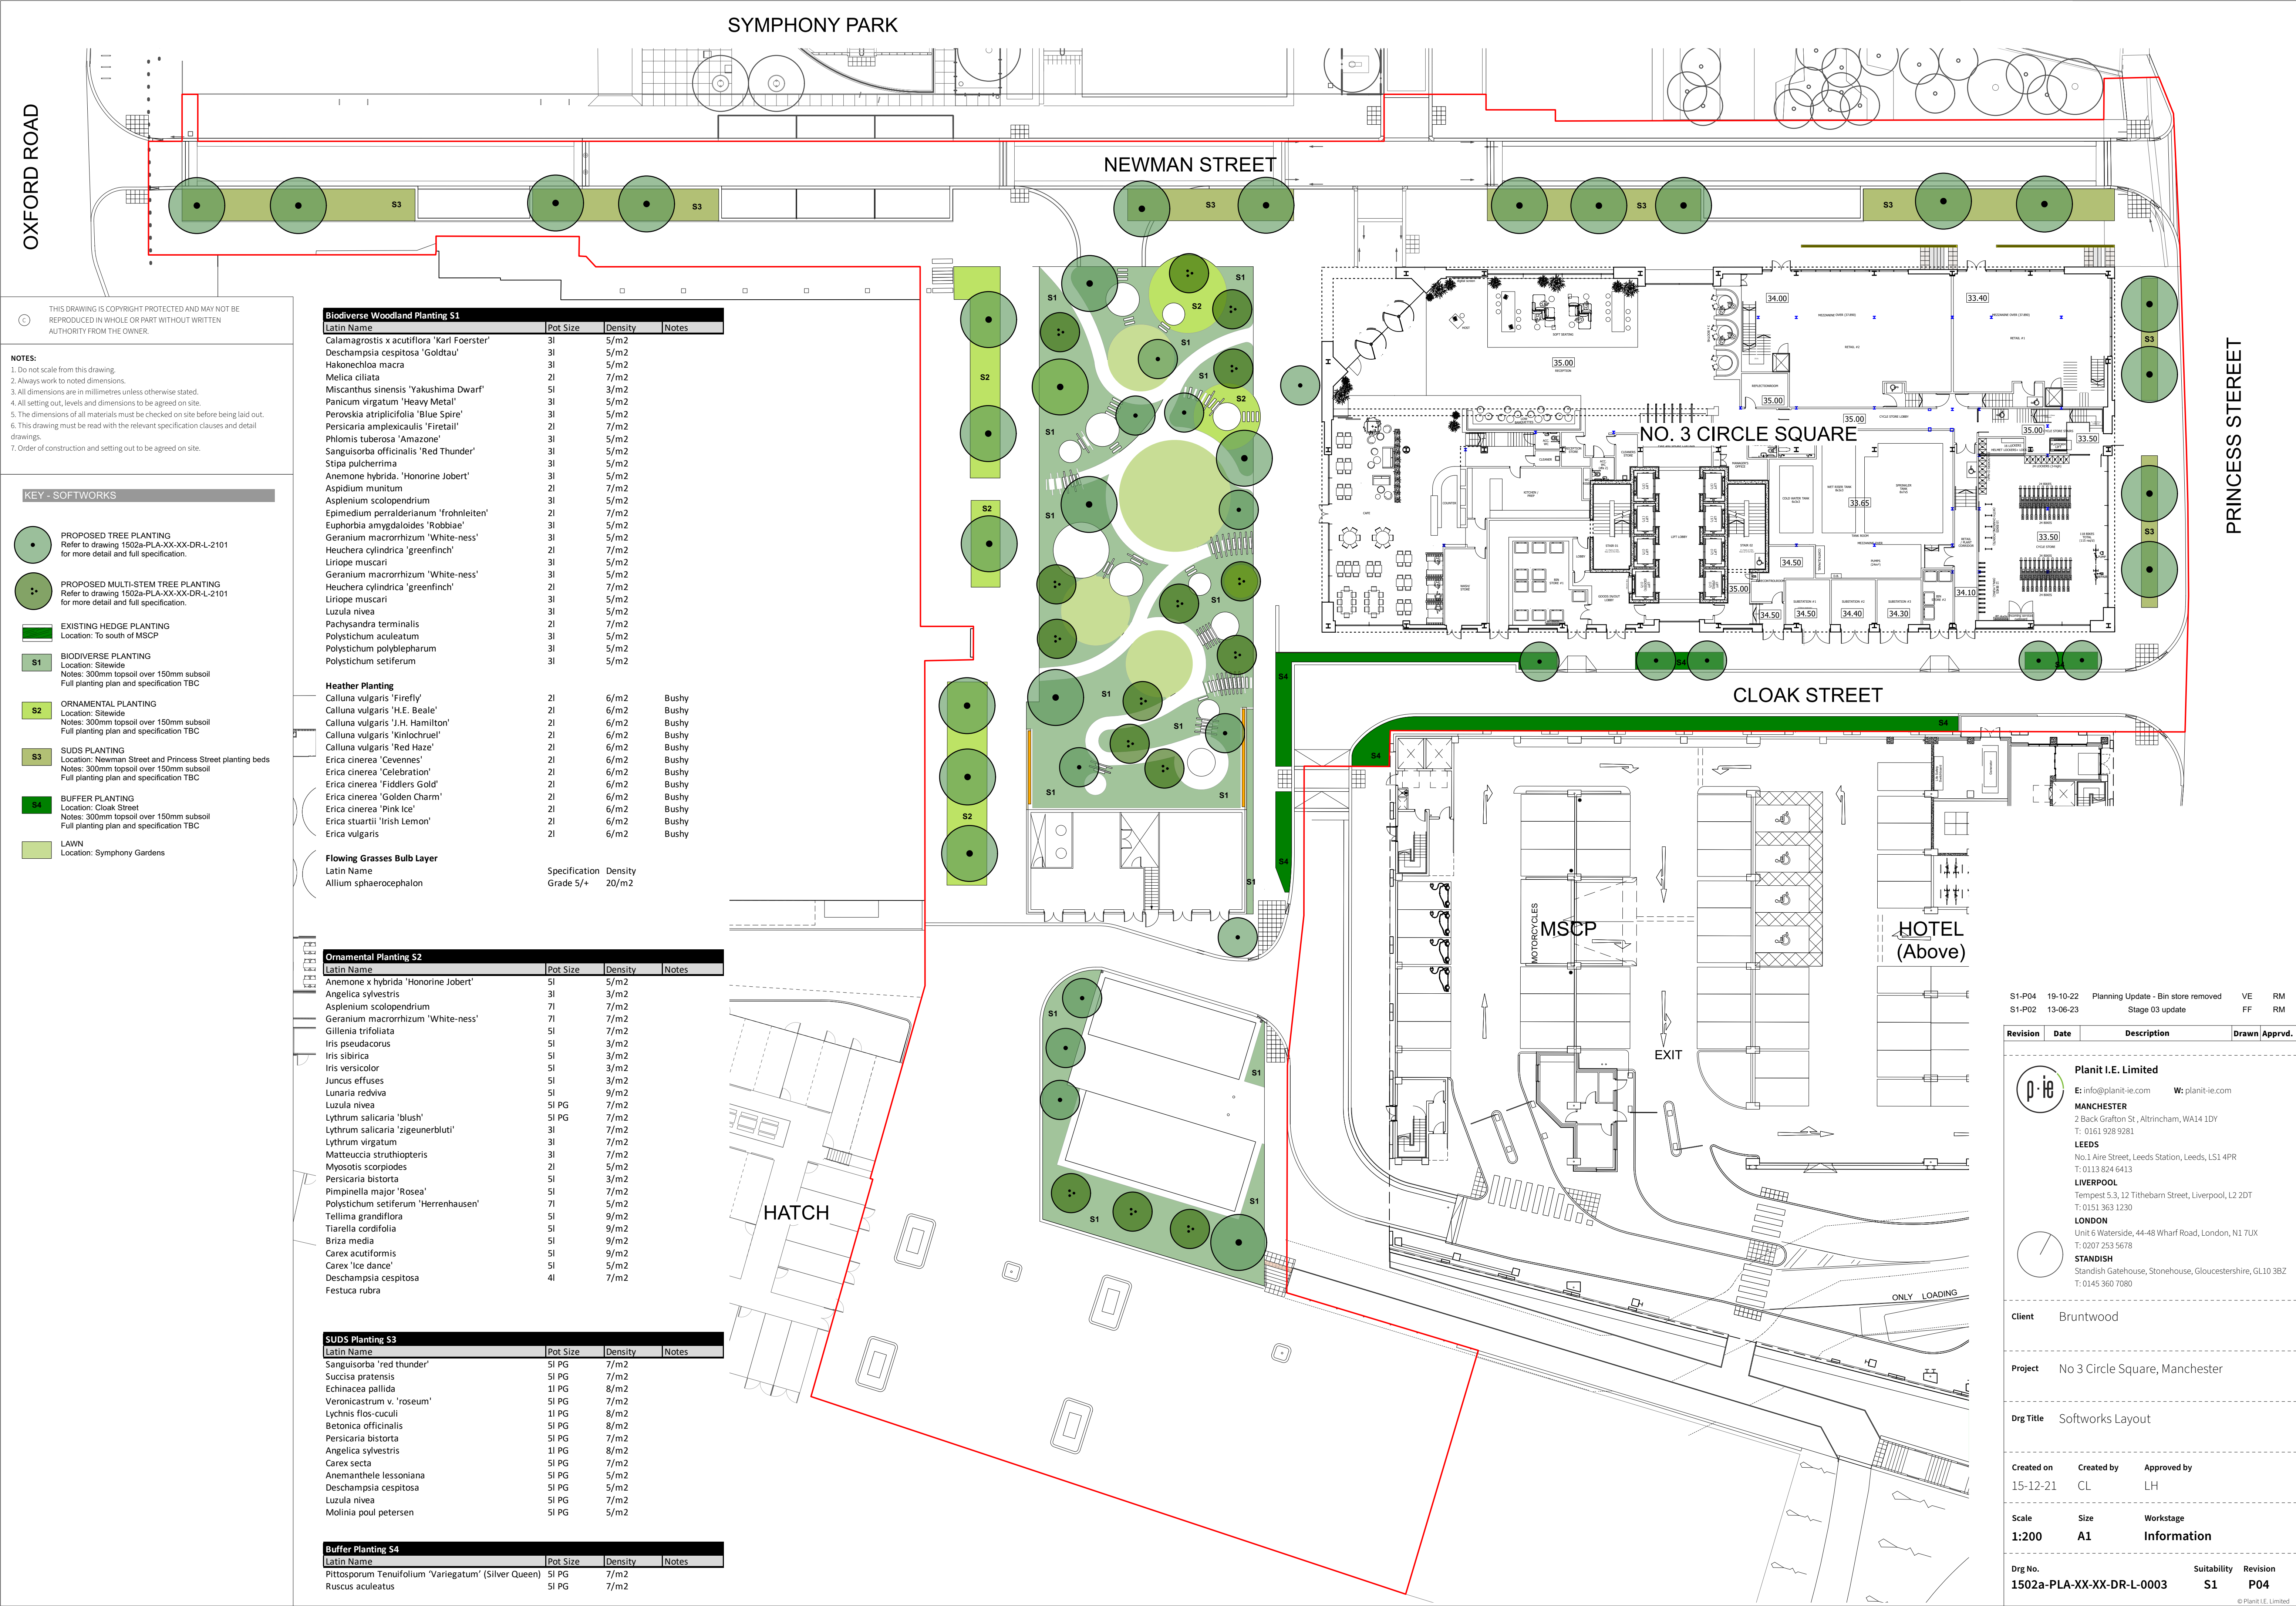

THIS DRAWING IS COPYRIGHT PROTECTED AND MAY NOT BE REPRODUCED IN WHOLE OR PART WITHOUT WRITTEN AUTHORITY FROM THE OWNER.

- NOTES:**
1. Do not scale from this drawing.
 2. Always work to noted dimensions.
 3. All dimensions are in millimetres unless otherwise stated.
 4. All setting out, levels and dimensions to be agreed on site.
 5. The dimensions of all materials must be checked on site before being laid out.
 6. This drawing must be read with the relevant specification clauses and detail drawings.
 7. Order of construction and setting out to be agreed on site.

KEY - SOFTWARES

- PROPOSED TREE PLANTING**
Refer to drawing 1502a-PLA-XX-XX-DR-L-2101 for more detail and full specification.
- PROPOSED MULTI-STEM TREE PLANTING**
Refer to drawing 1502a-PLA-XX-XX-DR-L-2101 for more detail and full specification.
- EXISTING HEDGE PLANTING**
Location: To south of MSCP
- BIODIVERSE PLANTING**
Location: Site-wide
Notes: 300mm topsoil over 150mm subsoil
Full planting plan and specification TBC
- ORNAMENTAL PLANTING**
Location: Site-wide
Notes: 300mm topsoil over 150mm subsoil
Full planting plan and specification TBC
- SUDS PLANTING**
Location: Newman Street and Princess Street planting beds
Notes: 300mm topsoil over 150mm subsoil
Full planting plan and specification TBC
- BUFFER PLANTING**
Location: Cloak Street
Notes: 300mm topsoil over 150mm subsoil
Full planting plan and specification TBC
- LAWN**
Location: Symphony Gardens

Biodiverse Woodland Planting S1			
Latin Name	Pot Size	Density	Notes
Calamagrostis x acutiflora 'Karl Foerster'	3l	5/m ²	
Deschampsia cespitosa 'Goldtau'	3l	5/m ²	
Hakonechloa macra	3l	5/m ²	
Melica ciliata	2l	7/m ²	
Miscanthus sinensis 'Yakushima Dwarf'	5l	3/m ²	
Panicum virgatum 'Heavy Metal'	3l	5/m ²	
Persicaria atriplicifolia 'Blue Spire'	3l	5/m ²	
Persicaria amplexicaulis 'Firetail'	2l	7/m ²	
Phlox tuberosa 'Amazon'	3l	5/m ²	
Sanguisorba officinalis 'Red Thunder'	3l	5/m ²	
Stipa pulcherrima	3l	5/m ²	
Anemone hybrida 'Honorine Jobert'	3l	5/m ²	
Aspidium munitum	2l	7/m ²	
Asplenium scolopendrium	3l	5/m ²	
Epimedium perralderianum 'frohneiten'	2l	7/m ²	
Euphorbia amygdaloides 'Robbie'	3l	5/m ²	
Geranium macrorrhizum 'White-ness'	3l	5/m ²	
Heuchera cylindrica 'greenfinch'	2l	7/m ²	
Liriope muscari	3l	5/m ²	
Geranium macrorrhizum 'White-ness'	3l	5/m ²	
Heuchera cylindrica 'greenfinch'	2l	7/m ²	
Liriope muscari	3l	5/m ²	
Luzula nivea	3l	5/m ²	
Pachysandra terminalis	2l	7/m ²	
Polystichum aculeatum	3l	5/m ²	
Polystichum polyblepharum	3l	5/m ²	
Polystichum setiferum	3l	5/m ²	

Heather Planting			
Calluna vulgaris 'Firefly'	2l	6/m ²	Bushy
Calluna vulgaris 'H.E. Beale'	2l	6/m ²	Bushy
Calluna vulgaris 'J.H. Hamilton'	2l	6/m ²	Bushy
Calluna vulgaris 'Kinlochruel'	2l	6/m ²	Bushy
Calluna vulgaris 'Red Haze'	2l	6/m ²	Bushy
Erica cinerea 'Cevennes'	2l	6/m ²	Bushy
Erica cinerea 'Celebration'	2l	6/m ²	Bushy
Erica cinerea 'Fiddlers Gold'	2l	6/m ²	Bushy
Erica cinerea 'Golden Charm'	2l	6/m ²	Bushy
Erica cinerea 'Pink Ice'	2l	6/m ²	Bushy
Erica stuartii 'Irish Lemon'	2l	6/m ²	Bushy
Erica vulgaris	2l	6/m ²	Bushy

Flowing Grasses Bulb Layer			
Latin Name	Specification	Density	
Allium sphaerocephalon	Grade 5/+	20/m ²	

Ornamental Planting S2			
Latin Name	Pot Size	Density	Notes
Anemone x hybrida 'Honorine Jobert'	5l	5/m ²	
Angelica sylvestris	3l	3/m ²	
Asplenium scolopendrium	7l	7/m ²	
Geranium macrorrhizum 'White-ness'	7l	7/m ²	
Gillenia trifoliata	5l	7/m ²	
Iris pseudacorus	5l	3/m ²	
Iris sibirica	5l	3/m ²	
Iris versicolor	5l	3/m ²	
Juncus effusus	5l	3/m ²	
Lunaria rediviva	5l	9/m ²	
Luzula nivea	5l PG	7/m ²	
Lythrum salicaria 'blush'	5l PG	7/m ²	
Lythrum salicaria 'zigeunerblut'	3l	7/m ²	
Lythrum virgatum	3l	7/m ²	
Matteuccia struthiopteris	3l	7/m ²	
Myosotis scorpiodes	2l	5/m ²	
Persicaria bistorta	5l	3/m ²	
Pimpinella major 'Rosea'	5l	7/m ²	
Polystichum setiferum 'Herrenhausen'	7l	5/m ²	
Tellima grandiflora	5l	9/m ²	
Tiarella cordifolia	5l	9/m ²	
Briza media	5l	9/m ²	
Carex acutiformis	5l	9/m ²	
Carex 'Ice dance'	5l	5/m ²	
Deschampsia cespitosa	4l	7/m ²	
Festuca rubra			

SUDS Planting S3			
Latin Name	Pot Size	Density	Notes
Sanguisorba 'red thunder'	5l PG	7/m ²	
Succisa pratensis	5l PG	7/m ²	
Echinacea pallida	1l PG	8/m ²	
Veronicastrum v. 'roseum'	5l PG	7/m ²	
Lychnis flos-cuculi	1l PG	8/m ²	
Betonica officinalis	5l PG	8/m ²	
Persicaria bistorta	5l PG	7/m ²	
Angelica sylvestris	1l PG	8/m ²	
Carex secta	5l PG	7/m ²	
Anemanthella lessoniana	5l PG	5/m ²	
Deschampsia cespitosa	5l PG	5/m ²	
Luzula nivea	5l PG	7/m ²	
Molinia poul petersen	5l PG	5/m ²	

Buffer Planting S4			
Latin Name	Pot Size	Density	Notes
Pittosporum tenuifolium 'Variegatum' (Silver Queen)	5l PG	7/m ²	
Ruscus aculeatus	5l PG	7/m ²	

S1-P04	19-10-22	Planning Update - Bin store removed	VE	RM
S1-P02	13-06-23	Stage 03 update	FF	RM

Revision	Date	Description	Drawn	Apprvd.
----------	------	-------------	-------	---------

Planit I.E. Limited

E: info@planit-ie.com W: planit-ie.com

MANCHESTER
2 Back Grafton St., Altrincham, WA14 1DY
T: 0161 928 9281

LEEDS
No.1 Aire Street, Leeds Station, Leeds, LS1 4PR
T: 0113 824 6413

LIVERPOOL
Tempest 5.3, 12 Tithebarn Street, Liverpool, L2 2DT
T: 0151 363 1230

LONDON
Unit 6 Waterside, 44-48 Wharf Road, London, N1 7UX
T: 0207 253 5678

STANDISH
Standish Gatehouse, Stonehouse, Gloucestershire, GL10 3BZ
T: 0145 360 7080

Client Bruntwood

Project No 3 Circle Square, Manchester

Drg Title Softworks Layout

Created on	Created by	Approved by
15-12-21	CL	LH
Scale	Size	Workstage
1:200	A1	Information

Drg No.	Suitability	Revision
1502a-PLA-XX-XX-DR-L-0003	S1	P04