


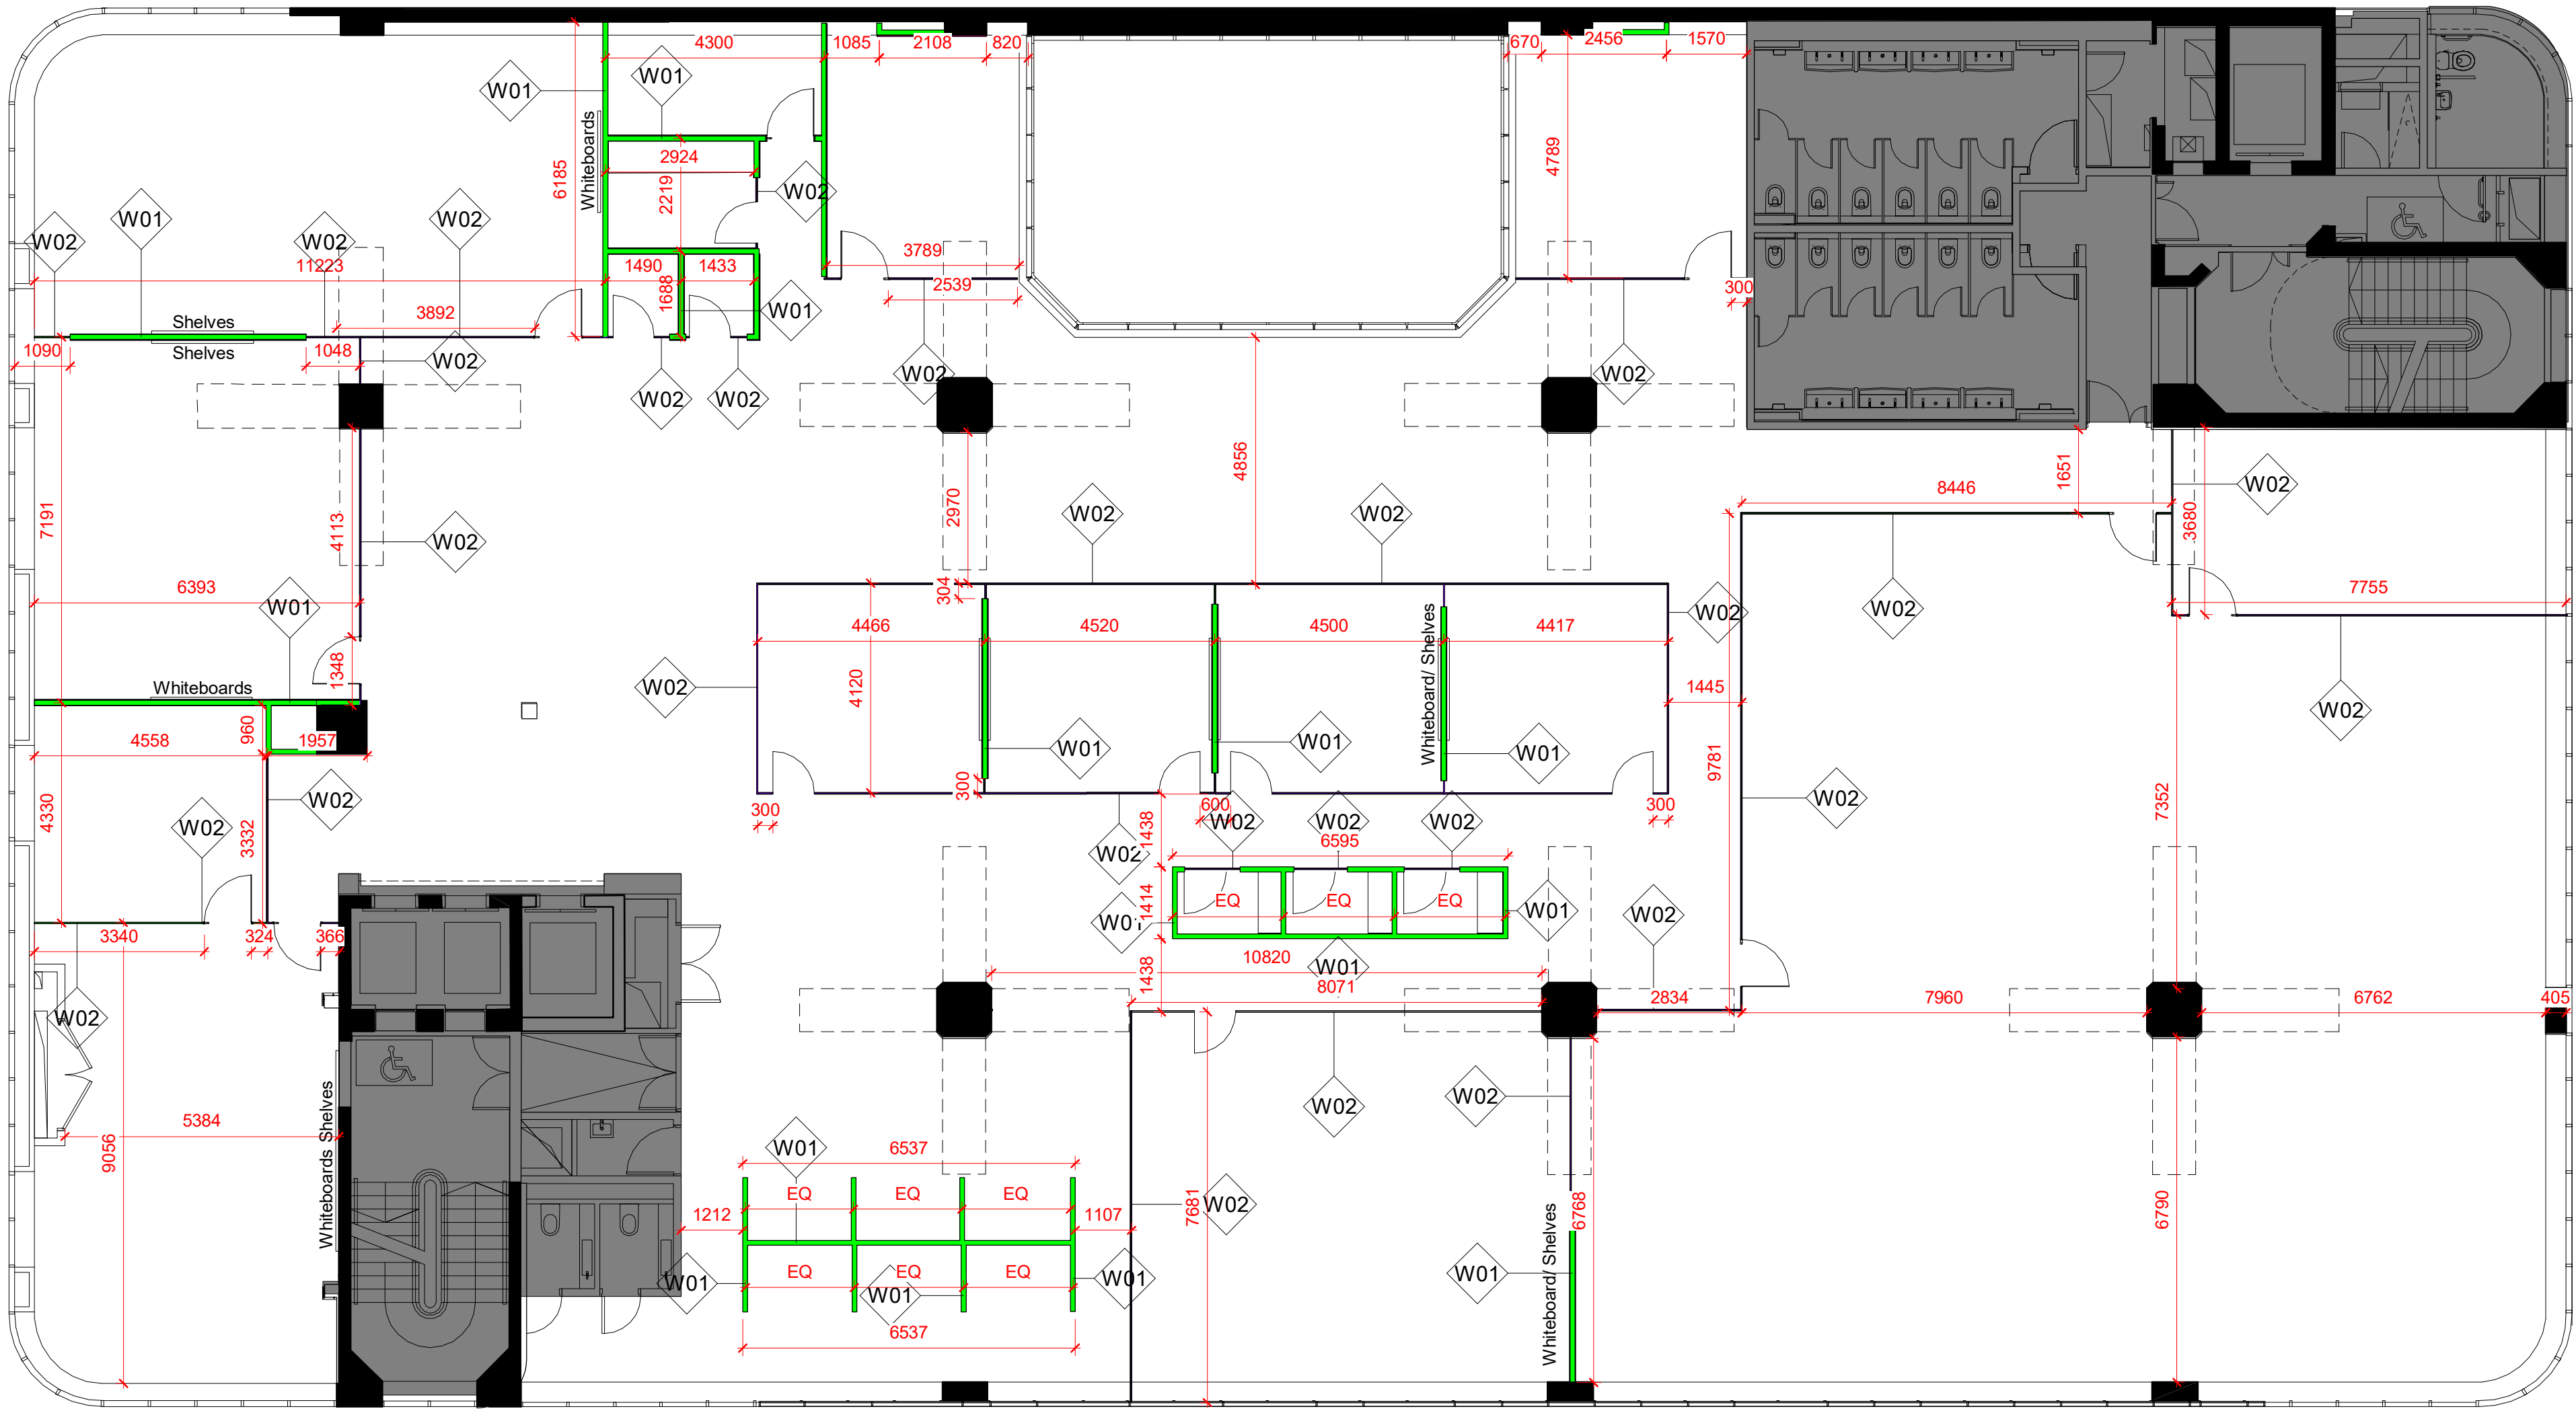

Level 2 Wall Types

1 : 100

Wall Types

1 : 50

- Wall Type 01 - 52dB Stud partition (Slab to slab)
- Wall Type 02 - Glazed partition system, white frames.

Refer to 36_002 for Typical Details

C	Layout updated to align with Rev 1 GA	26/09/22
B	Suite 2.8 relocated. Suite 2.9 added. Booth seating, focus rooms and touchdown furniture relocated.	02/09/22
A	Updated in accordance with new layout/ design brief	03/08/22
Rev	Comments	Date

Project Name
2FL Express Building

Project Address
The Express Building, 9 Great Ancoats St,
Manchester M4 5AD

Drawing Name
2FL Wall Types

Drawing No

16_200