


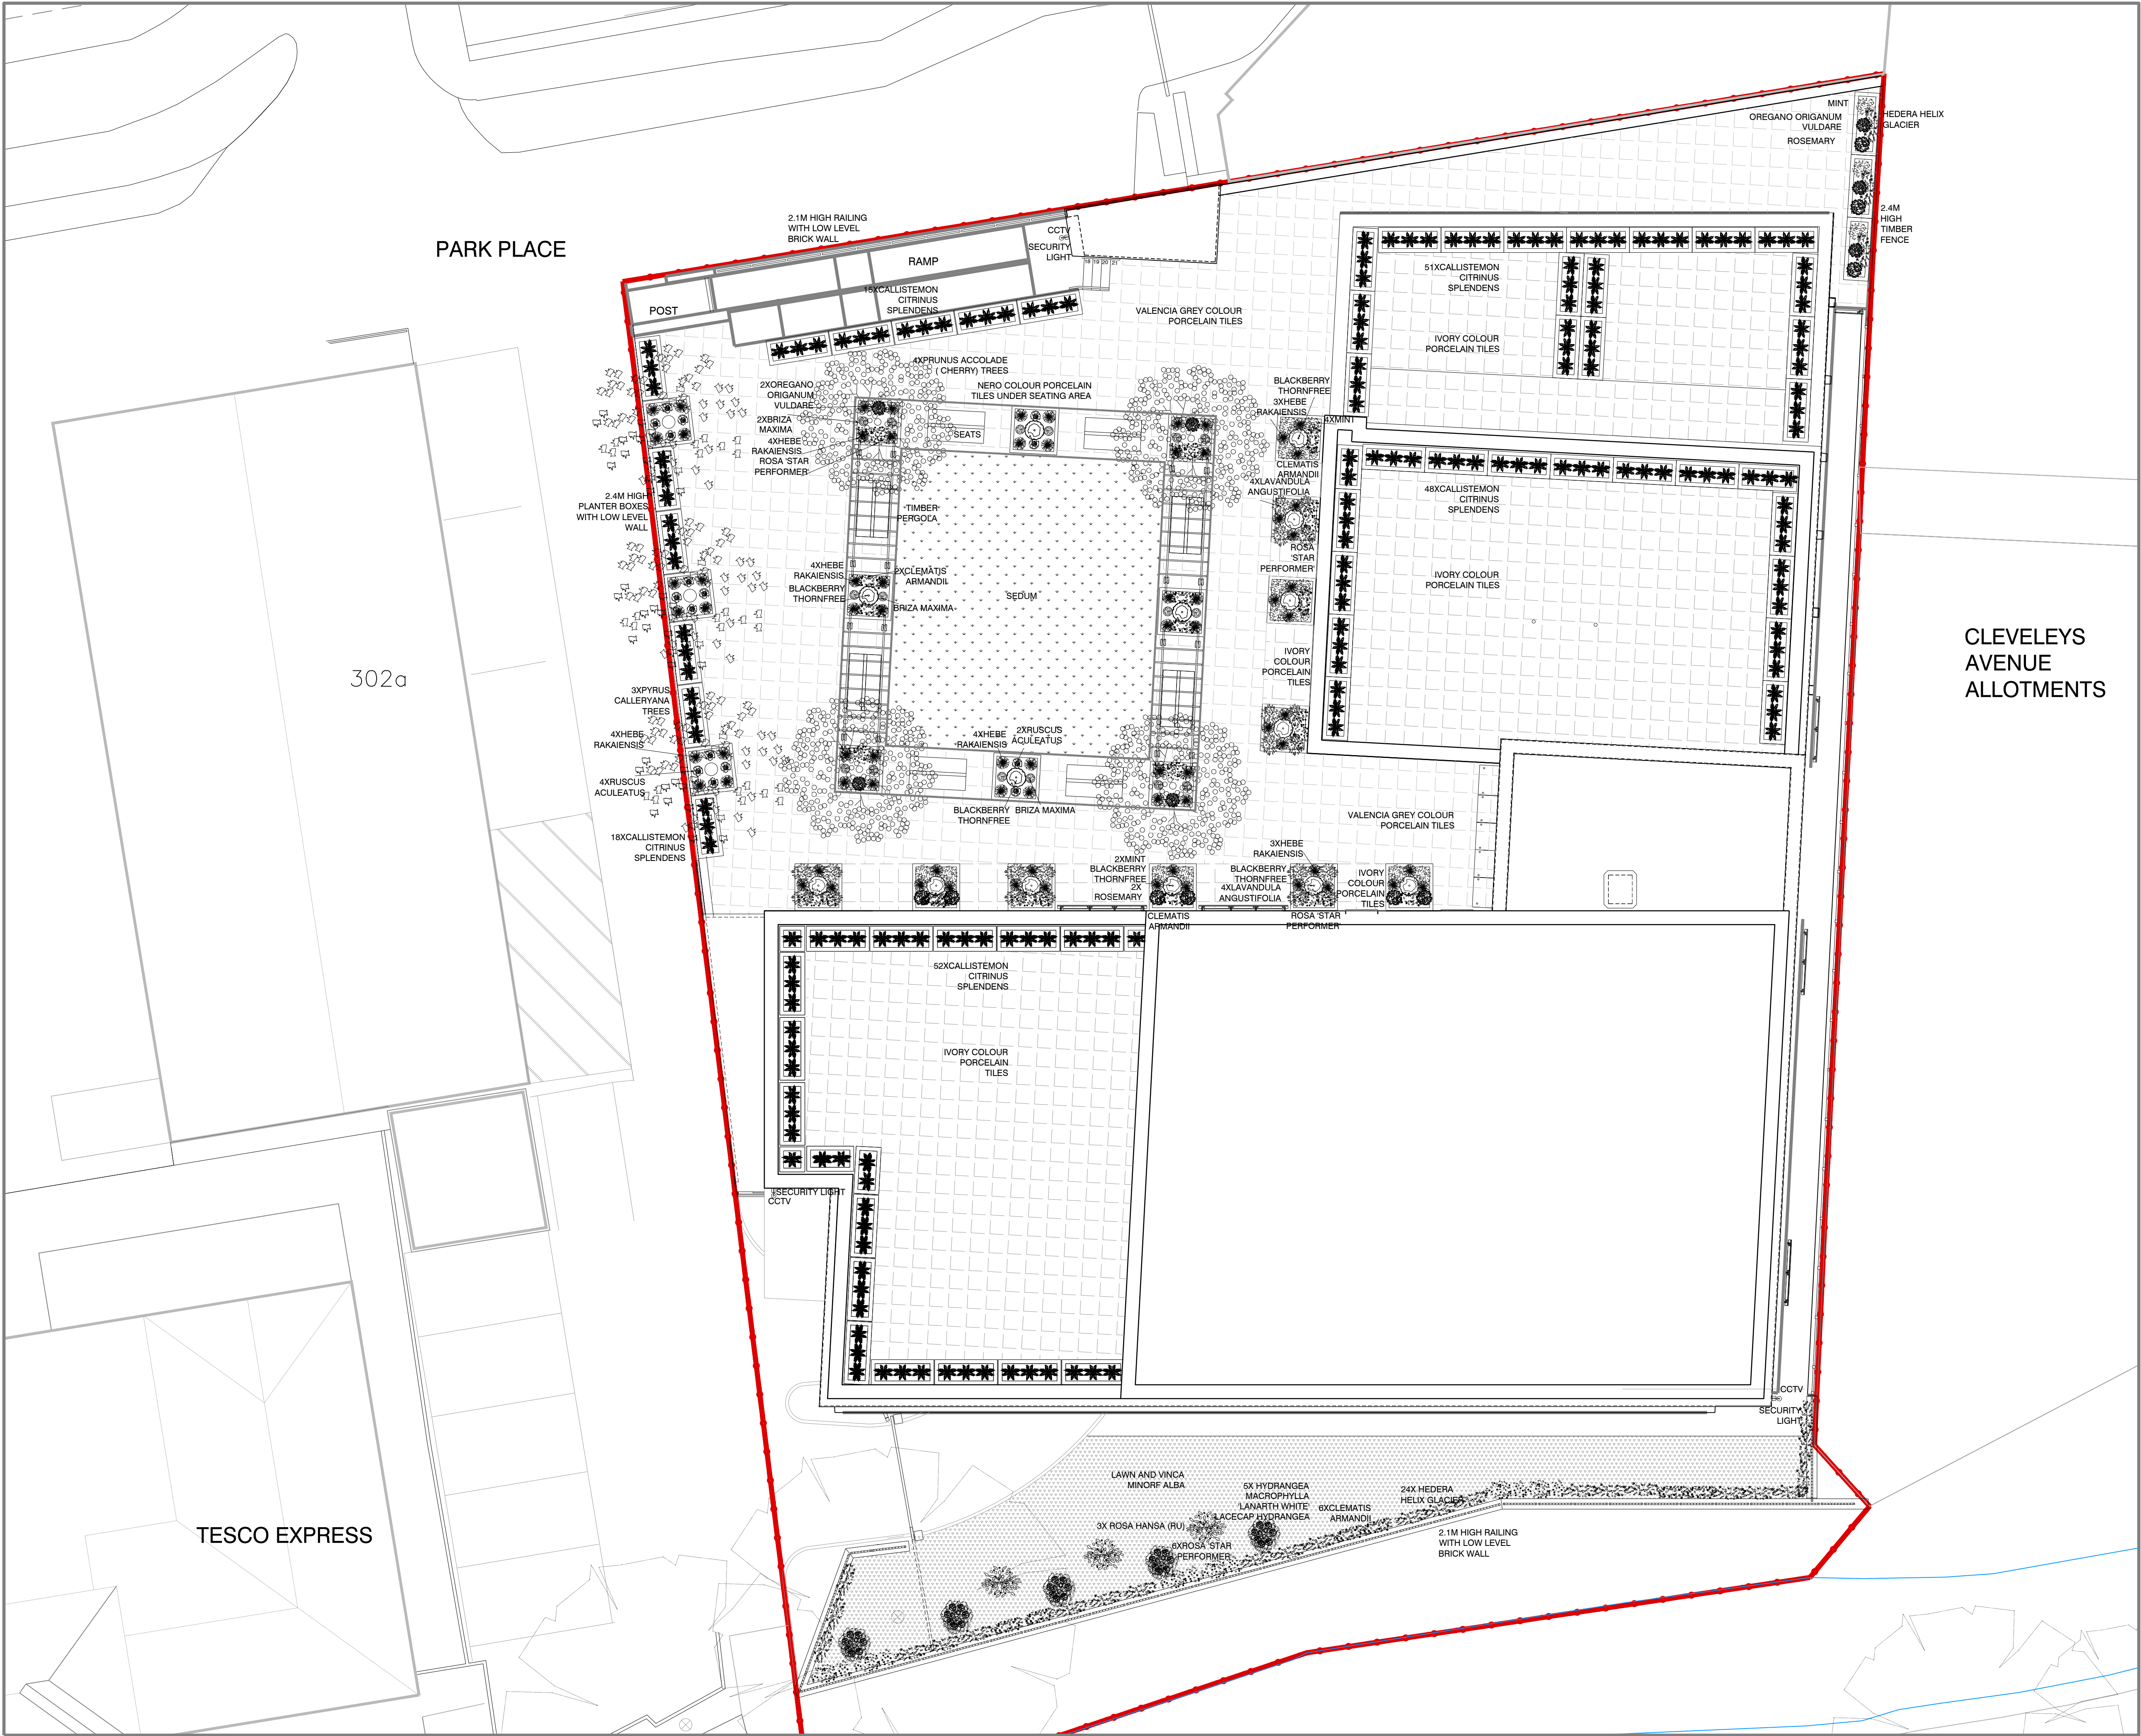

Where dimensions are not given, drawings must not be scaled and the matter referred to the Architect.
In the event of any detail or dimensional conflict between drawings, the matter must be referred to the Architect for clarification. Do not scale from this drawing.
This drawing is not to be copied or disclosed by or to any unauthorised persons without the prior written consent from Urbane Forms Ltd.

Notes

B AMENDED TO REFLECT CIS COMMENTS 25.02.22 JA
A PLANNING ISSUE 15.06.21 JA

Status PLANNING

Drawn JA

Date 15 NOV 2020

Scale @ A1 1:100

Review

Client RUSHOLME GARDEN INVESTMENTS

Project RESIDENTIAL DEVELOPMENT
PARK PLACE, MANCHESTER

Drawing Number 18001,(9)-01B
CAD File

Drawing Title EXTERNAL WORKS

URBANE
forms
architects
designers
project
managers
58 Leamington Close
Warrington
WA5 3PY
T : +44(0)1925 711061
E : info@urbaneforms.com
www.urbaneforms.com