


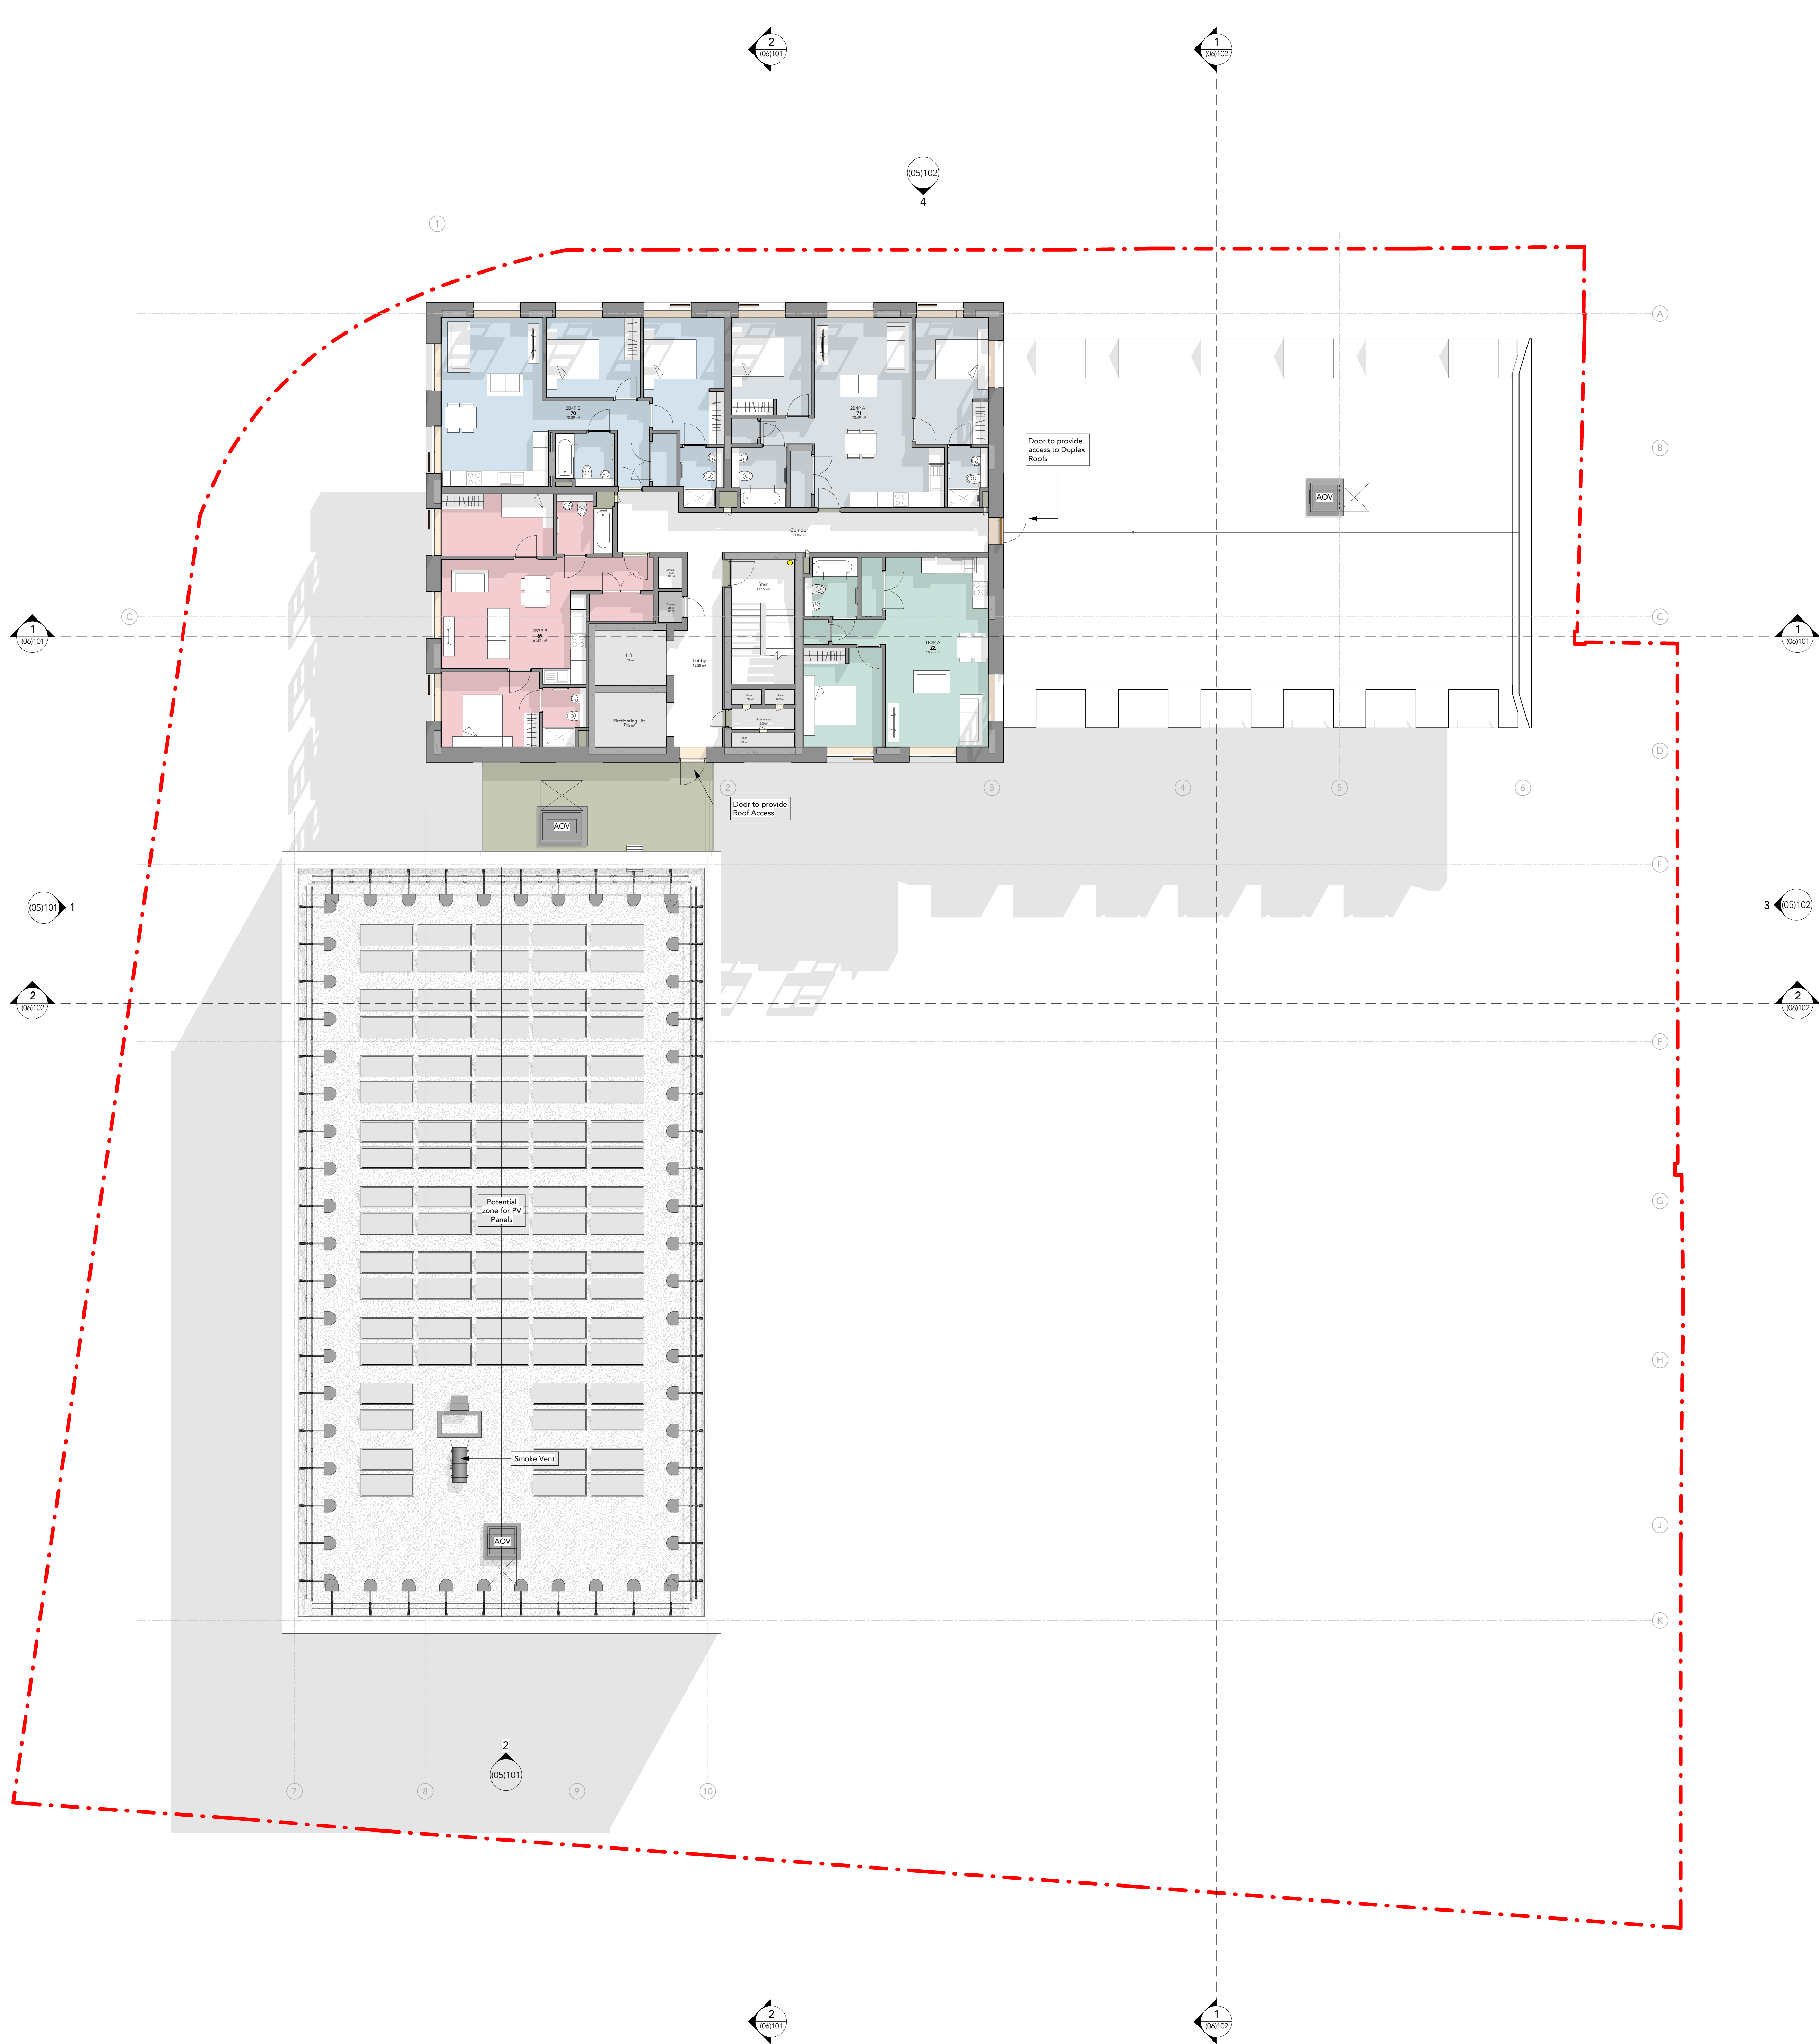

1 Sixth Floor Plan
1:100

Note:
Do Not Scale from this drawing.
Dimensions are to be checked on site.
If in doubt please ask.

Planning Application
Boundary

Note
Refer to Landscape Architects drawings for
landscape arrangement

KEY	
	1 Bed Apartment (1829) Type A
	2 Bed Apartment (2839) Type A1
	2 Bed Apartment (2839) Type A2
	2 Bed Apartment (2839) Type A3
	2 Bed Apartment (2839) Type B
	2 Bed Apartment (2849) Type A1
	2 Bed Apartment (2849) Type A2
	2 Bed Apartment (2849) Type B
	2 Bed Duplex Apartment (2849) Type A1
	2 Bed Duplex Apartment (2849) Type A2
	2 Bed Duplex Apartment (2849) Type B

P4	21/09/22	JL	Planning Application Issue
P3	02/08/22	GC	Planning Application - Building height reduced and GF windows amended
P2	07/02/22	JL	Planning Application Draft Issue
P1	26/01/22	JL	Draft Issue

Rev	Date	Info	Details
-----	------	------	---------

© The moral rights of the author are hereby asserted.
This drawing and design is the sole property of Buttress Ltd and must not be reproduced without permission.
Business Data Management (England and Wales: 30303)

Buttress

41 Bengal Street
Manchester
M4 6AF
T 0161 236 3303
E contact@buttress.net
W www.buttress.net

Project Title	Diddbury Point
Client	Southway Housing
Location	West Diddbury, Manchester

Drawing ref	Proposed Sixth Floor Plan
-------------	---------------------------

Date	21/09/2022 15:12:17	Scale	As indicated
Checker	AH	Orig Paper Size	A0

Job No:	8845	Status	Planning
---------	------	--------	----------

Project:	Origin:	Zone:	Level:	Type:	Disc:	Number:	Rev:
----------	---------	-------	--------	-------	-------	---------	------

8845-BA-XX-06-DR-A- (04)108- P4