


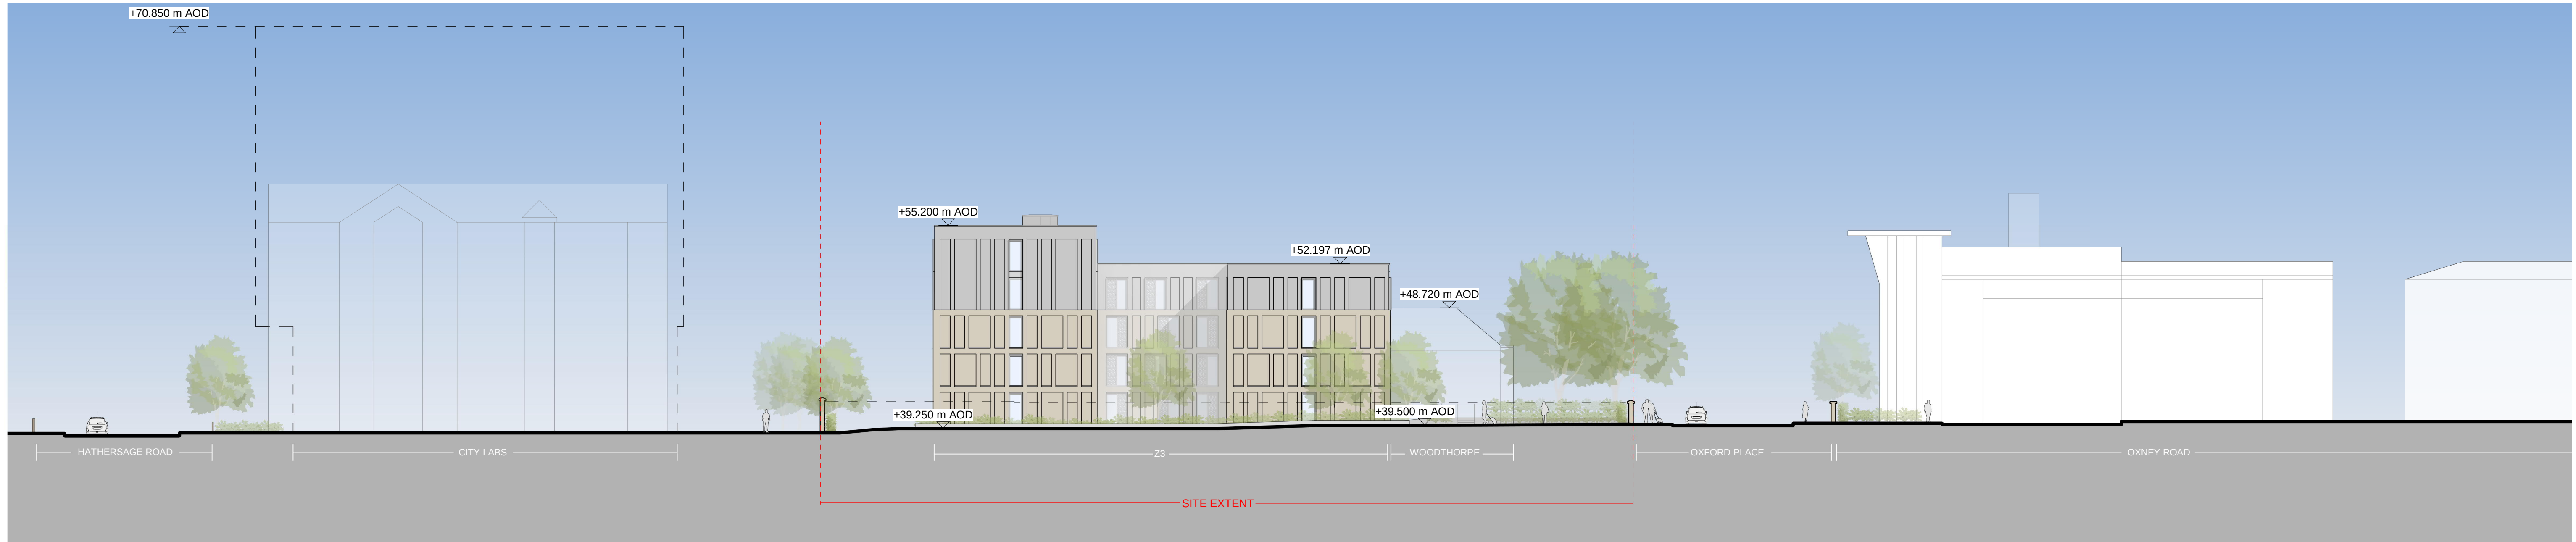

Proposed South Elevation
1 : 250



Proposed West Elevation
1 : 250