

Legend

	LDL Millie Linear Suspended Direct LED Luminaire with Opal Diffuser. 1690mm length. "E" denotes emergency version
	LDL Millie Linear Suspended Direct LED Luminaire with Opal Diffuser. 1130mm length. "E" denotes emergency version
	LDL Millie Linear Suspended Direct LED Luminaire with Opal Diffuser. 1410mm length. "E" denotes emergency version
	LDL Millie Linear Suspended Direct LED Luminaire with Opal Diffuser. 1690mm length. "E" denotes emergency version
	LDL Millie Linear Suspended Direct LED Luminaire with Opal Diffuser. 2250mm length. "E" denotes emergency version
	LDL Millie Linear Suspended Direct LED Luminaire with Opal Diffuser. 2810mm length. "E" denotes emergency version
	LDL Millie Linear Suspended Direct LED Luminaire with Opal Diffuser. 3370mm length. "E" denotes emergency version
	Delta Light Entero recessed IP44 downlight with wide (45°) beam. "E" denotes emergency version
	Delta Light D10 recessed downlight. "E" denotes emergency version
	Delta Light Entero recessed IP20 downlight with wide (45°) beam. "E" denotes emergency version
	LDL Lighting Felix adjustable recessed downlight. "E" denotes emergency version
	LDL LED tape


P1		Architectural feature pendant (details to be confirmed)
P2		Architectural feature pendant (details to be confirmed)
W1		Architectural feature wall light (details to be confirmed) For use in lift lobby and circulation spaces
W2		Delta Light Montur feature wall light. "E" denotes emergency version
W3		Architectural feature wall light (details to be confirmed) For use in Lounge
W4		Architectural feature wall light (details to be confirmed) For use in TBC
S1		LDL WPZ surface mounted linear LED IP66 luminaire with glass fibre body & opal polycarbonate diffuser. "E" denotes emergency version
S1		LDL WPZ wall mounted linear LED IP66 luminaire with glass fibre body & opal polycarbonate diffuser. "E" denotes emergency version
		Delta Light magnetic track lighting system
T1		Delta Light LED Line OK ADM linear track light
T2		Delta Light Spy Z66 spot light
X1		Existing wall-mounted uplight to be refurbished with new LED and DALI drivers
X2		Existing suspended luminaire to be refurbished with new LED and DALI drivers

E1		LDL LED3 recessed emergency LED with open area optic
E2		LDL LED3 recessed emergency LED with corridor optic
E3		LDL TR2 surface mounted emergency LED with open area optic
E4		LDL TR2 surface mounted emergency LED with corridor optic
E		LDL LD55 emergency external bulkhead
		Emergency exit sign with ISO legend
		SA Samp round-pin socket outlet for lamps to be served from lighting control system
		Lighting connection point for illuminated / heated mirror
		Indicative containment routes for lighting (refer to 4000 series drawings for further details of containment)
		Lighting control system area controller
		Lighting control system hard wired lighting control module
		Recessed light switch (single gang, single way)
		Surface light switch (single gang, single way)
		Surface light switch (single gang, two way)
		Lighting control scene plate
		Recessed presence detector with photocell & IR receiver
		Surface mounted presence detector with photocell & IR receiver
		Denotes temporary mains rated presence detector

Do not scale from this drawing.
Verify dimensions by site measurement.
Read this drawing in conjunction with the latest architectural and structural drawings.

Notes

1. This drawing to be read in conjunction with all mechanical, electrical & public health drawings for this contract.
2. All services work to be carried out in accordance with the relevant Engineering Specification for this contract.
3. Emergency exit signage indicative. Final locations and setting out to be confirmed with BCO and subject to alterations as part of Cat B fit out.

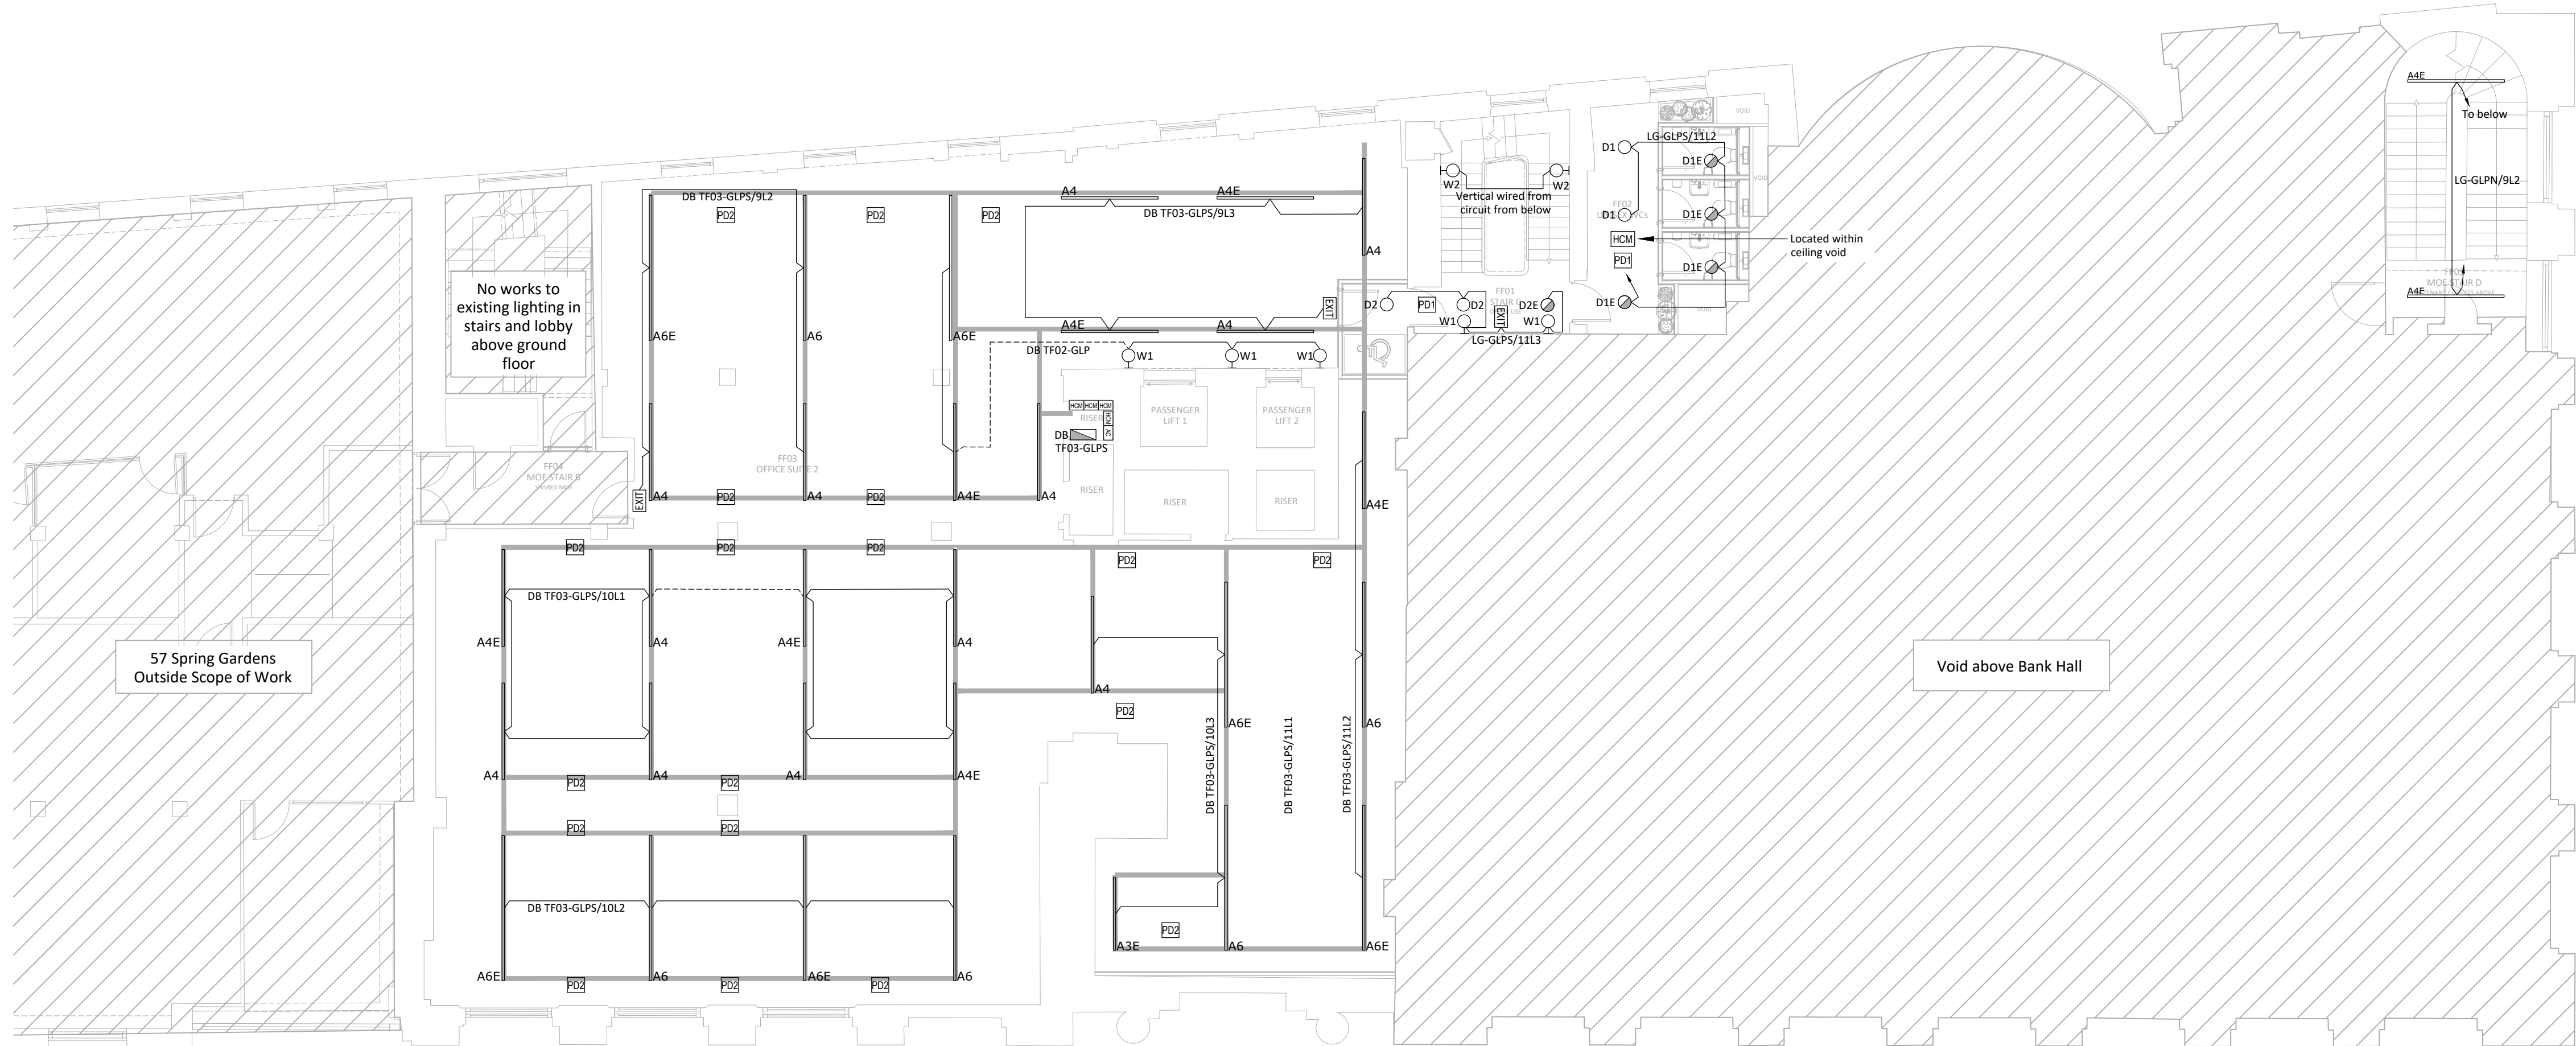

03	09/09/22	CAT A / B Contractor Issue.	MW	RF
02	29/04/22	Work Stage 4 Tender Issue.	MR	RF
01	31/03/22	Work Stage 3 Issue.	MR	RF
Revision	Date	Description	Drawn	Checked



hilsonmoran.com info@hilsonmoran.com

Client

Bruntwood

Project
38-42 Mosley Street
Grade 2* Listed Building Refurbishment

Drawing Title

Electrical Services

First Floor

**Lighting, Emergency Lighting
& Lighting Controls Layout**

Scale 1:100	Sheet Size A1	Checked RF	Approved SR
-----------------------	-------------------------	----------------------	-----------------------

FOR INFORMATION 27618

Drawing No.	Rev
27618-HM-ZZ-01-DR-ES-2202	03