


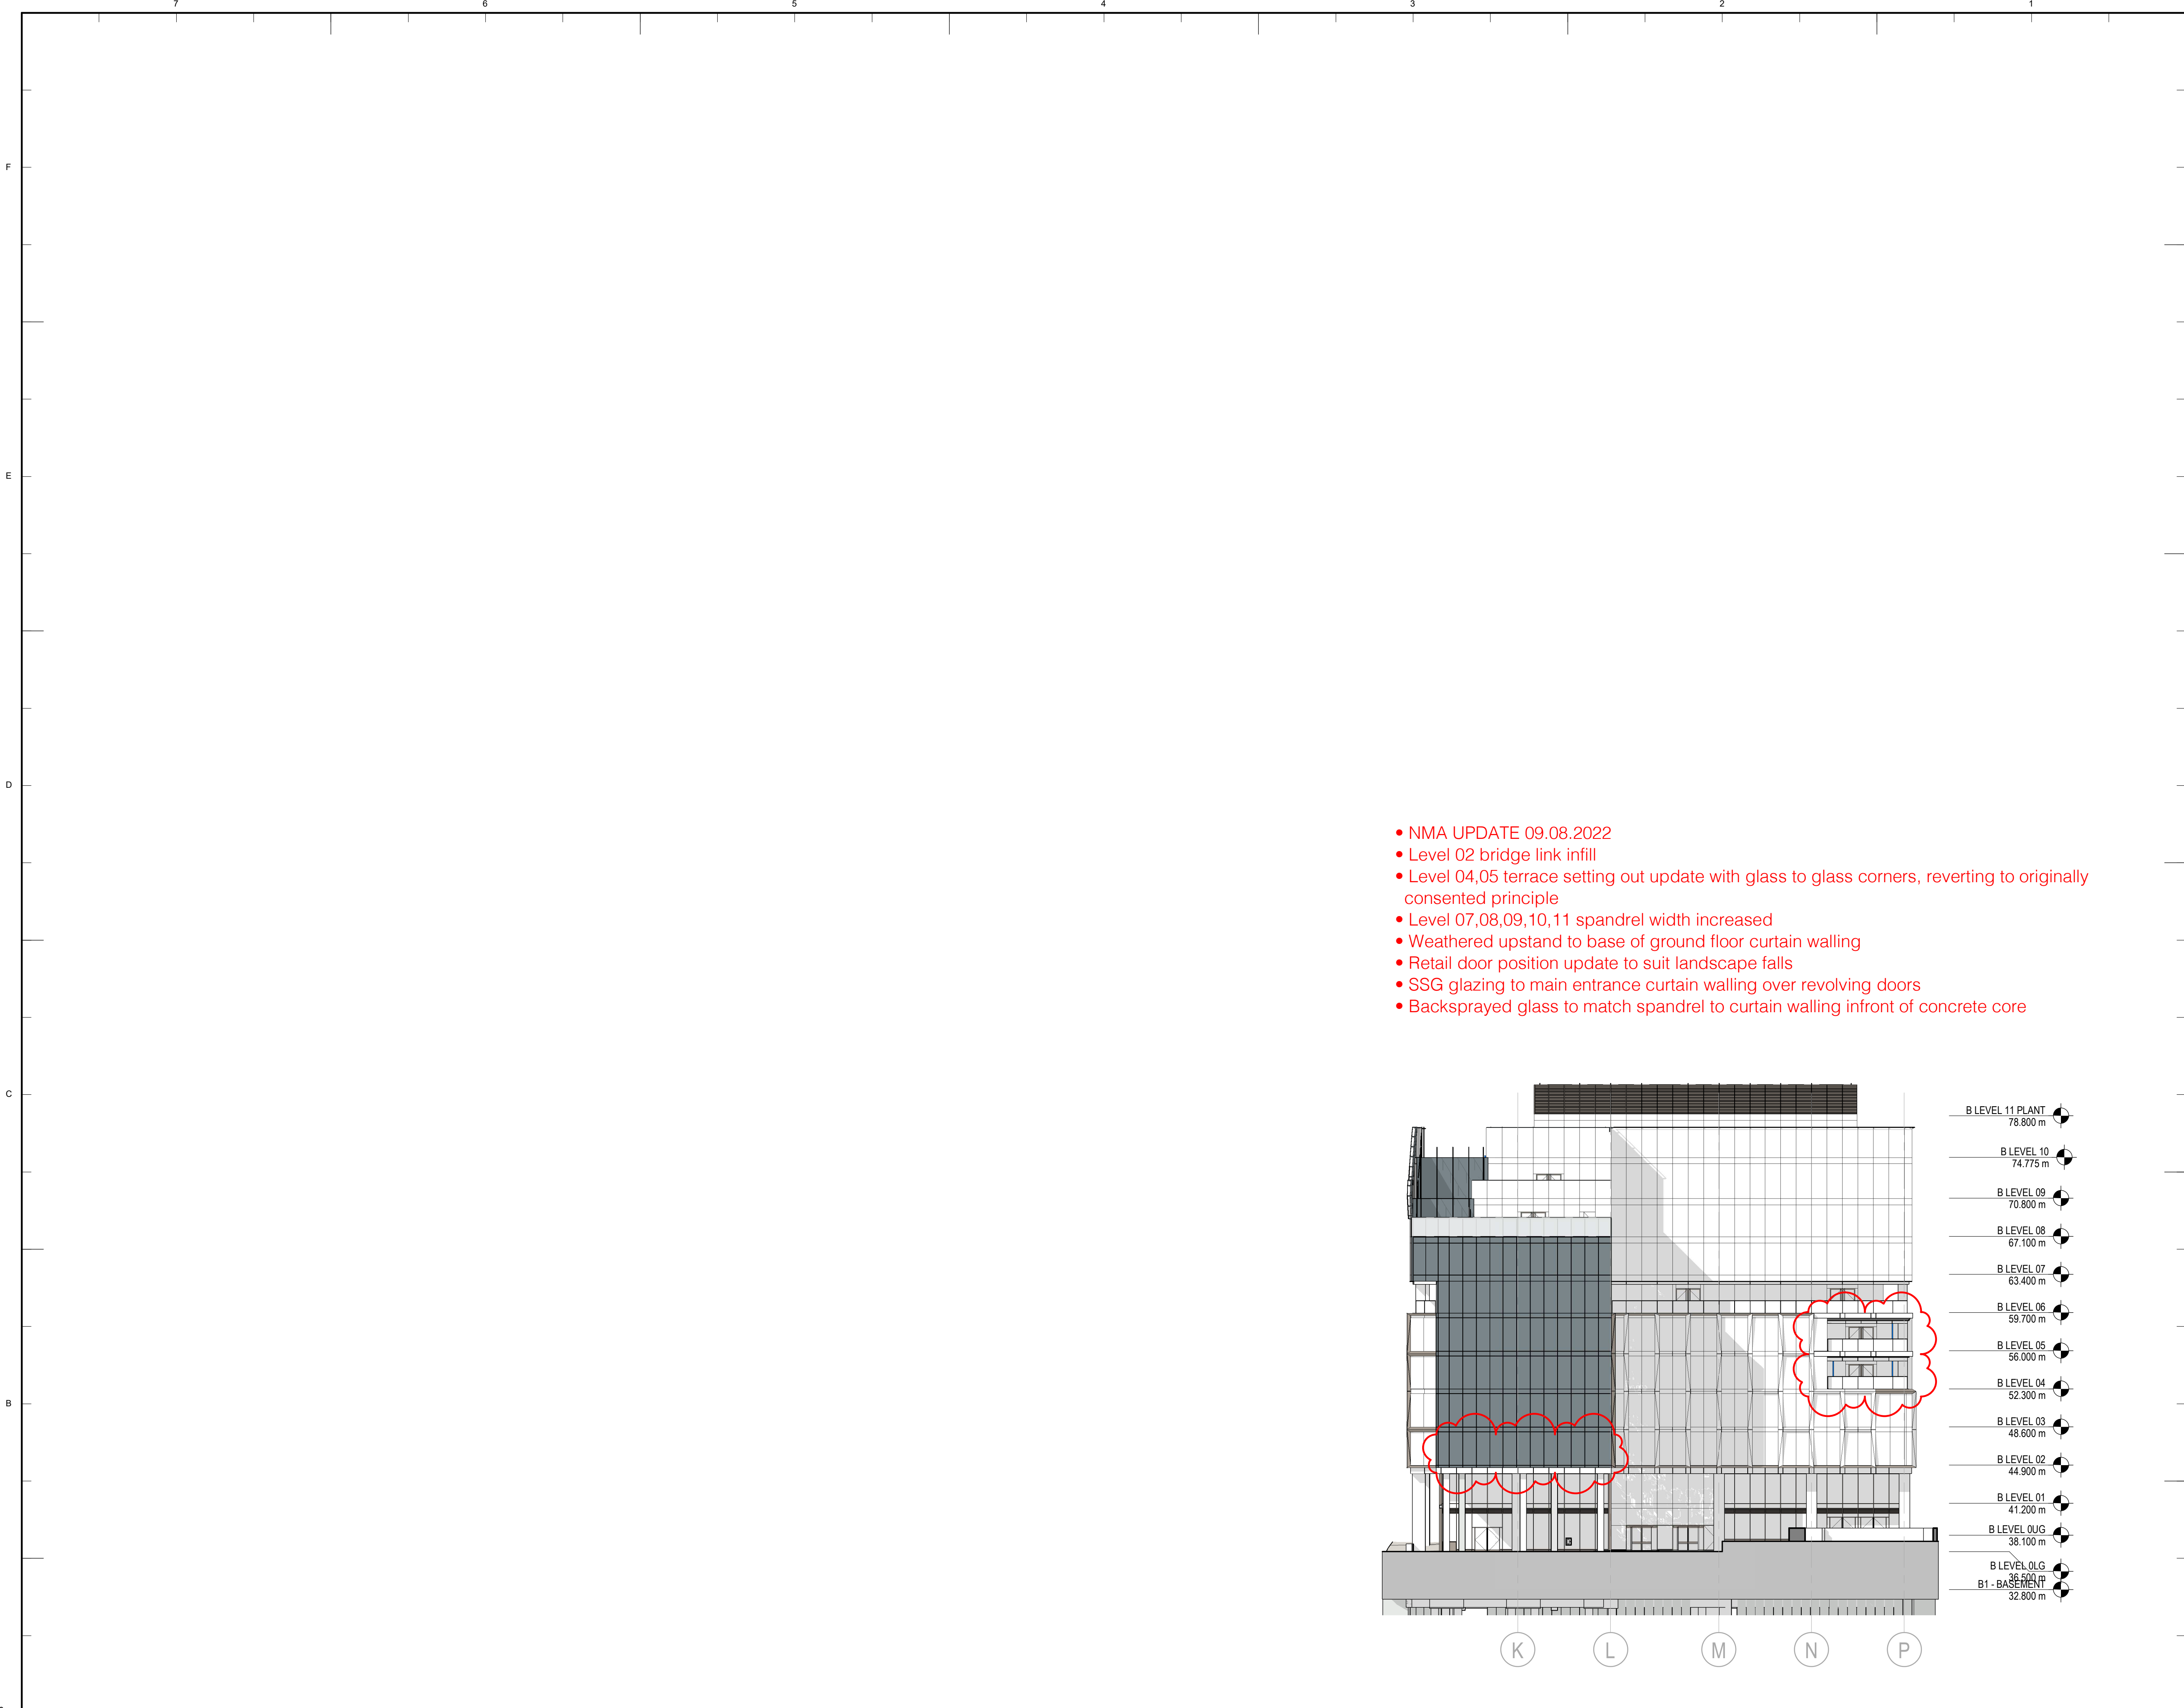

Key Plan

General Notes

P04	09/08/22	Non Material Amendment
P03	04/03/22	S96A Planning Update
P02	06/09/21	S73 Submission
P01	20/08/21	S73 Submission DRAFT
NO:	DATE:	ISSUE:

Status

FOR INFORMATION

Interior Designer

BOWLER JAMES BRINDLEY

Synagogue Consultant

FDG

forthames design group

Design Consultant

hodder+partners

Civil Engineer

Gcurtins

Services Engineer

HOARE LEA (H)

Fire Engineer

DESIGN FIRE CONSULTANTS

Client

ST!M

Landscape Designer

p-10

Project Manager

zerum

Architect

SOM

Skidmore, Owings & Merrill, Inc.

The Broadgate Tower, 20 Primrose Street

London EC2A 2EW, UK

Tel: +44 (0)20 7798 1000 Fax: +44 (0)20 7798 1100

Project Name

ST. MICHAELS DEVELOPMENT, MANCHESTER

Drawing Title

ELEVATIONS - BLOCK B WEST (TEMPORARY FACADE)

Project No	Drawing No	Revision
	0601	
Scale @ A0	S73-205	P04
As indicated		

© COPYRIGHT SKIDMORE, OWINGS & MERRILL (EUROPE) LLP. 2021