


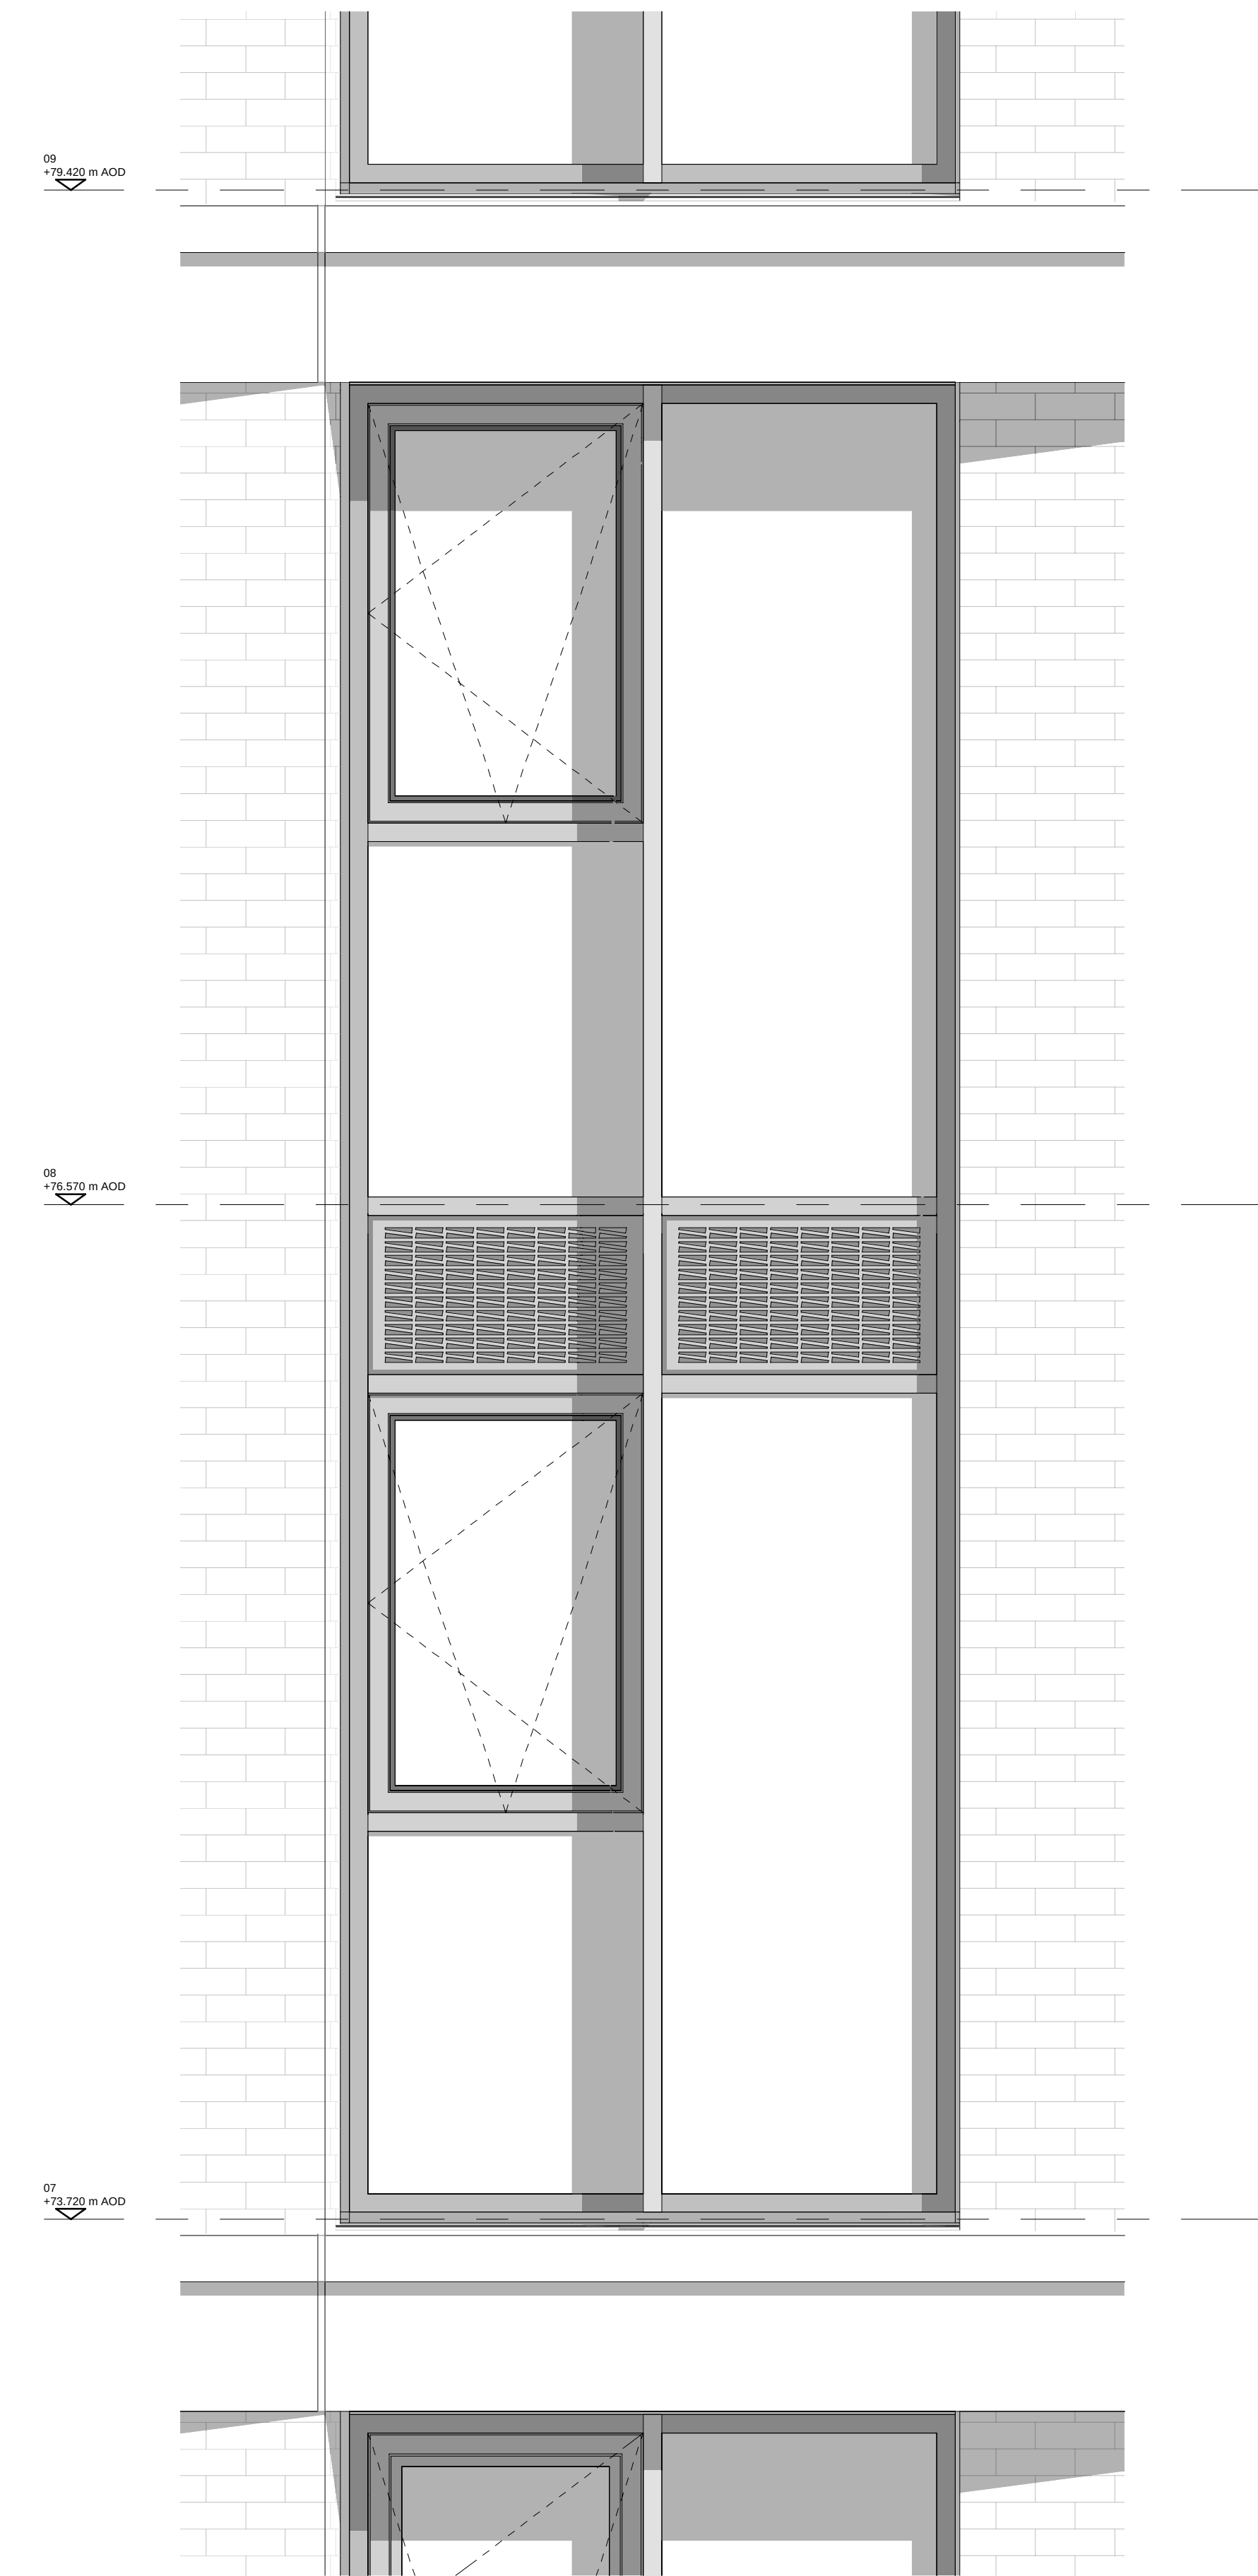

PRESENTED MOCK-UP PANEL MAY 2022

This drawing is copyright.
Do not scale off dimensions.

All dimensions to be checked on
site by contractor.

Contractor to report any dimensional
discrepancies, errors or omissions
prior to commencing on site.

Rev	Date	Description
00	2022-08-22	Non-material amendment



Project Title
Swan House
2 Rochdale Road
Manchester

Status
For Information

Drawing Title
External Wall Spandrel Panel

Project No 10133	Scale NTS@ A1	RG Series
SHP Drawing Code 32073-SHP-Z1-TY-DE-A-B5D8 G251-0007		Revision 00

simpsonhaugh

Manchester
+44 (0)161 835 2345

London
+44 (0)20 7549 4000