


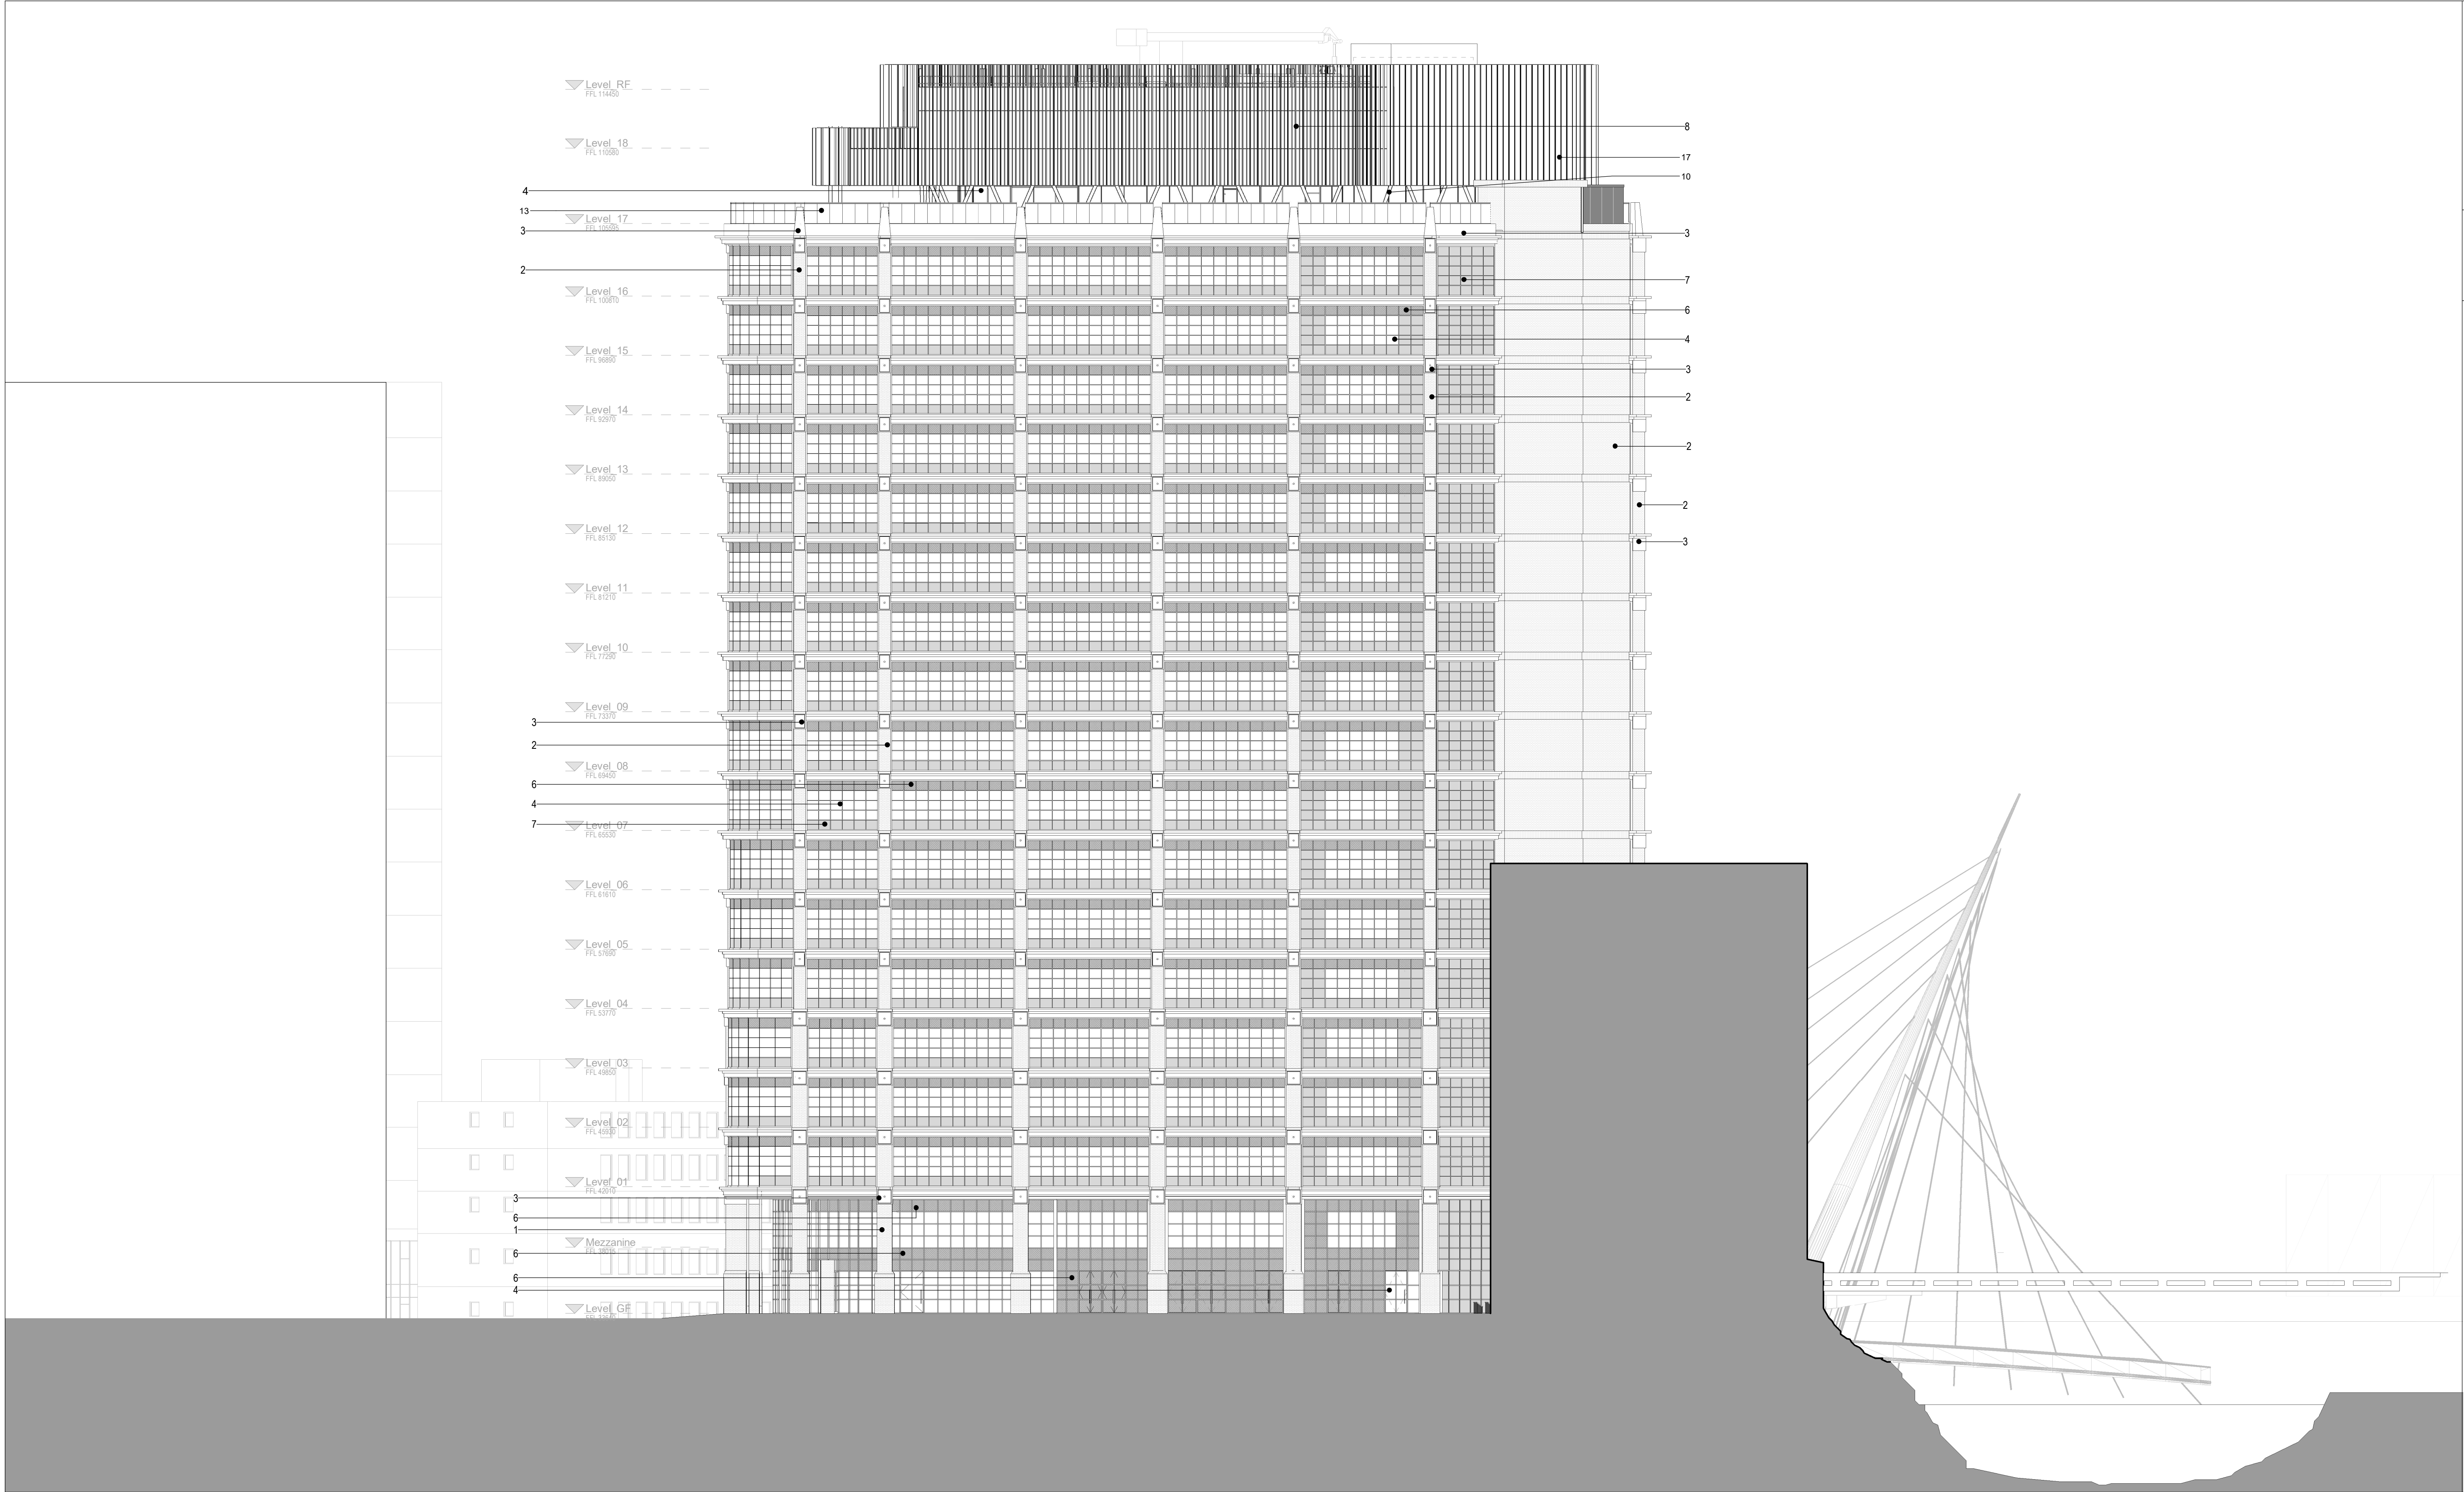

Albert Bridge House

St Mary's Parsonage Road

Alberton House

Cardinal House

River Irwell

Keyplan

South East

North

Notes:

Do not scale off this document/drawing/model for any purposes other than those required in connection with the application for planning consent for the project.

This document/drawing/model is prepared for the sole use of EPR Architects' employer and the benefit of the employer's permitted licensees. No liability to any other persons is accepted by EPR Architects.

EPR Architects accepts no liability for any use of this document/drawing/model by parties other than the party for whom it was prepared or for purposes other than those for which it was prepared.

Copyright in the design contained in this document/drawing/model remains vested in EPR Architects.

MATERIAL LEGEND

1

Green Glazed Brick Slip

2

Red Brick Slip

3

Green Glazed Terracotta Tile

4

Clear Glazing

5

Dark Grey Metallic Powder Coated Curtain Wall Framing

6

Dark Grey Metallic Powder Coated Woven Mesh Louvre Panel

7

Dark Grey Back Painted Glass Panel

8

Green Back Painted Glass Panel

9

Light Grey Back Painted Glass

10

Dark Grey Feature Structural Column

12

Red Brick Slip Solder Course Feature

13

Clear Glazing Balustrade

15

Omitted Reference

16

Dark Grey Metallic Powder Coated Louvre

17

Metallic Green Powder Coated Metal Fin

18

Omitted Reference

19

Dark Grey Anthracite Metallic Powder Coated Metal Panel

P04	Town Planning	05.10.22	WW	DNB
P03	Town Planning	20.09.22	WW	DNB
P02	Town Planning	24.08.22	DH	DNB
P01	Town Planning	17.06.22	WW	DNB

No.	Revision	Date	Initial	Chk'd

EPR Architects

30 Millbank, London SW1P 4DU
+44(0)20 75327600
www.epr.co.uk

Alberton House
St Mary's Parsonage, Manchester
South East Elevation

Scale @A1
1:200

Status
Planning

Suitability
S2

Revision
P04

Project Code
ALBH - EPR - ZZ - SE - TP - A - 04-0444

Originator
Zone
Level
Type
Rate
Class
Number

EPR Project No
11343