

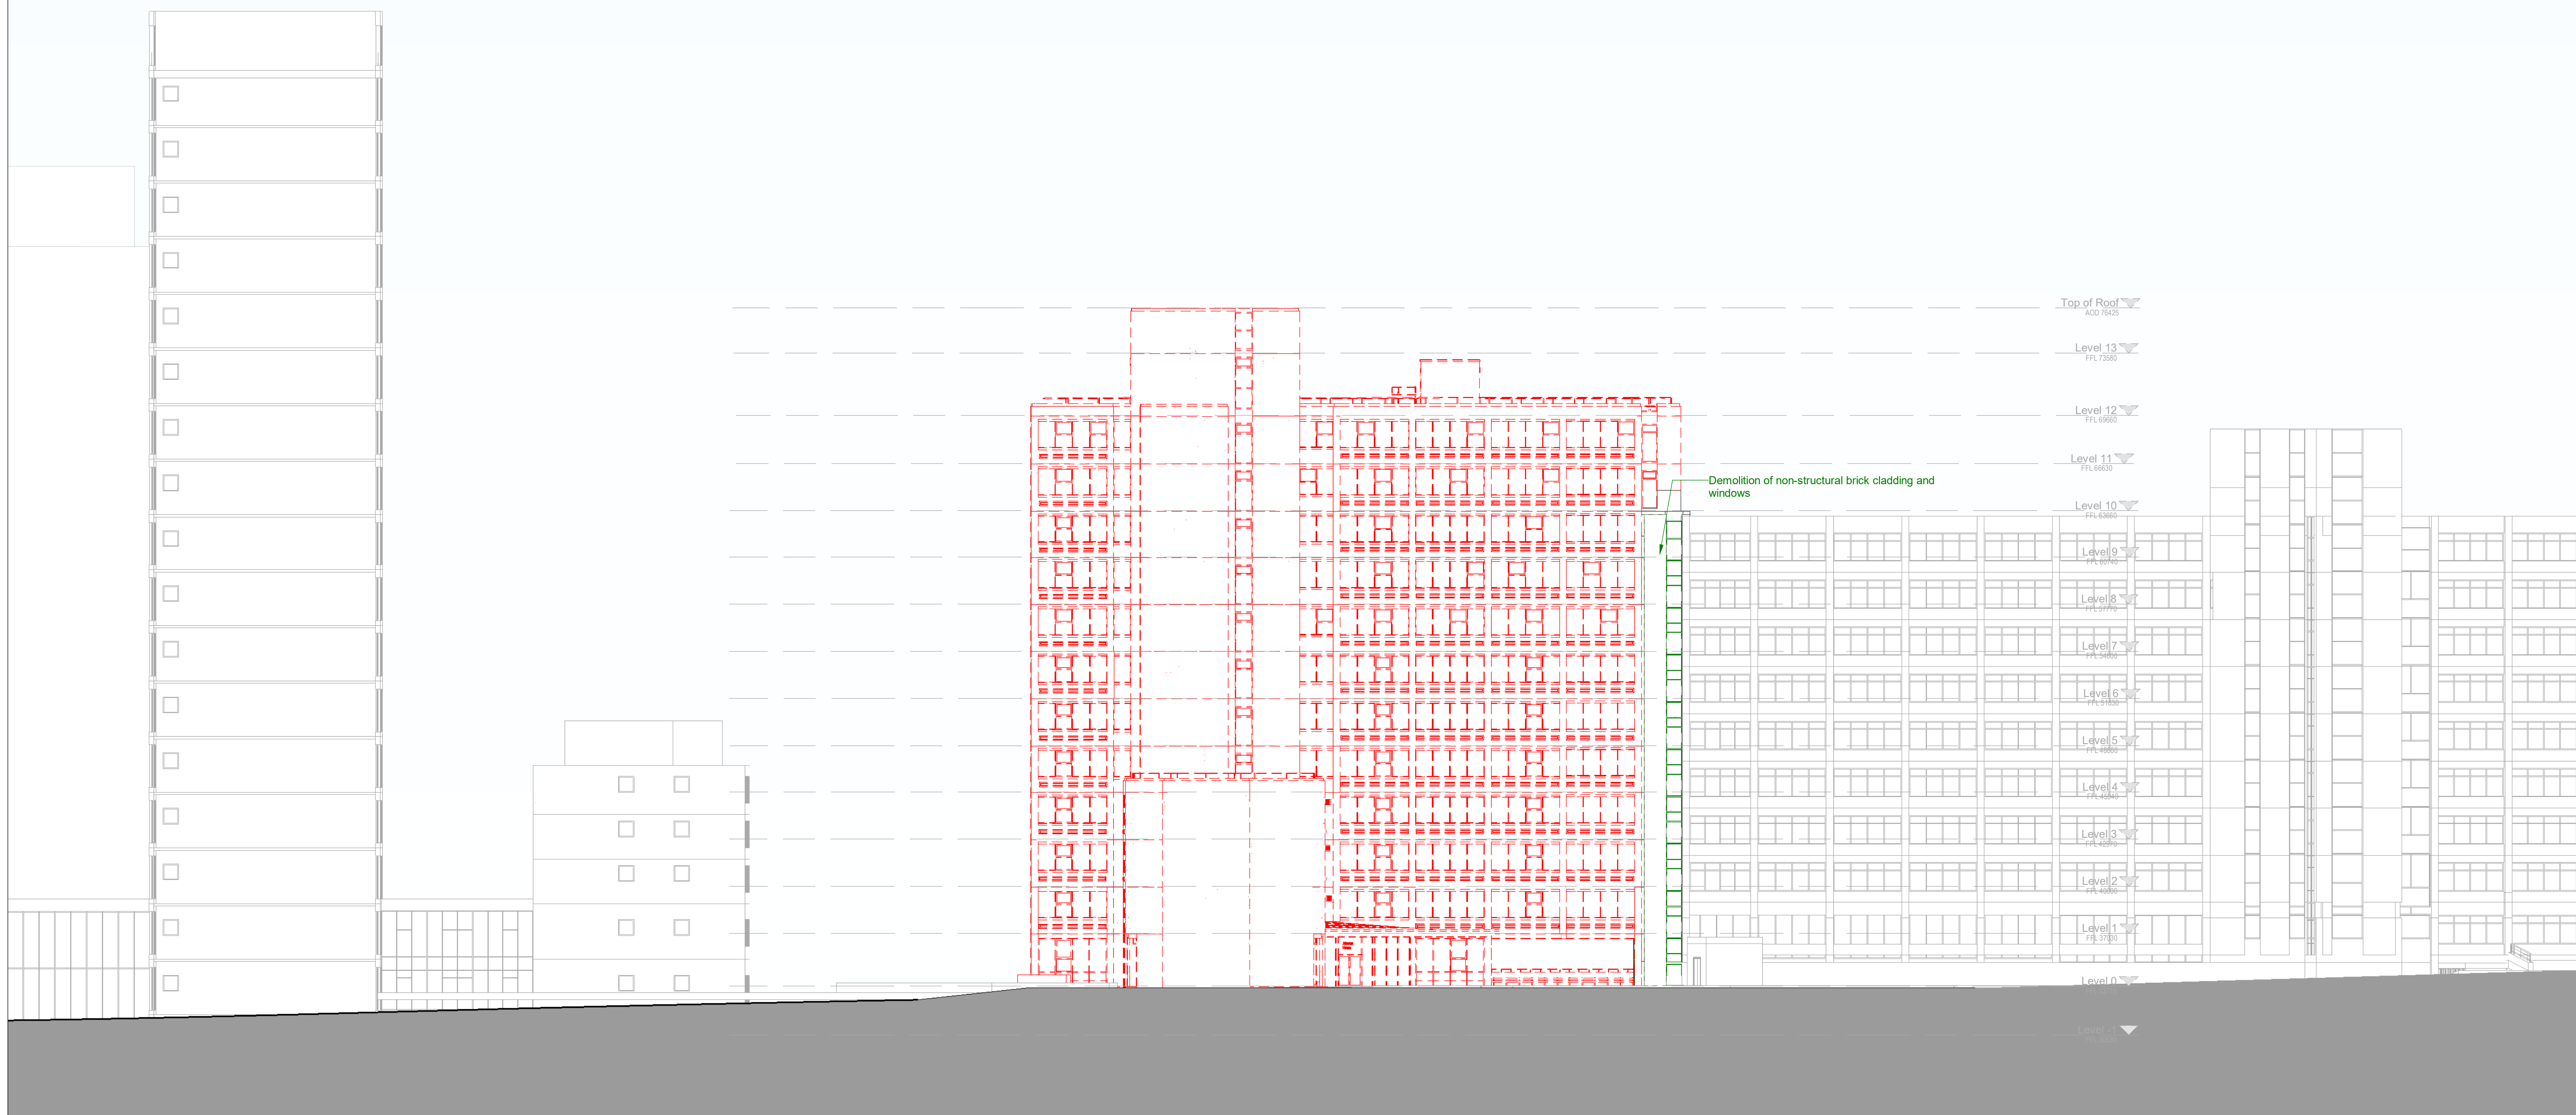


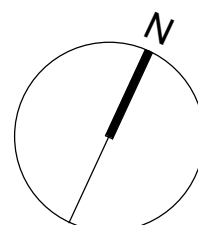

CARDINAL HOUSE

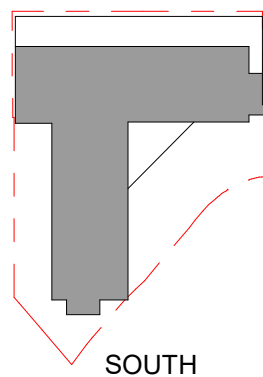

Key:

-  Existing to be demolished
-  Existing to be demolished at later stage by main contractor
-  Cardinal House
-  Existing building retained
-  Alberton House Planning Application Boundary
-  Extent of highways works to be delivered via s278 in association with this development

[illegible]