

09/08/2022 11:08:30


A7

LEVEL 07 PLAN


1 : 200

NMA UPDATE 09.08.2022

- Level 7,8,9,10 curtain walling over existing building extended

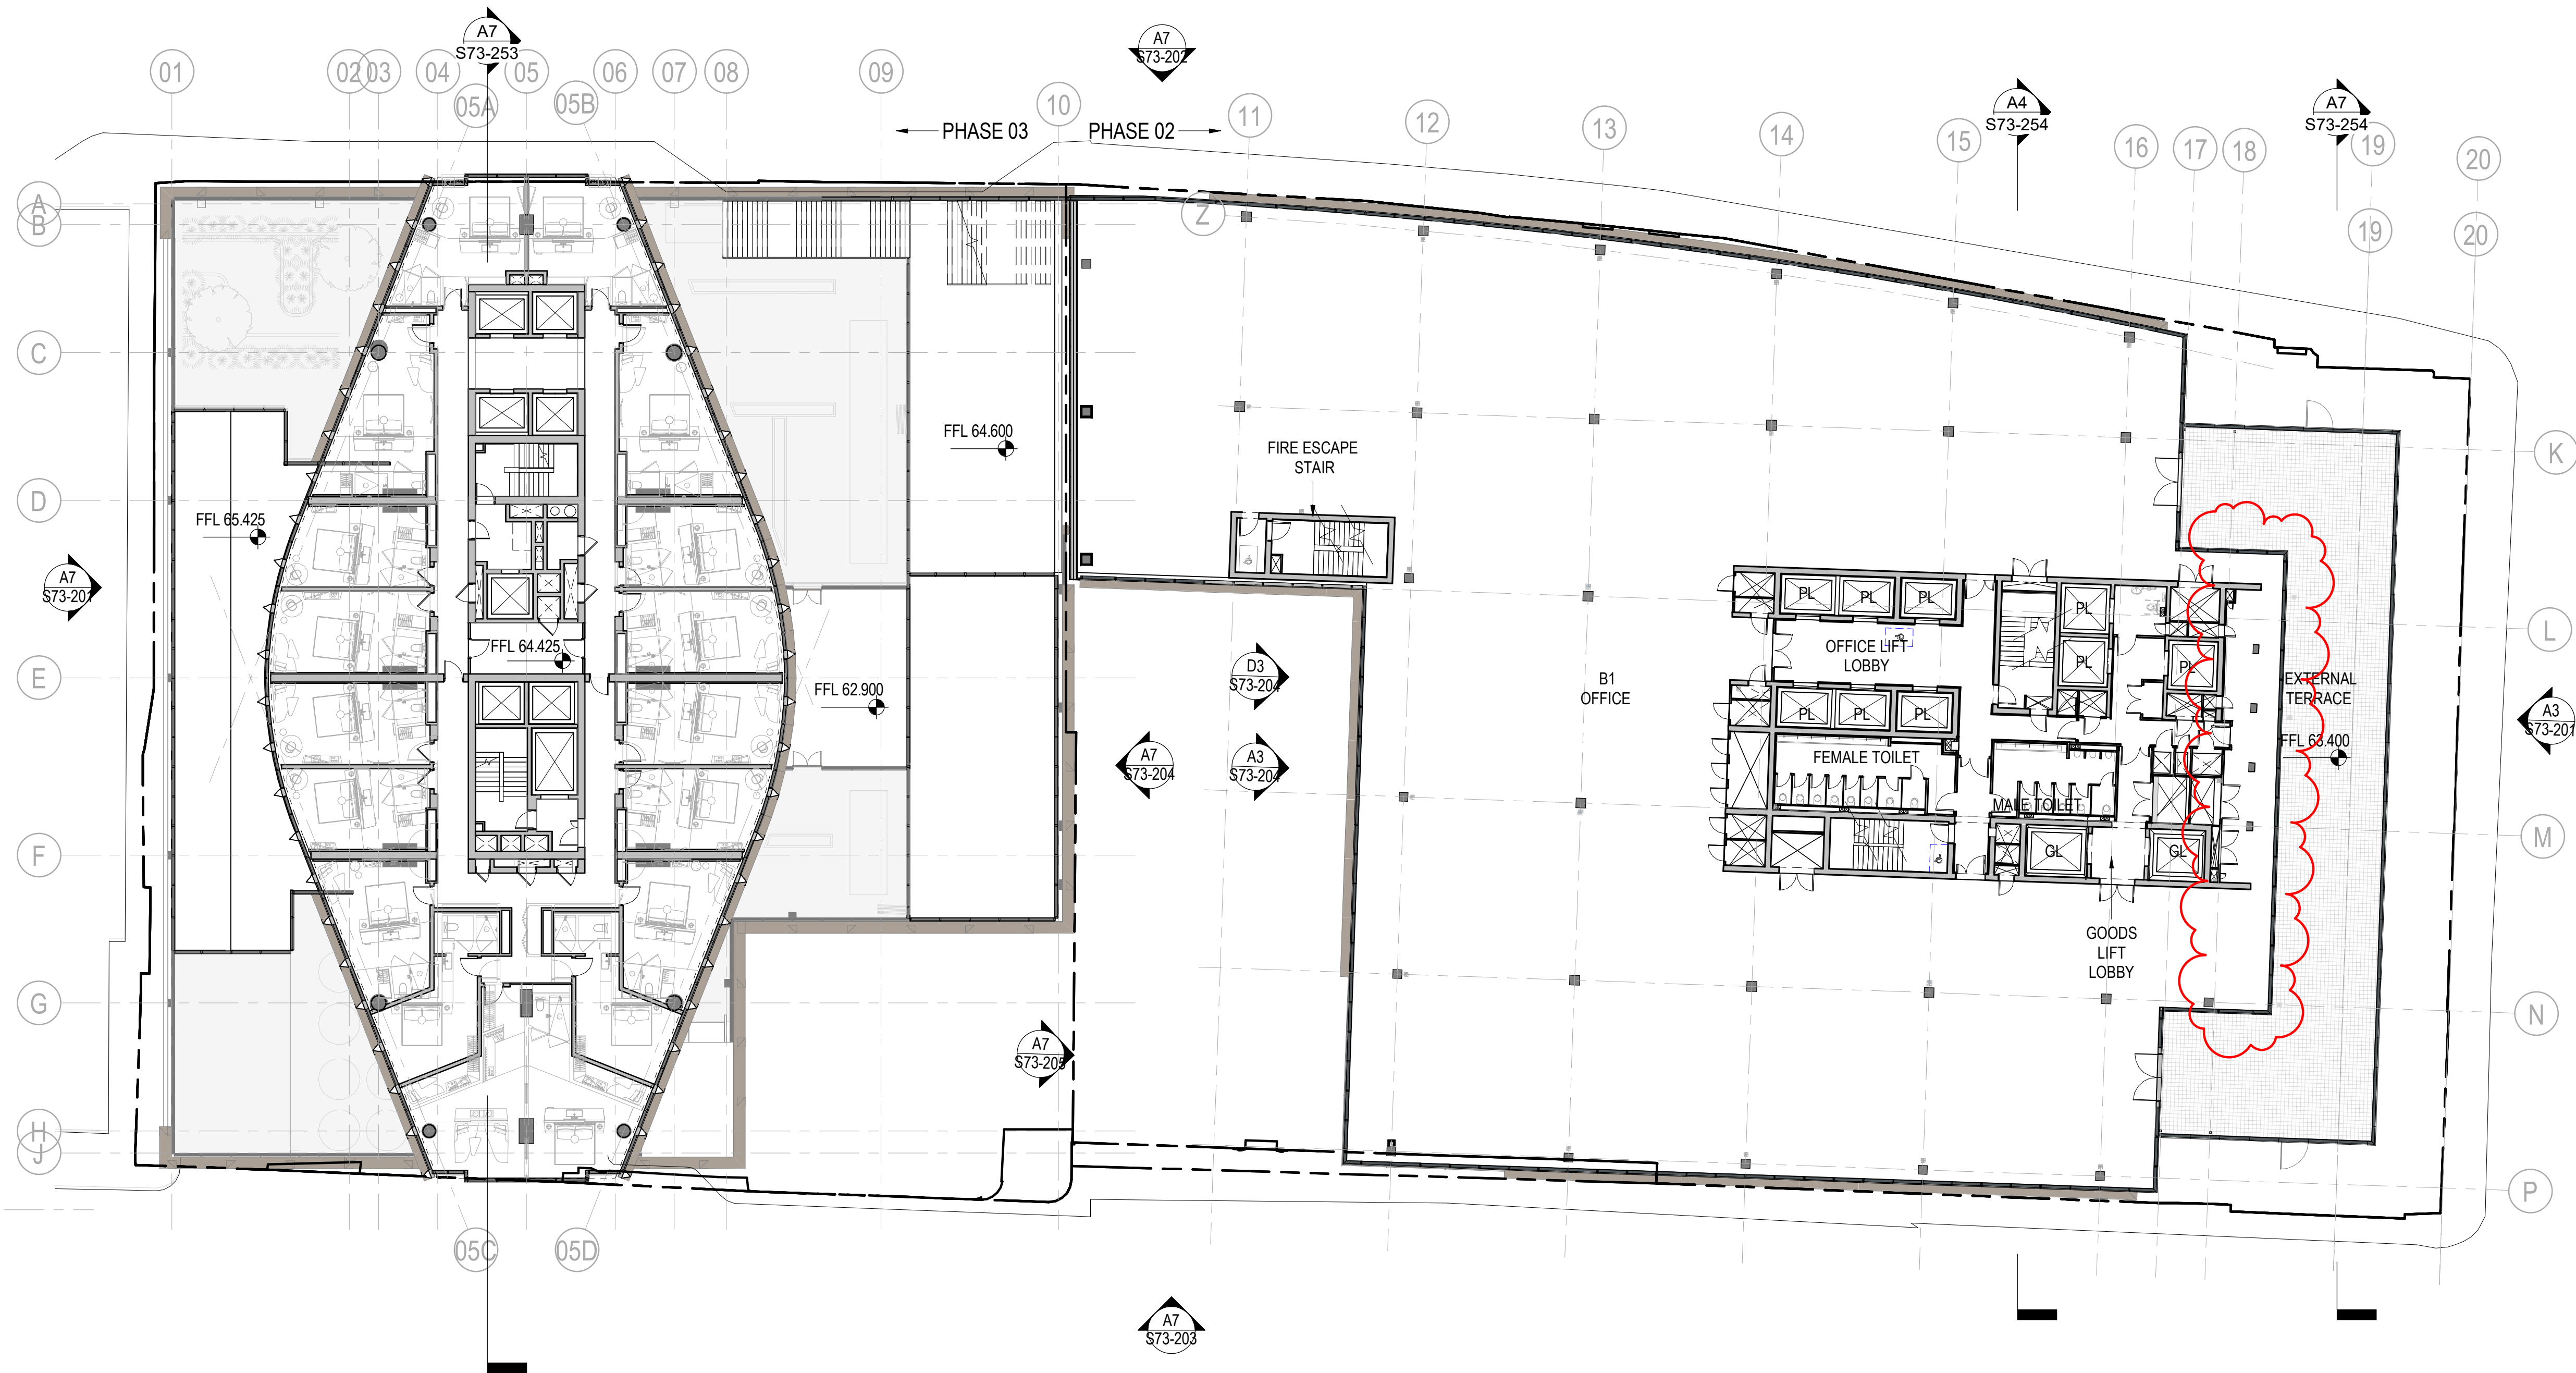

Key Plan

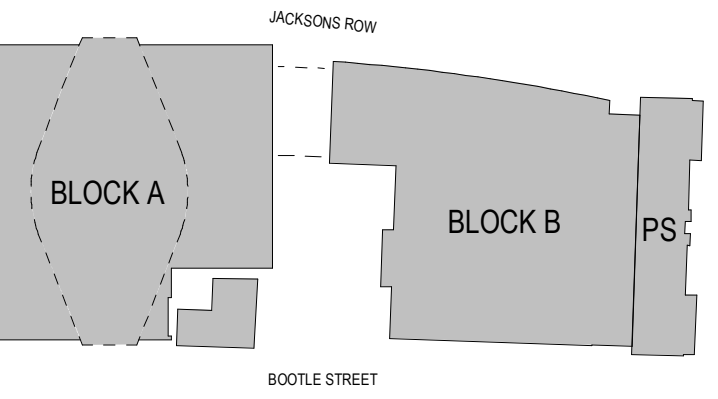

General Notes

P04	09/08/22	Non Material Amendment
P03	06/09/21	S73 Submission
P02	20/08/21	S73 Submission DRAFT
P01	15/11/19	S73 Submission
NO:	DATE:	ISSUE:

Status

FOR INFORMATION

Interior Designer BOWLER JAMES BRINDLEY	Synagogue Consultant FDG Southwest design group	Design Consultant hodder+partners
Civil Engineer Curtins	Services Engineer HOARE LEA (H)	Fire Engineer DESIGN FIRE CONSULTANTS
Client ST M	Landscape Designer p-1e	Project Manager zerum
Architect SOM Skidmore, Owings & Merrill, Inc. The Broadgate Tower, 20 Primrose Street London EC2A 2EW, UK Tel: +44 (0)20 7798 1000 Fax: +44 (0)20 7798 1100		

Project Name
ST. MICHAELS DEVELOPMENT,
MANCHESTER

Drawing Title

LEVEL 07 GA PLAN

Project No 0601	Drawing No S73-110	Revision P04
Scale @ A0 As indicated		

© COPYRIGHT SKIDMORE, OWINGS & MERRILL (EUROPE) LLP. 2021