



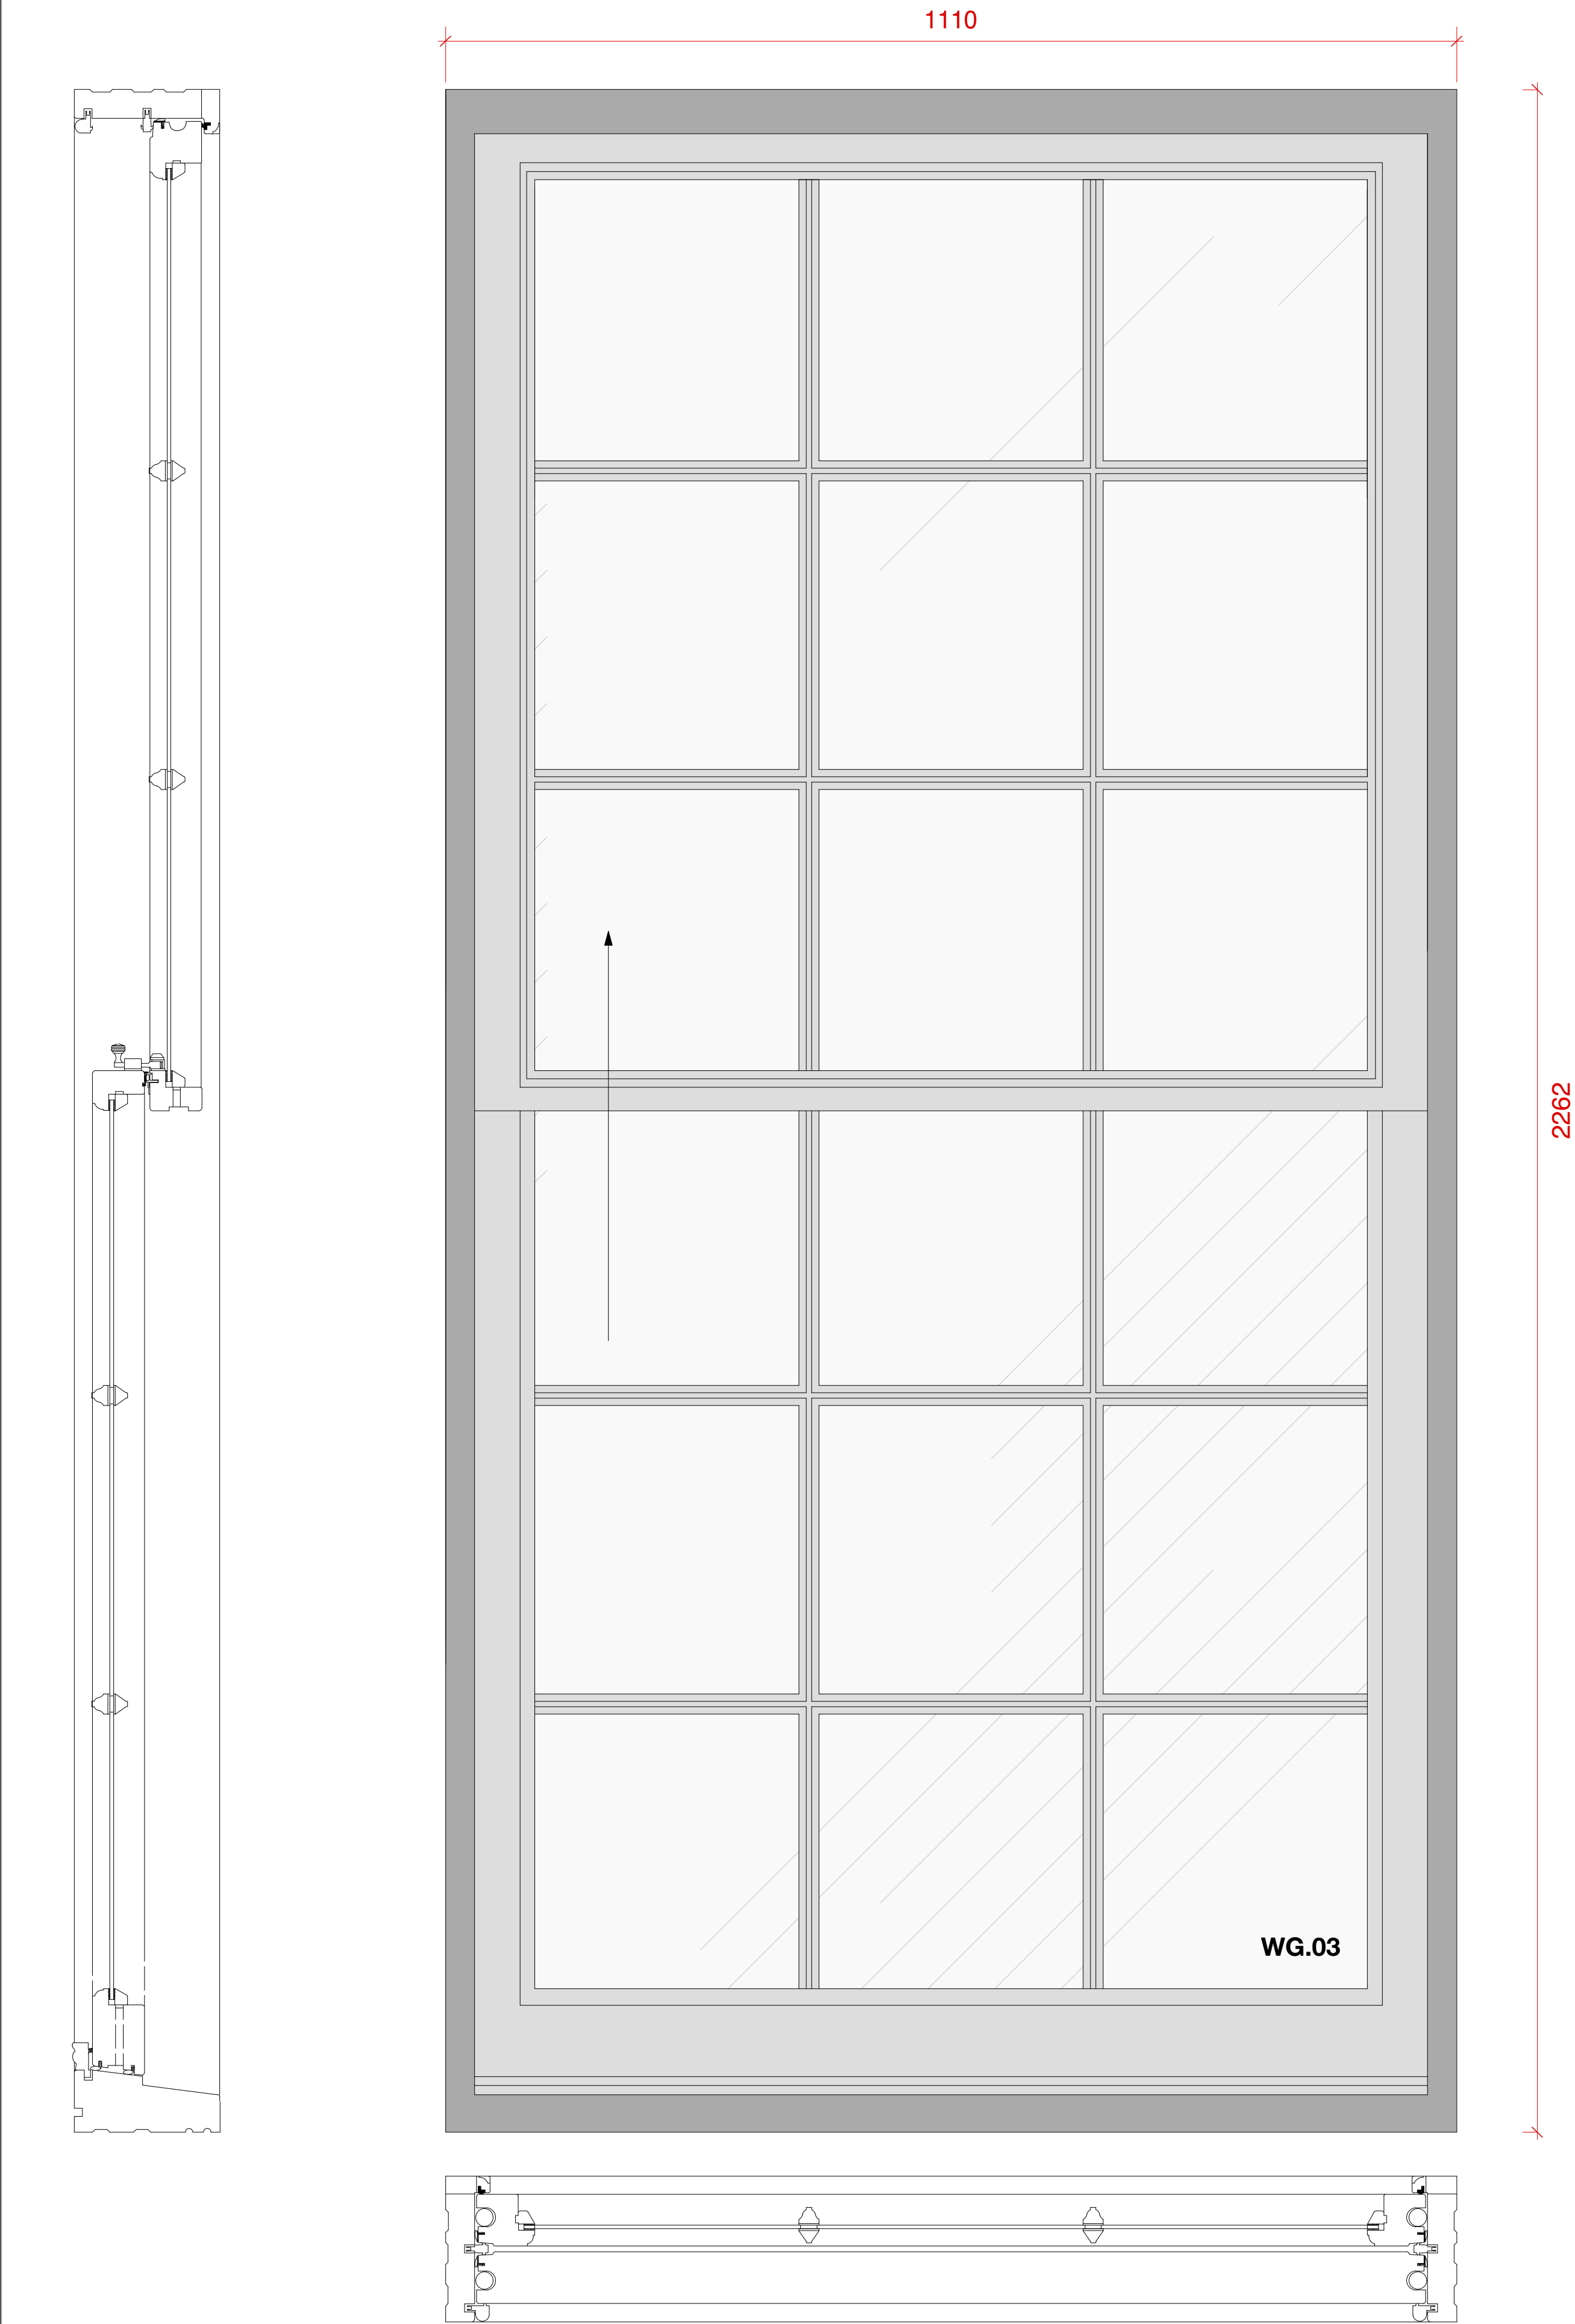

jamb/standard ovolo moulded sections

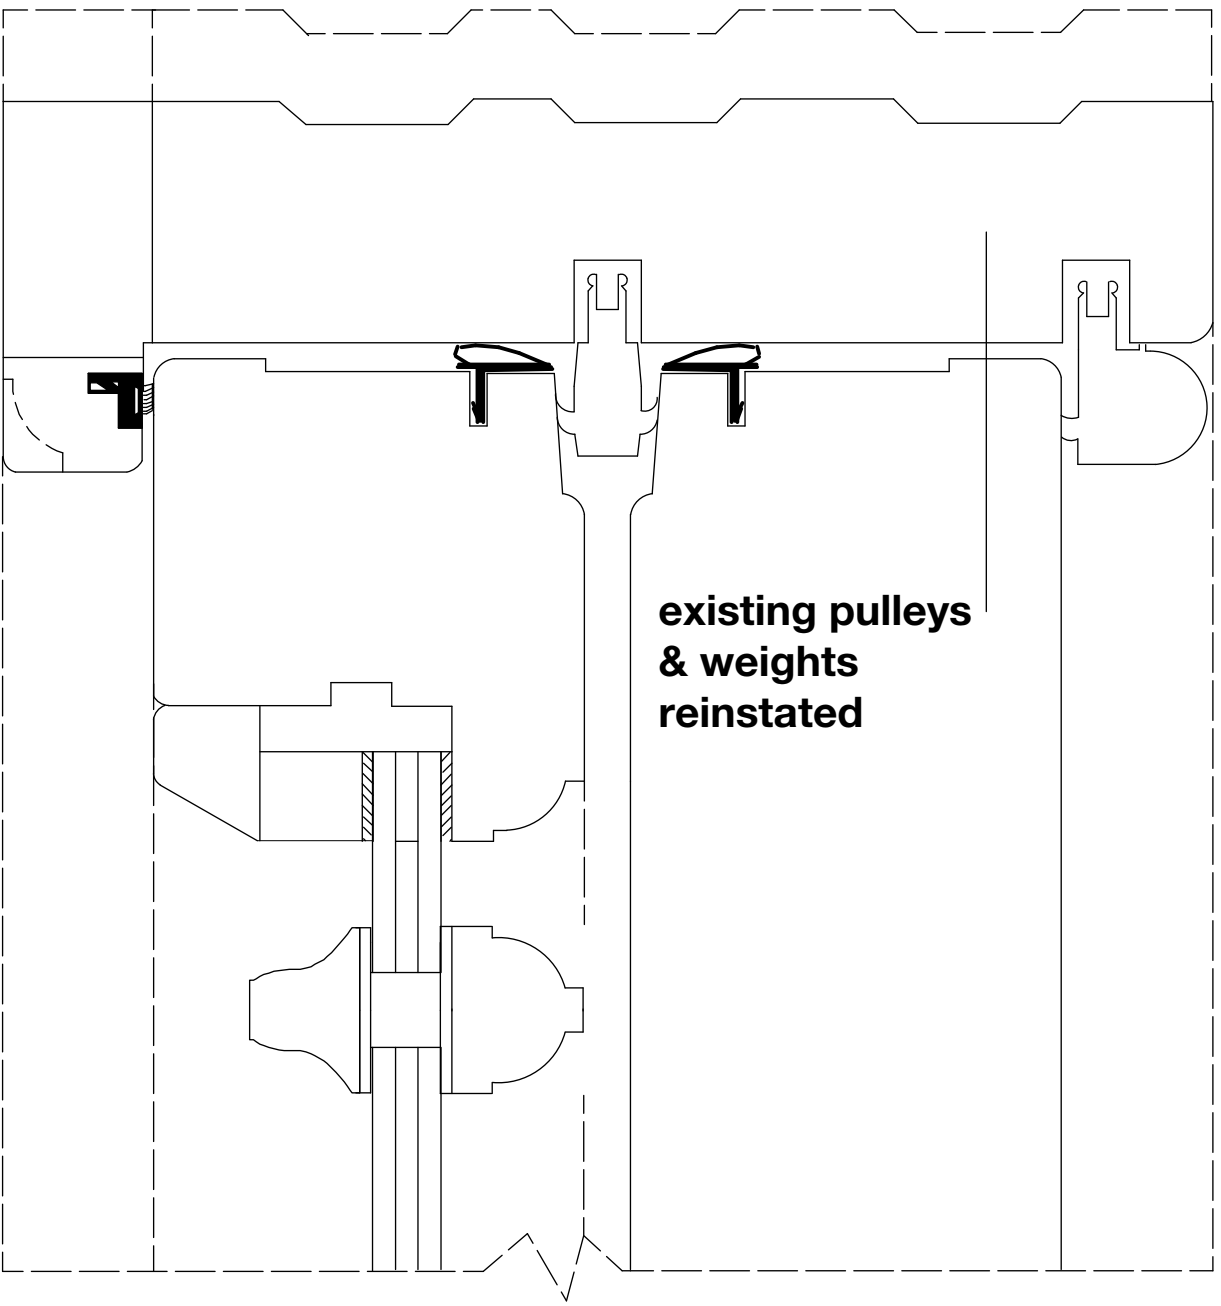

moulded liner

44mm option
over 1850mm
high

ovolo standard
profile

optional cill extension

IMOPRTANT NOTE:

This drawing is a **typical** window detail drawing. There is a small number of slightly different window designs across the existing building. When all windows can be accessed and a thorough and detailed survey can be undertaken, each different type will be detailed separately. In any case, each window will be a like for like replacement of the existing ones.