



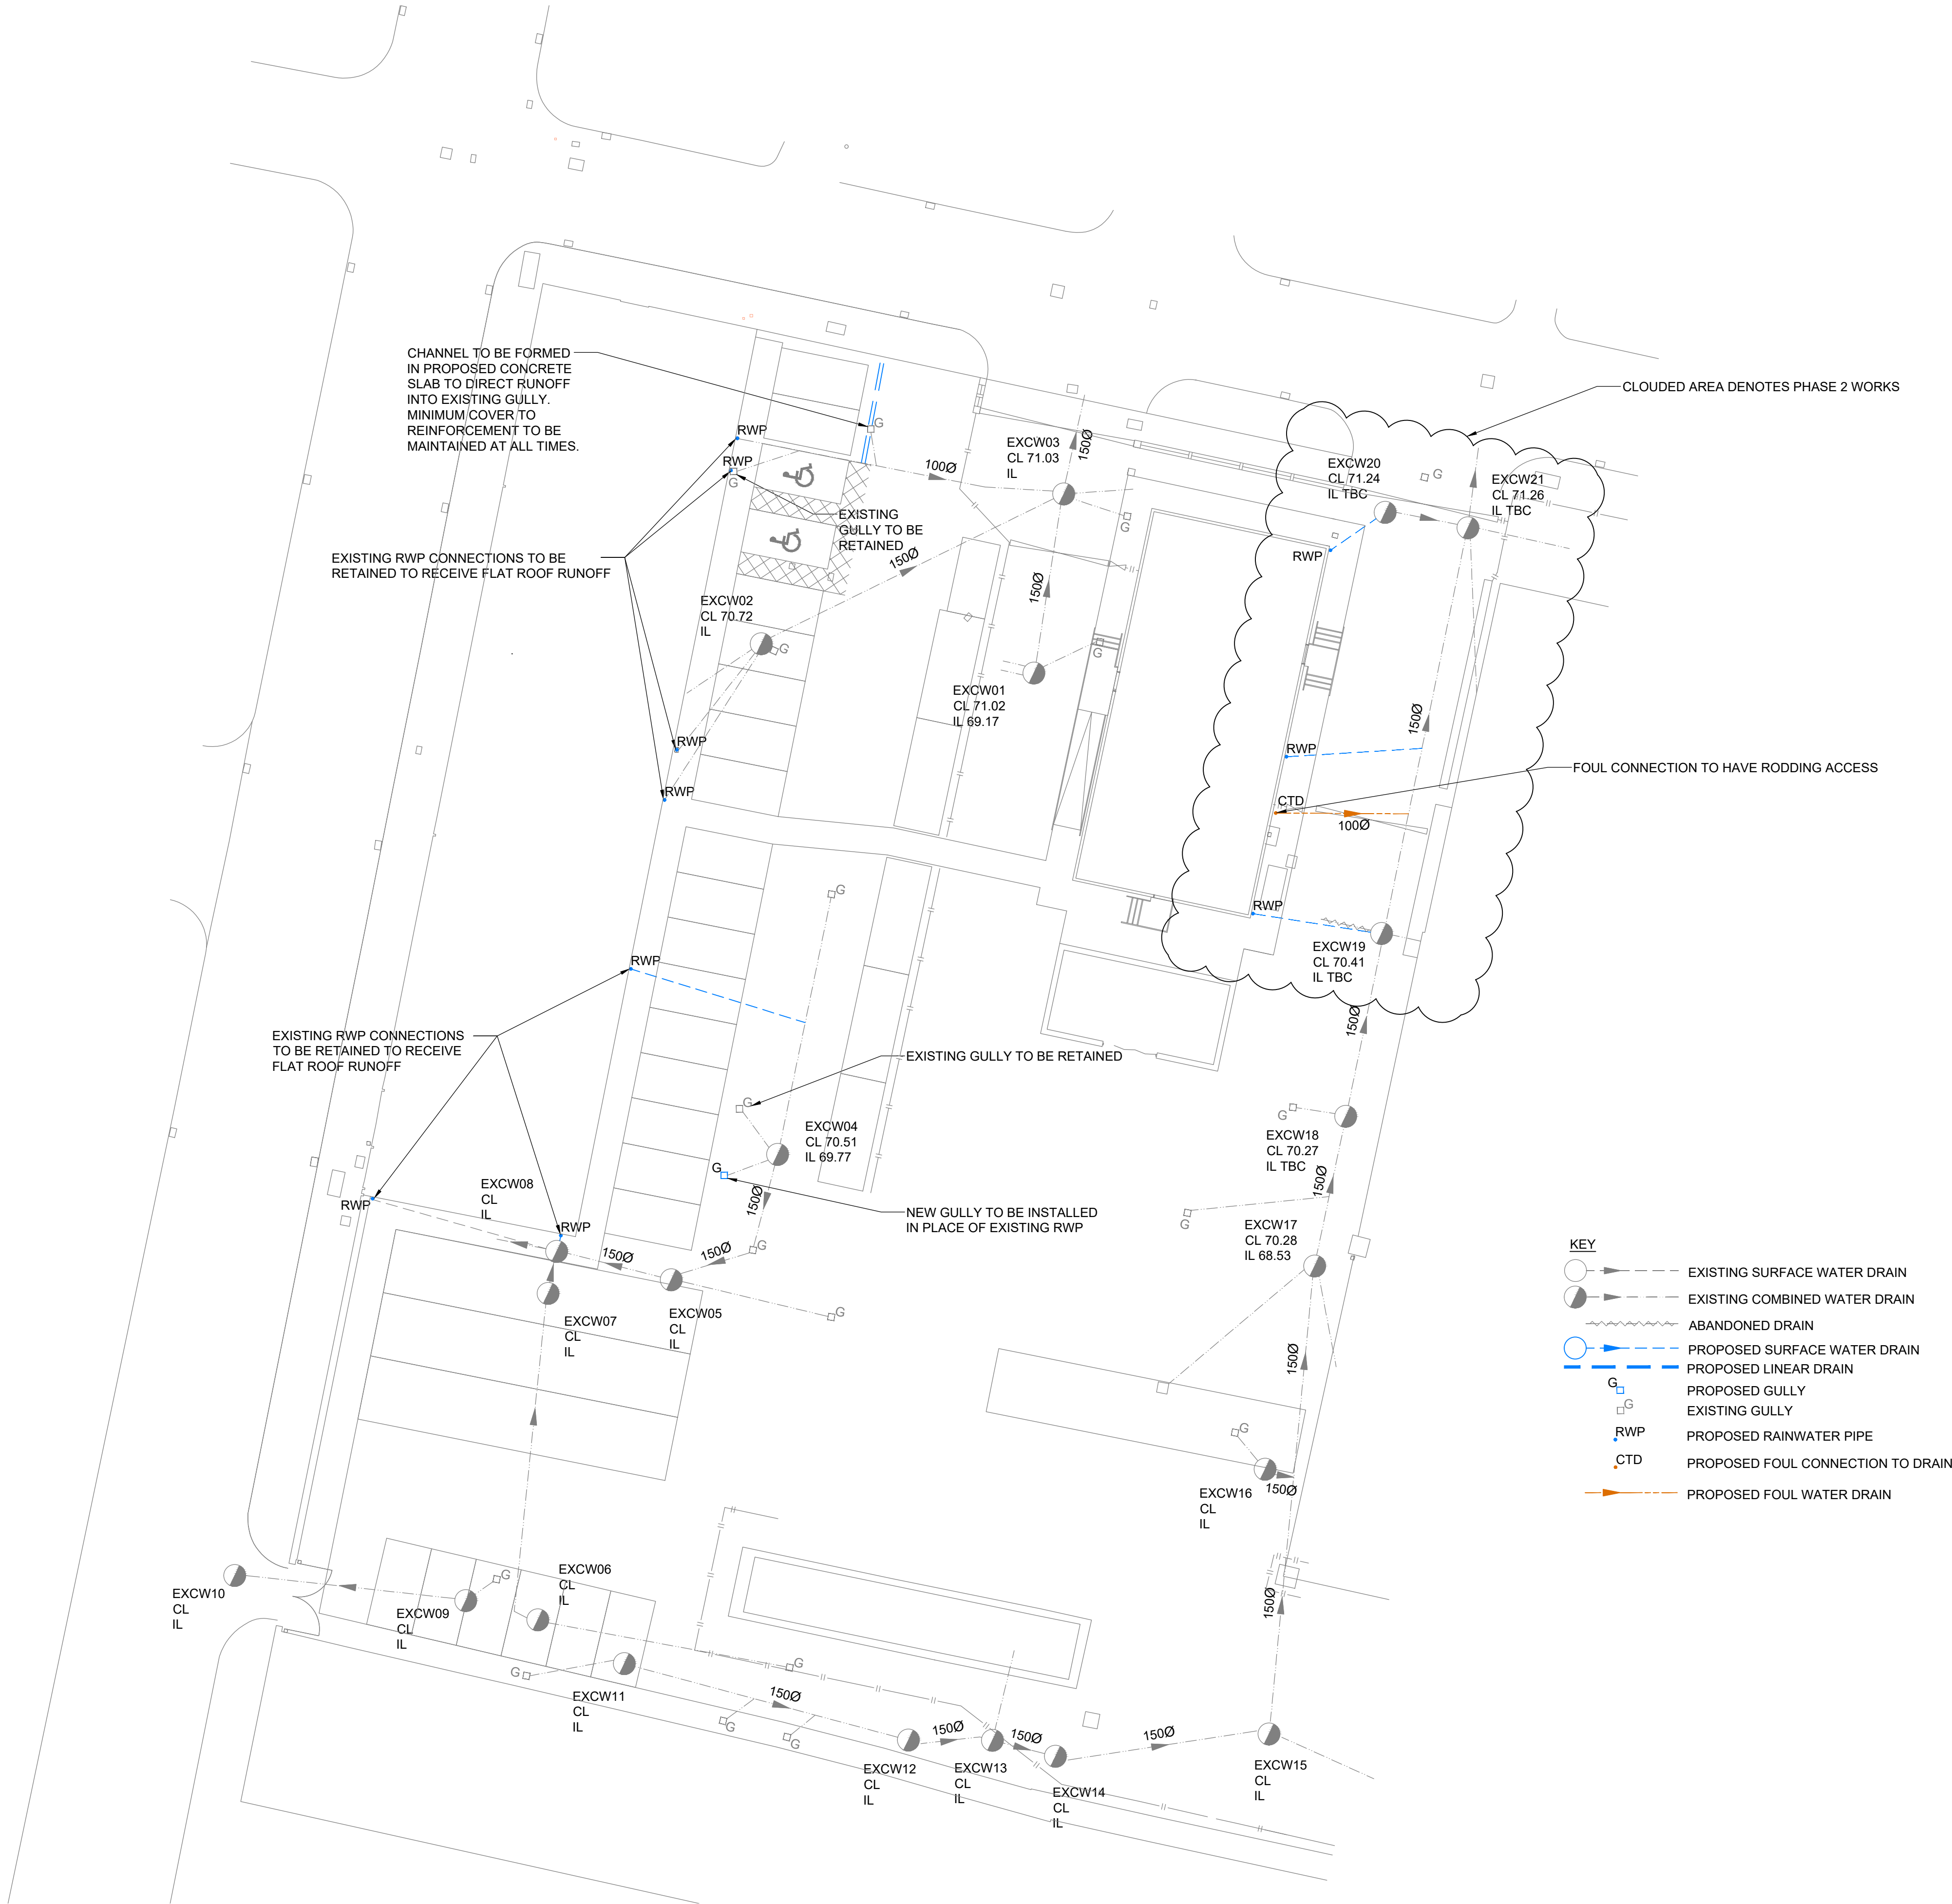

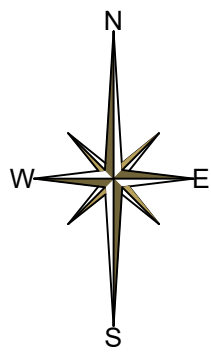

- NOTE:
1. THIS DRAWING IS PRELIMINARY AND IS SUBJECT TO CHANGE DEPENDING ON FURTHER DEVELOPMENT OF THE G.A., SITE LAYOUT, RWP AND POP-UP LAYOUT.
 2. THIS DRAWING IS BASED ON DRAWING No. BS 1094-04 BY GLOVERS.
 3. TO BE READ IN CONJUNCTION WITH ALL RELEVANT KENNEDY REDFORD DRAWINGS.
 4. EXISTING SEWER LOCATIONS AND LEVELS TO BE CONFIRMED BY CONTRACTOR ON SITE, PRIOR TO WORK COMMENCING.
 5. ANY PART OF THE EXISTING DRAINAGE SYSTEM TO BE RETAINED AS PART OF THE NEW SCHEME SHALL BE CLEANED AND INSPECTED. ANY STRUCTURAL DEFECTS SHALL BE REPAIRED USING APPROPRIATE AND APPROVED MEANS.
 6. ALL REDUNDANT EXISTING DRAINAGE TO BE GRUBBED UP OR GROUTED, ANY EXISTING LIVE DRAINAGE SHOULD BE REPORTED TO THE ENGINEER AND RECONNECTED..
 7. PRIVATE DRAINS TO BE CONSTRUCTED IN ACCORDANCE WITH BUILDING REGULATIONS.
 8. ALL MANHOLE LEVELS ARE INDICATIVE ONLY.
 9. SETTING OUT OF RAINWATER PIPES POSITIONS OF ABOVE GROUND DRAINAGE BY OTHERS.
 10. LINEAR DRAIN AND GULLY LOCATIONS AND NUMBERS SUBJECT TO CHANGE.
 11. ALL CHANNEL DRAINAGE TO HAVE SILT BUCKETS ON OUTLETS.
 12. ALL ROAD GULLIES ARE TO BE TRAPPED AND RODDABLE.
 13. ALL GULLY AND RWP LEADS TO BE 150MM DIAMETER.
 14. ALL ROAD GULLIES & LEADS TO BE CLEARED OF DEBRIS UPON COMPLETION OF WORKS
 15. PROPOSED DRAINAGE IS SUBJECT TO CONFIRMATION (BY CONTRACTOR) OF LEVELS OF EXISTING DRAINAGE AT PROPOSED CONNECTION POINTS.
 16. THE CONTRACTOR IS RESPONSIBLE FOR ALL TEMPORARY WORKS AND CONSTRUCTION PROCEDURES.

P04	21.06.22	FOUL WATER ADDED	M.M	R.B	R.K
P03	01.06.22	SITE LAYOUT UPDATE	M.M	R.K	R.K
P02	01.04.22	RWP ADDED	M.M	R.K	R.K
P01	20.09.20	PRELIMINARY ISSUE	R.K	C.D	D.J
REV	DATE	DESCRIPTION	DRN	CHK	APR

© This drawing is the property of Kennedy Redford Limited and the information can only be reproduced with their prior permission.



CLIENT



PROJECT NAME

EVONIK
CLAYTON LANE, MANCHESTER

DRAWING TITLE

PROPOSED SURFACE WATER
DRAINAGE STRATEGY

DATE	SCALE	SHEET SIZE	REV
20.09.20	1:200	A1	P04

DRAWING STATUS

S2 - ISSUED FOR INFORMATION

DRAWING NUMBER

191112 - KR - DR - XX - EX - DR - C - 1401