


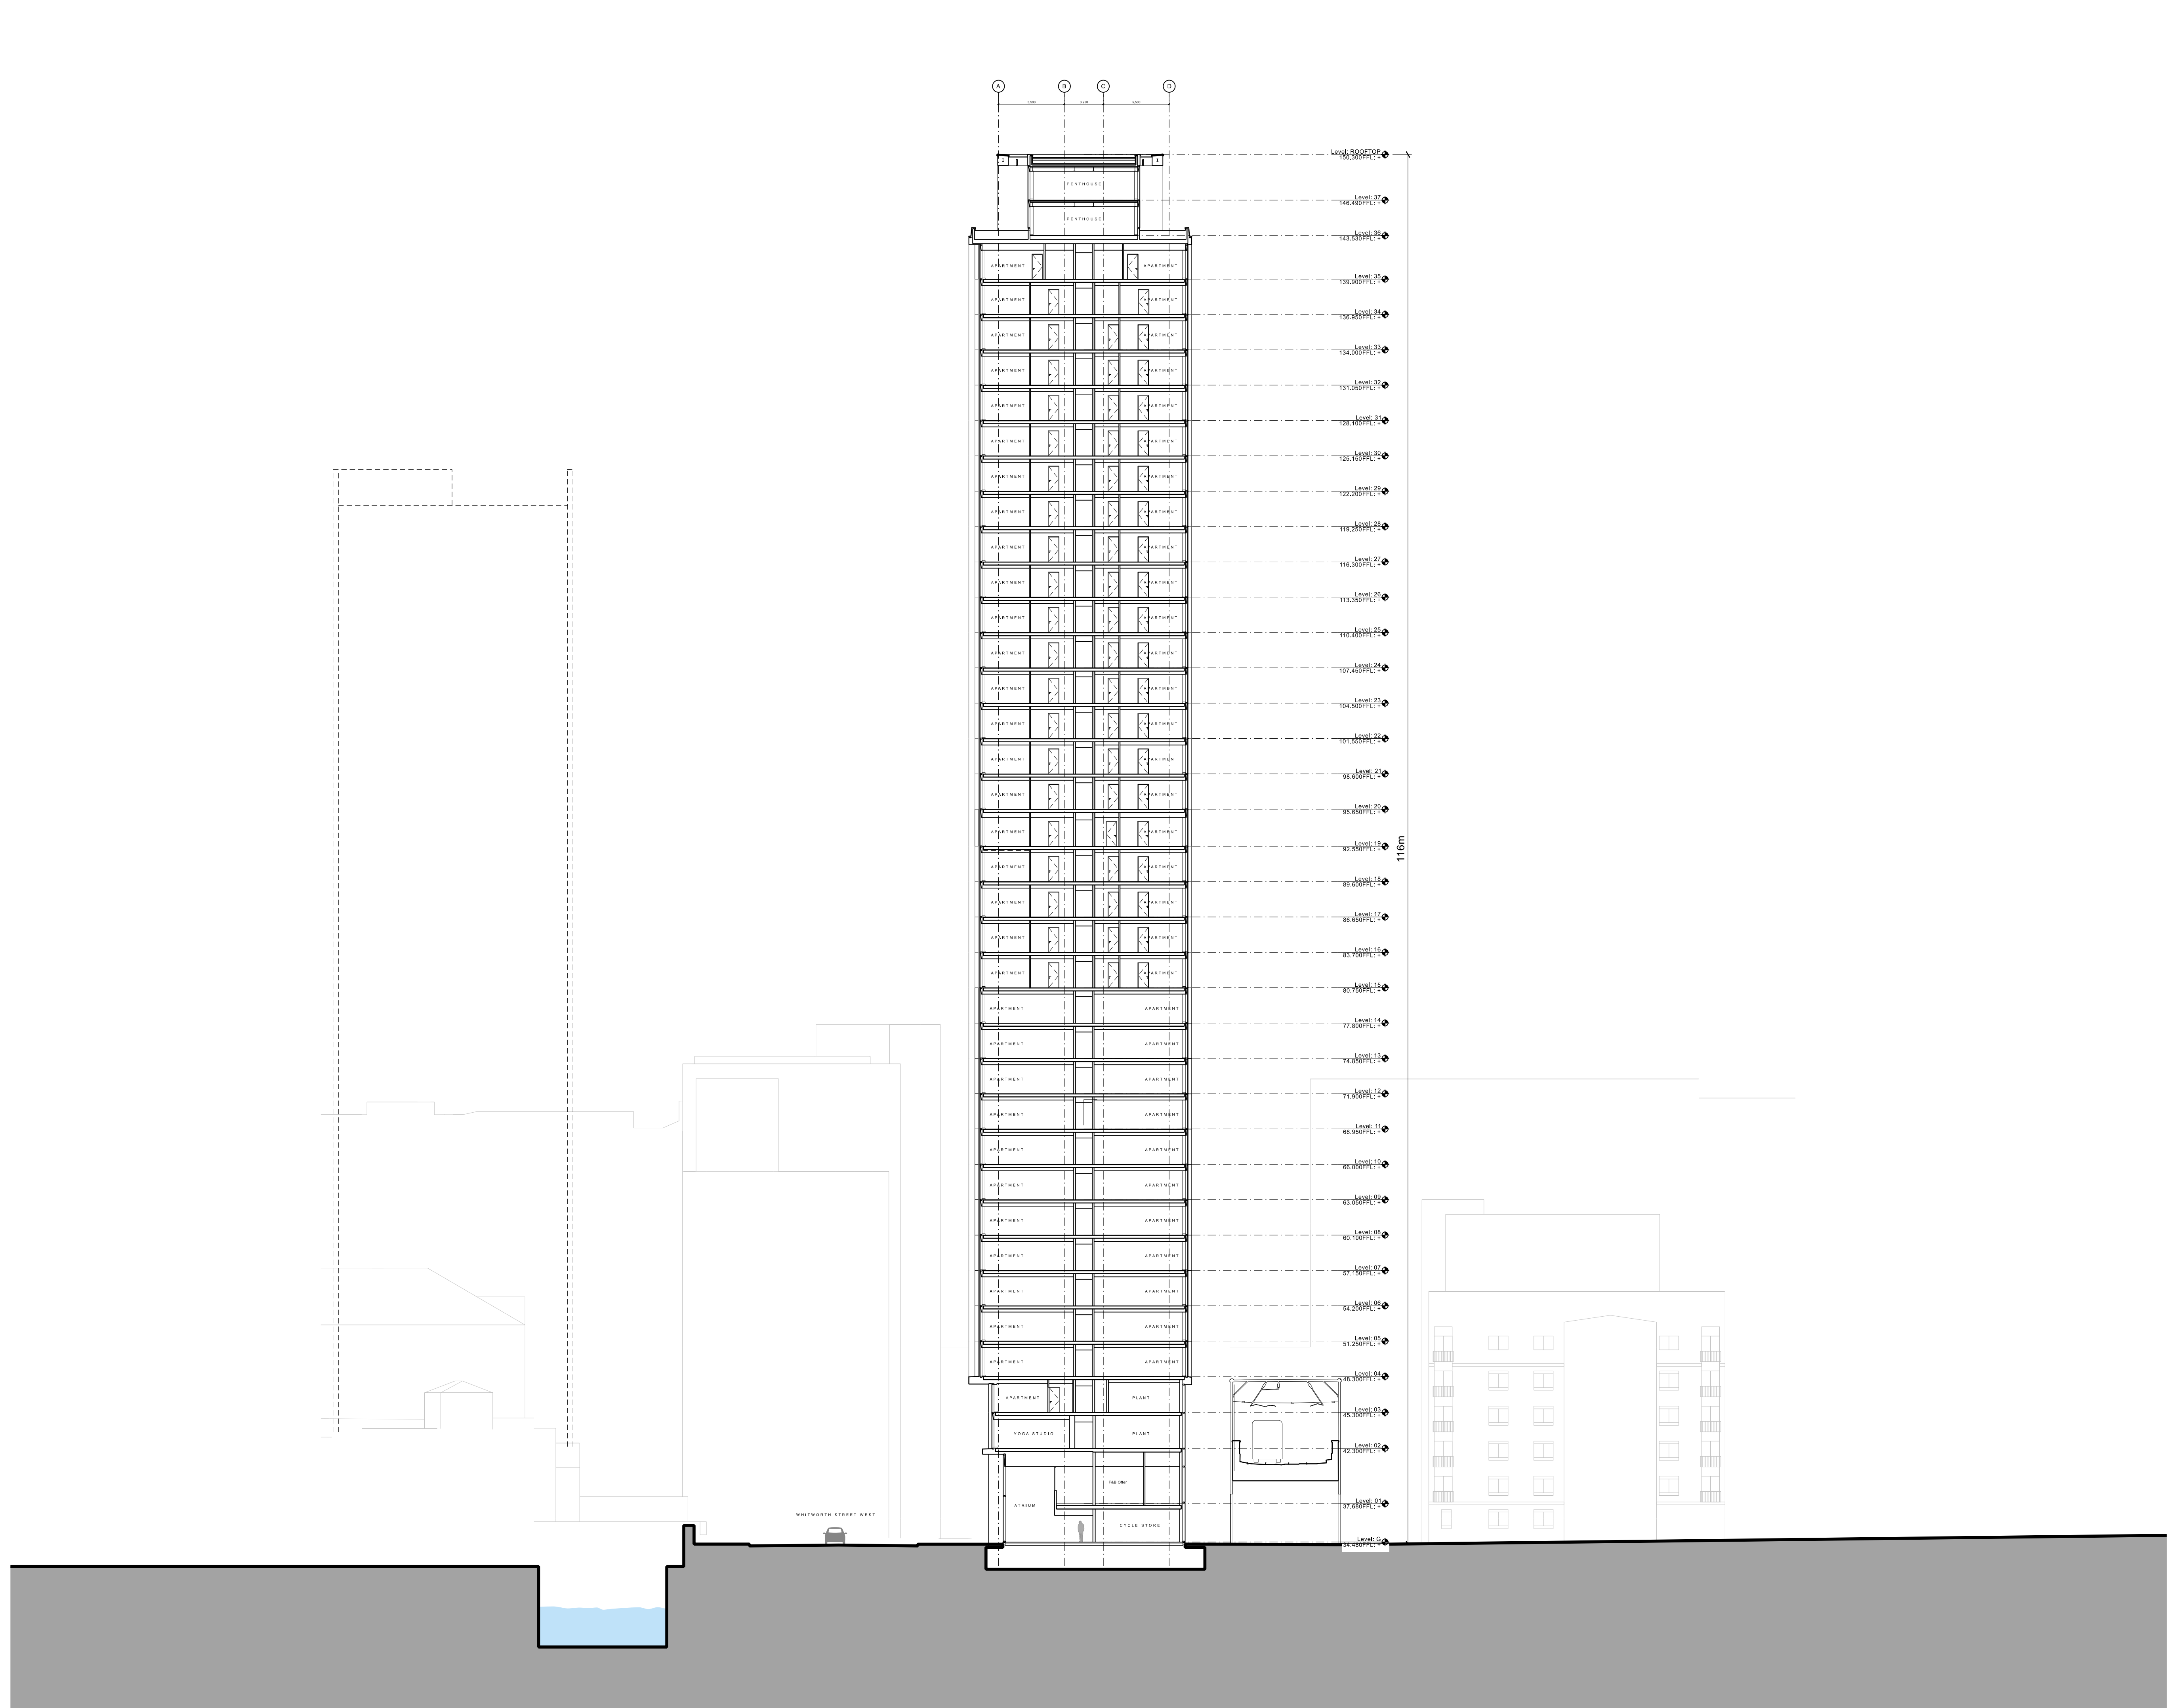


Copyright of this drawing is vested in Jon Matthews Architects and must not be copied or reproduced without written consent. Rights reserved and are set out in the drawing. It is made from this drawing.

All dimensions must be taken from the drawing and are responsible for taking and checking all dimensions related to their work. Jon Matthews Architects are to be advised of any variation between drawings and site conditions.

Dimensions under drawings should not be used and should not be taken for measurement. All dimensions and levels should be read only from those values stated on the drawing.

CONSTRUCTION: This considered that the proposed works are within the scope of a competent contractor and as such no practical aspects have been identified other to relevant key structural Designers Data Assessment.

Key Plan:

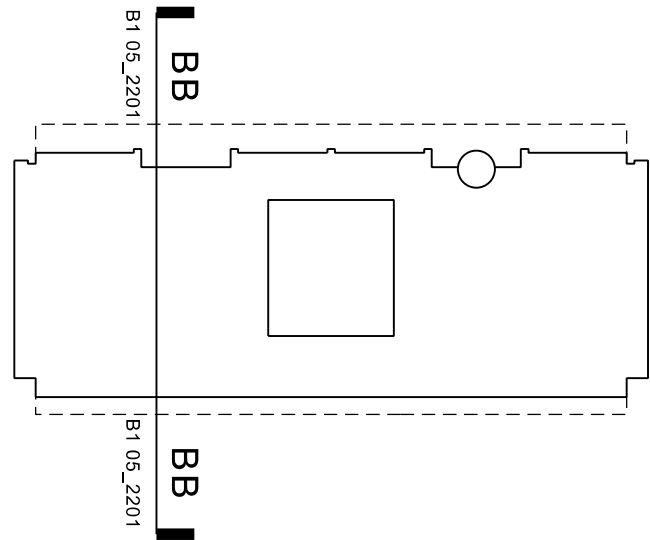

Q	17.06.22	Issued for planning
P	28.04.22	Updated upstands
N	26.04.22	Updated steel sizes, levels & removal of slab thickening indicative at v.1
M	04.04.22	Updated Levels
L	17.03.22	Issued for information
K	14.03.22	Local slab thickening and layout changes
J	08.02.22	Issued for information

Rev.	Date:	Details:
------	-------	----------

Jon Matthews Architects
Unit 3, 10 Albert Square, Manchester, M2 6LW

Project:
10-12
Whitworth Street West
Title:
Section BB

Scale:	Origin Date:	Drawn:	Checked:
1:250 @ A1	15.02.18	JBe	MH

Status:
Information

Project:	Drawing No:	Rev:
05247	_B1_05_Z201	Q