


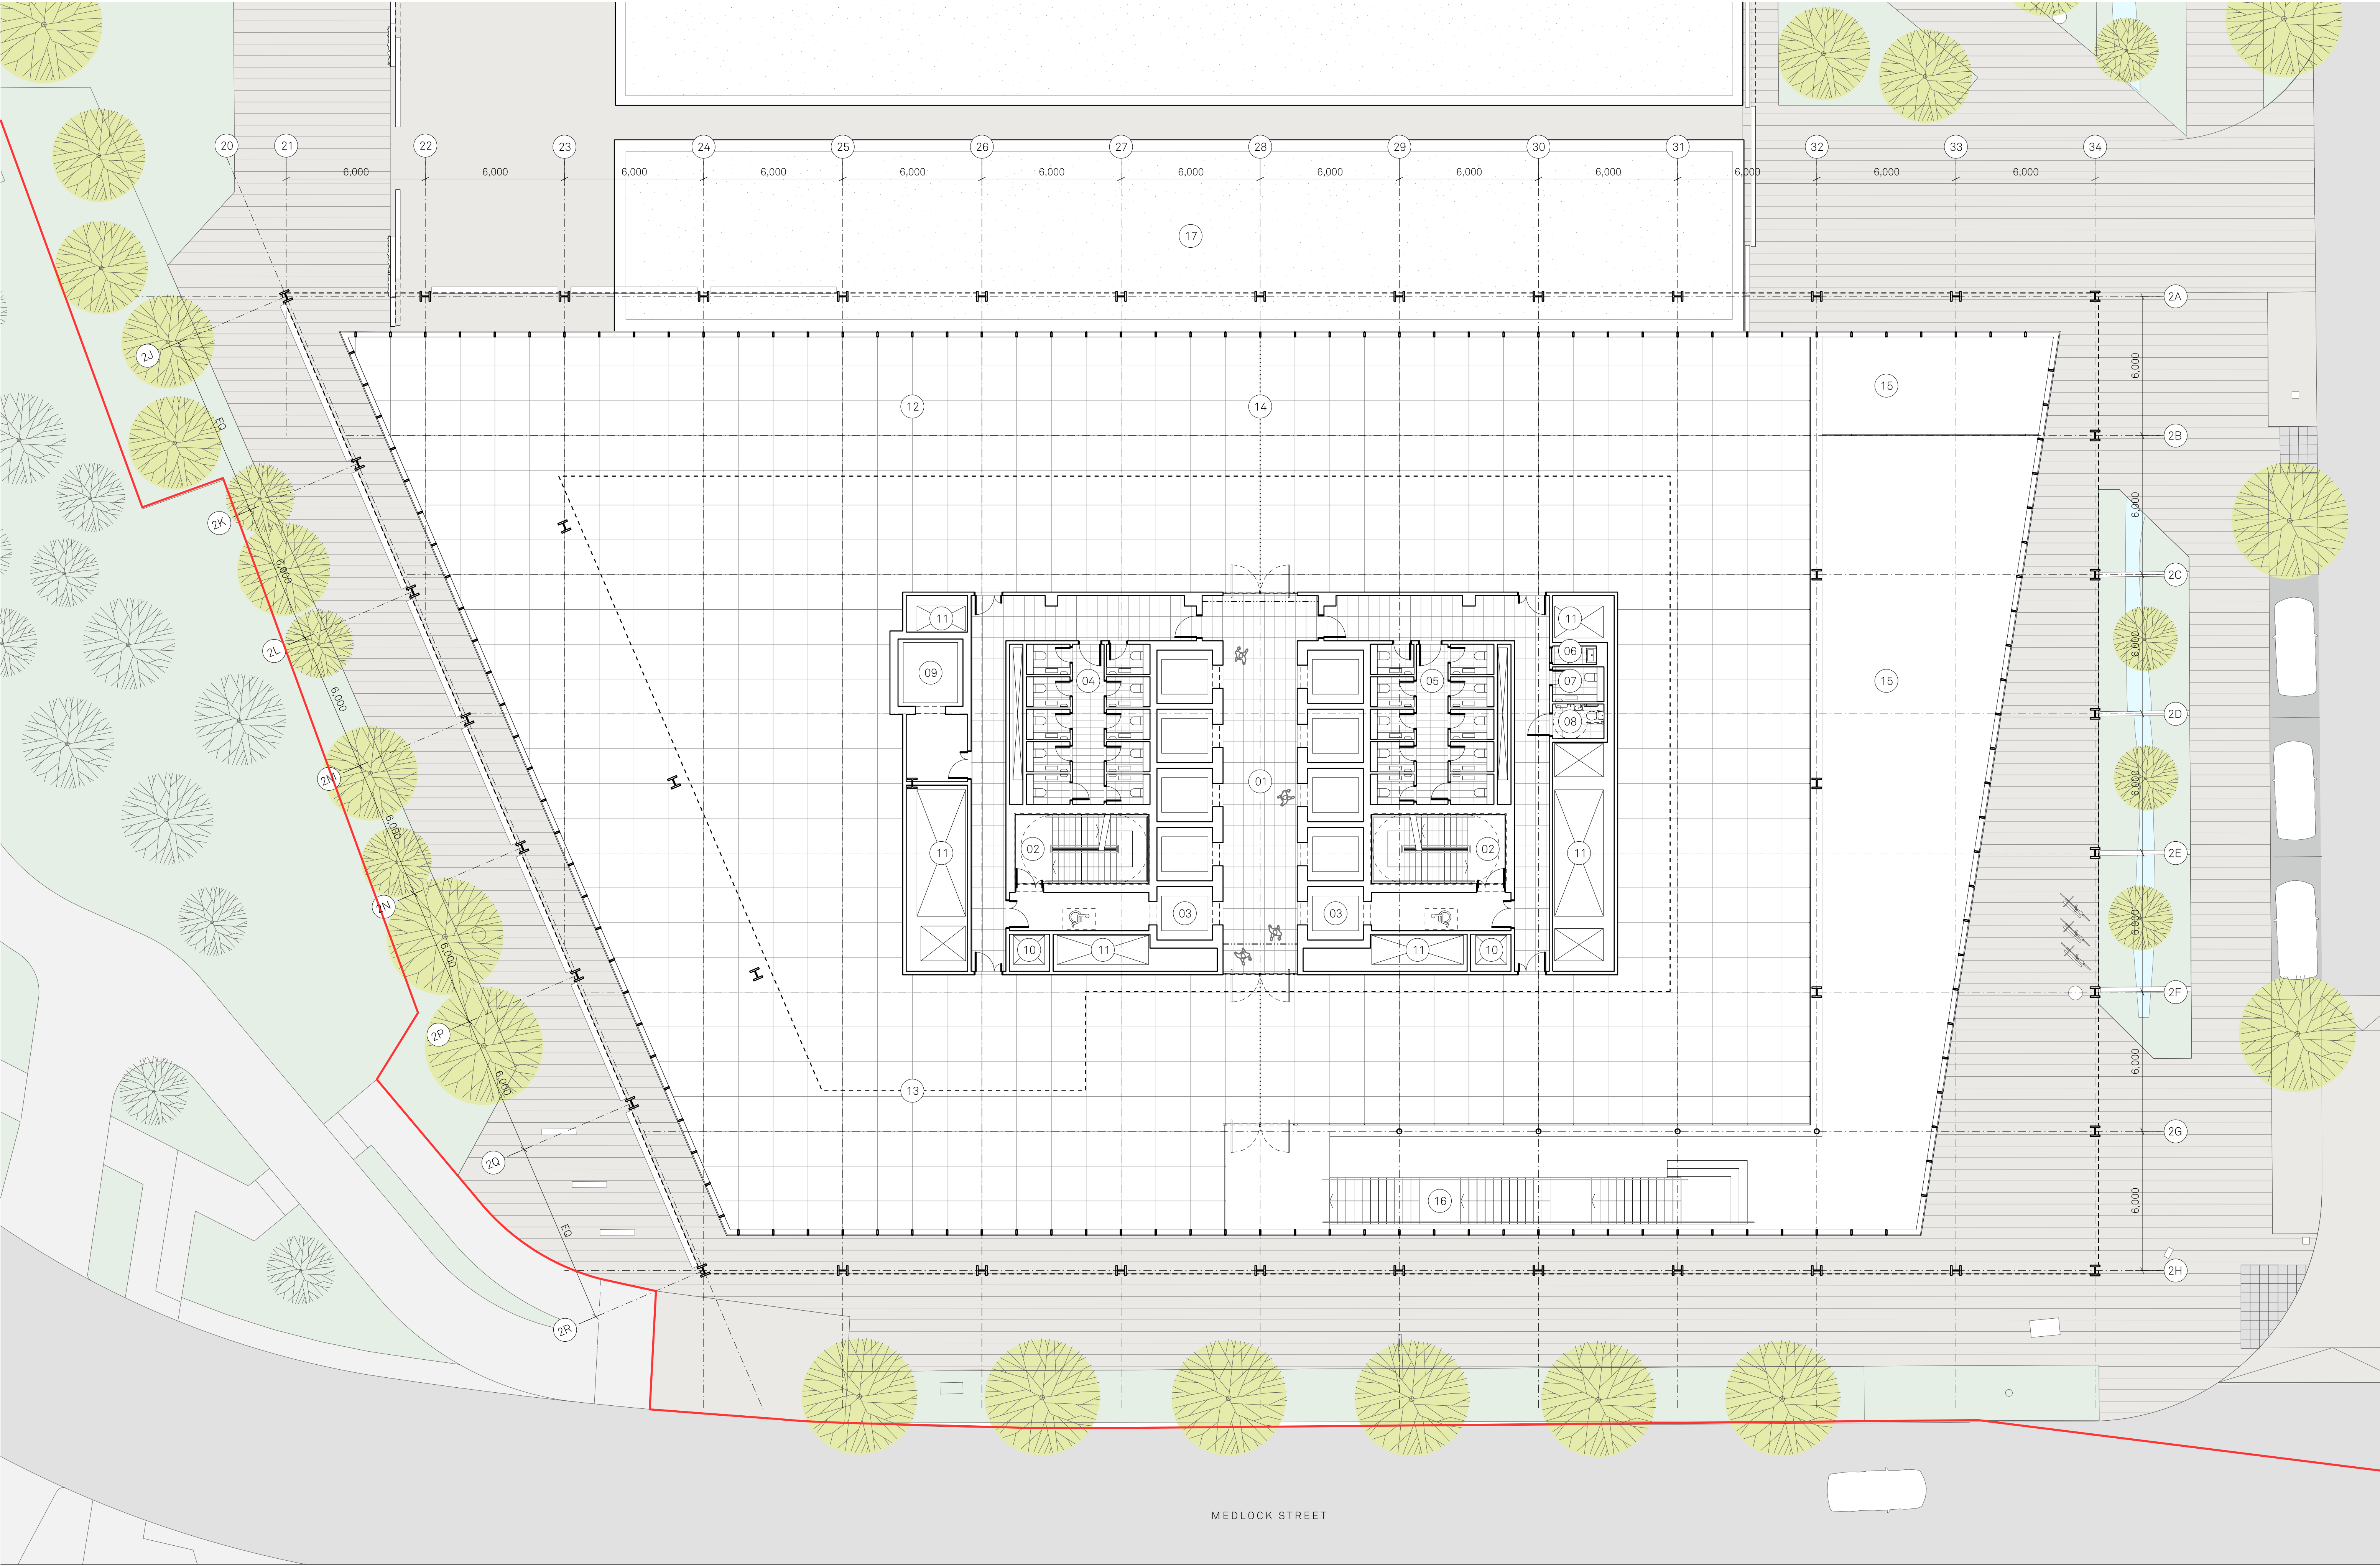

Notes:

PLAN KEY:

- | | | | | | |
|-----------------------|----------------------|----------------------|------------------|--------------------|-----------------------------------|
| 01 Lift lobby | 04 Male WCs | 07 Gender neutral WC | 10 Smoke vent | 13 6m primary zone | 16 Feature stairs to ground floor |
| 02 Escape stair | 05 Female WCs | 08 Accessible WC | 11 Service riser | 14 Primary split | 17 Green roof service area |
| 03 Fire fighting lift | 06 Cleaners cupboard | 09 Goods lift | 12 Office | 15 Void | |

Project Name:

One Medlock Street

Drawn: MH

Checked: JM

Status: Planning

Details: D

Title:

Block A First Floor General Arrangement Plan

Project: 100

Drawing No: B2_02_2201

Rev: D

Scale:

1:125 @ A1

Jon Matthews Architects

Union, 2-10 Albert Square, Manchester, M2 6LW

0161 974 3690

Copyright of this drawing is vested in Jon Matthews Architects and must not be copied or reproduced without written consent. Figures and dimensions only are to be taken from this drawing. Do not scale from this drawing. For full company disclosure please visit www.jonmatthewsarchitects.com