


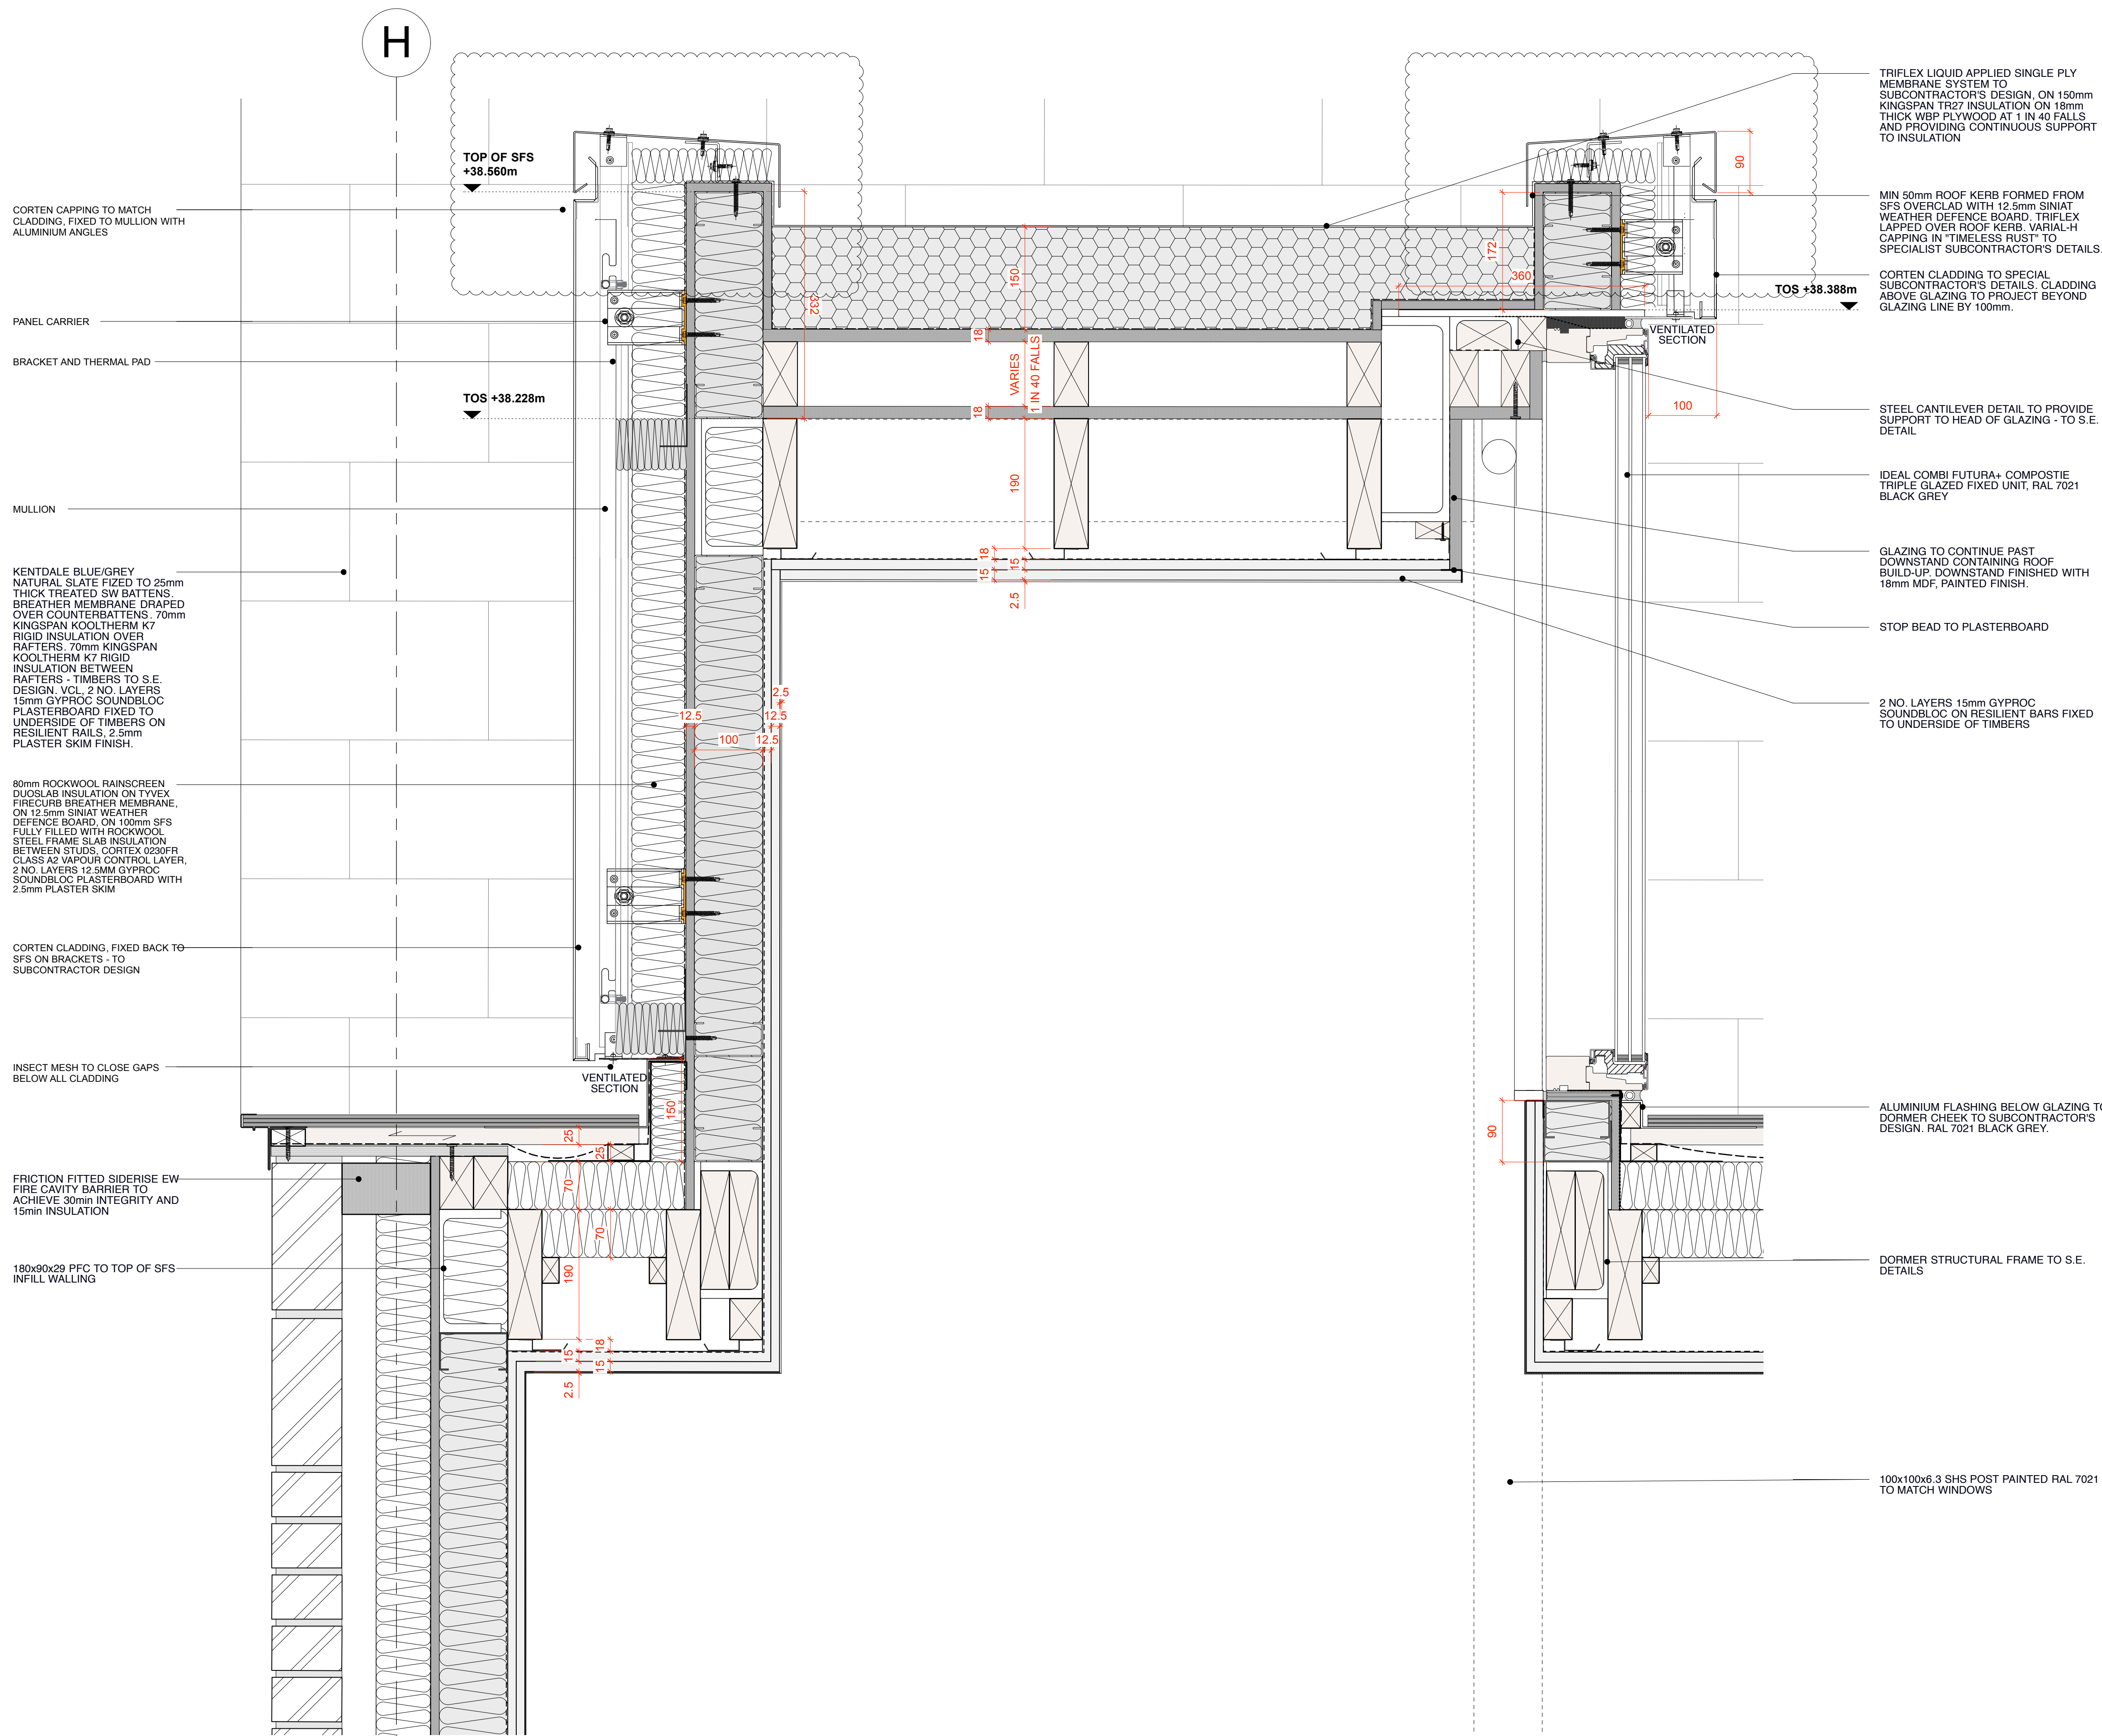

DESIGN INTENT



IMPORTANT NOTES:			E 10 OCT 22 CAPPING TO CLADDING REDUCED IN DEPTH TO 90MM. D 05 OCT 22 CAPPING TO CLADDING SHOW FLUSH WITH FACIA WALL CLADDING BELOW. CLADDING CHANGED TO CORTEN. C 31 MAY 22 SFS UPSTANDS ADDED AT ROOF LEVEL. B 23 MAY 22 TIMBER REPLACED WITH PFC AT VERGE DETAIL TO ALLOW SFS TO CONNECT TO STEEL. A 06 MAY 22 STRUCTURAL FRAME UPDATED. CAVITY BARRIER, VCL AND BREATHER MEMBRANE SPECIFICATIONS ADDED. - 18 JAN 22 ISSUED FOR TENDER		CLIENT: PRESTBURY ESTATES PROJECT: SLATE WHARF ADDRESS: SLATE WHARF, MANCHESTER, M15 4ST DRAWING TITLE:EAST DORMER SECTION DETAIL SCALE: 1:106A1 DATE: SEPTEMBER 2021	
REVISION DATE DESCRIPTION			DRAWING NO: A615_C_2029E		OLLIER SMURTHWAITE ARCHITECTS 40 King Street, Manchester, M2 6BA T 0161 883 0838 F 0161 883 0839 E mail@olliersmurthwaite.com	

© Copyright Ollier Smurthwaite Architects