
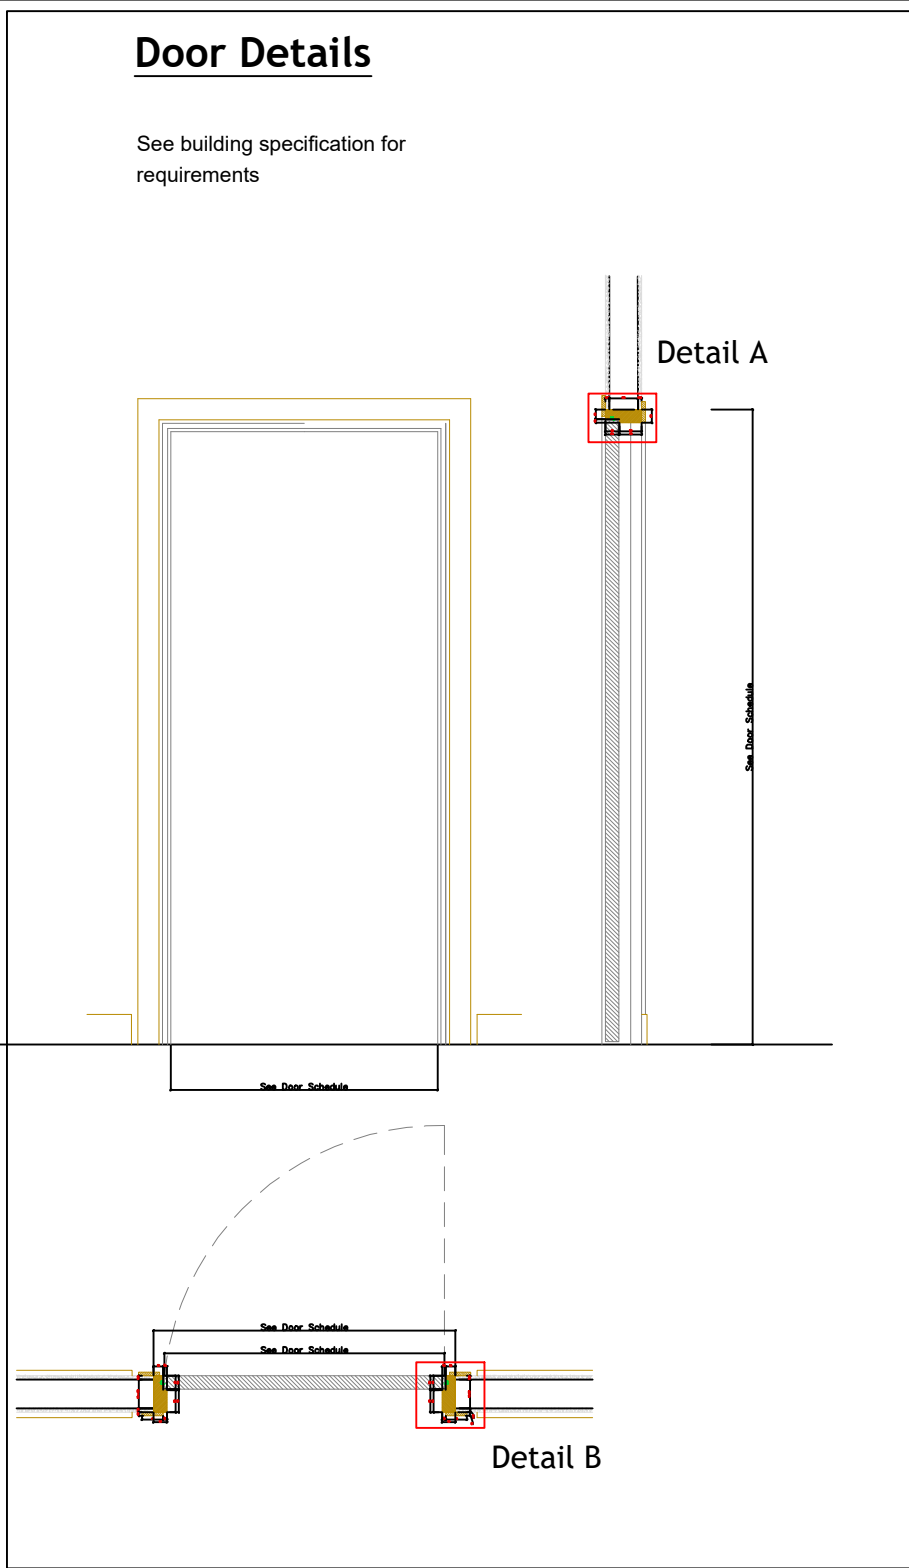


| DOOR SCHEDULE |           |                  |                   |           |            |             |               |              |                                                                                           |
|---------------|-----------|------------------|-------------------|-----------|------------|-------------|---------------|--------------|-------------------------------------------------------------------------------------------|
| Door No.      | Door Type | Door Panel Width | Door Panel Height | S.O Width | S.O Height | Fire Rating | Closer / Seal | Vision Panel | Comments                                                                                  |
| DC01          | 1         | 926mm            | 2350mm            | 1010mm    | 2417mm     | N           | C             | Y            | Part of entrance curtain wall glazing system. Electronic strike plate for door entry req. |
| DC02          | 2         | 864mm            | 1981mm            | 937mm     | 2040mm     | FD30        | S & C         | Y            |                                                                                           |
| DC03          | 2         | 864mm            | 1981mm            | 937mm     | 2040mm     | FD30        | S & C         | Y            |                                                                                           |
| DC04          | 2         | 864mm            | 1981mm            | 937mm     | 2040mm     | FD30        | S & C         | Y            |                                                                                           |
| DC05*         | 4         | 926mm            | 2285mm            | 1022.5mm  | 2385mm     | N           | C             | N            |                                                                                           |
| DC06*         | 4         | 890mm            | 1850mm            | 965mm     | 1950mm     | N           | C             | N            |                                                                                           |
|               |           |                  |                   |           |            |             |               |              |                                                                                           |
| D101          | 3         | 864mm            | 1981mm            | 937mm     | 2040mm     | FD30        | S & C         | N            | Spy hole and internal thumb turn lock flush threshold entry                               |
| D102          | 3         | 762mm            | 1981mm            | 835mm     | 2040mm     | FD30        | S             | N            |                                                                                           |
| D103          | 3         | 864mm            | 1981mm            | 937mm     | 2040mm     | N           | N             | N            | ADM compliant                                                                             |
| D104          | 3         | 838mm            | 1981mm            | 910mm     | 2040mm     | FD30        | S             | N            |                                                                                           |
| D105          | 3         | 762mm            | 1981mm            | 835mm     | 2040mm     | FD30        | S             | N            |                                                                                           |
|               |           |                  |                   |           |            |             |               |              |                                                                                           |
| D201          | 3         | 864mm            | 1981mm            | 937mm     | 2040mm     | FD30        | S & C         | N            | Spy hole and internal thumb turn lock flush threshold entry                               |
| D202          | 3         | 762mm            | 1981mm            | 835mm     | 2040mm     | FD30        | S             | N            |                                                                                           |
| D203          | 3         | 864mm            | 1981mm            | 937mm     | 2040mm     | N           | N             | N            | ADM compliant                                                                             |
| D204          | 3         | 762mm            | 1981mm            | 835mm     | 2040mm     | FD30        | S             | N            |                                                                                           |
| D205          | 3         | 838mm            | 1981mm            | 910mm     | 2040mm     | FD30        | S             | N            |                                                                                           |
|               |           |                  |                   |           |            |             |               |              |                                                                                           |
| D301          | 3         | 864mm            | 1981mm            | 937mm     | 2040mm     | FD30        | S & C         | N            | Spy hole and internal thumb turn lock flush threshold entry                               |
| D302          | 3         | 762mm            | 1981mm            | 835mm     | 2040mm     | FD30        | S             | N            |                                                                                           |
| D303          | 3         | 762mm            | 1981mm            | 835mm     | 2040mm     | FD30        | S             | N            |                                                                                           |
| D304          | 3         | 864mm            | 1981mm            | 937mm     | 2040mm     | N           | N             | N            | ADM compliant                                                                             |
| D305          | 3         | 838mm            | 1981mm            | 910mm     | 2040mm     | FD30        | S             | N            |                                                                                           |
|               |           |                  |                   |           |            |             |               |              |                                                                                           |
| D401          | 3         | 864mm            | 1981mm            | 937mm     | 2040mm     | FD30        | S & C         | N            | Spy hole and internal thumb turn lock flush threshold entry                               |
| D402          | 3         | 762mm            | 1981mm            | 835mm     | 2040mm     | FD30        | S             | N            |                                                                                           |
| D403          | 3         | 864mm            | 1981mm            | 937mm     | 2040mm     | N           | N             | N            | ADM compliant                                                                             |
| D404          | 3         | 762mm            | 1981mm            | 835mm     | 2040mm     | FD30        | S             | N            |                                                                                           |
| D405          | 3         | 838mm            | 1981mm            | 910mm     | 2040mm     | FD30        | S             | N            |                                                                                           |
|               |           |                  |                   |           |            |             |               |              |                                                                                           |
| D501          | 3         | 864mm            | 1981mm            | 937mm     | 2040mm     | FD30        | S & C         | N            | Spy hole and internal thumb turn lock flush threshold entry                               |
| D502          | 3         | 762mm            | 1981mm            | 835mm     | 2040mm     | FD30        | S             | N            |                                                                                           |
| D503          | 3         | 864mm            | 1981mm            | 937mm     | 2040mm     | N           | N             | N            | ADM compliant                                                                             |
| D504          | 3         | 762mm            | 1981mm            | 835mm     | 2040mm     | FD30        | S             | N            |                                                                                           |
| D505          | 3         | 838mm            | 1981mm            | 910mm     | 2040mm     | FD30        | S             | N            |                                                                                           |
|               |           |                  |                   |           |            |             |               |              |                                                                                           |
| D601          | 3         | 864mm            | 1981mm            | 937mm     | 2040mm     | FD30        | S & C         | N            | Spy hole and internal thumb turn lock flush threshold entry                               |
| D602          | 3         | 838mm            | 1981mm            | 910mm     | 2040mm     | FD30        | S             | N            |                                                                                           |
| D603          | 3         | 762mm            | 1981mm            | 835mm     | 2040mm     | FD30        | S             | N            |                                                                                           |
| D604          | 3         | 864mm            | 1981mm            | 937mm     | 2040mm     | FD30        | S             | N            | ADM compliant                                                                             |
| D605          | 3         | 864mm            | 1981mm            | 937mm     | 2040mm     | N           | N             | N            | ADM compliant                                                                             |

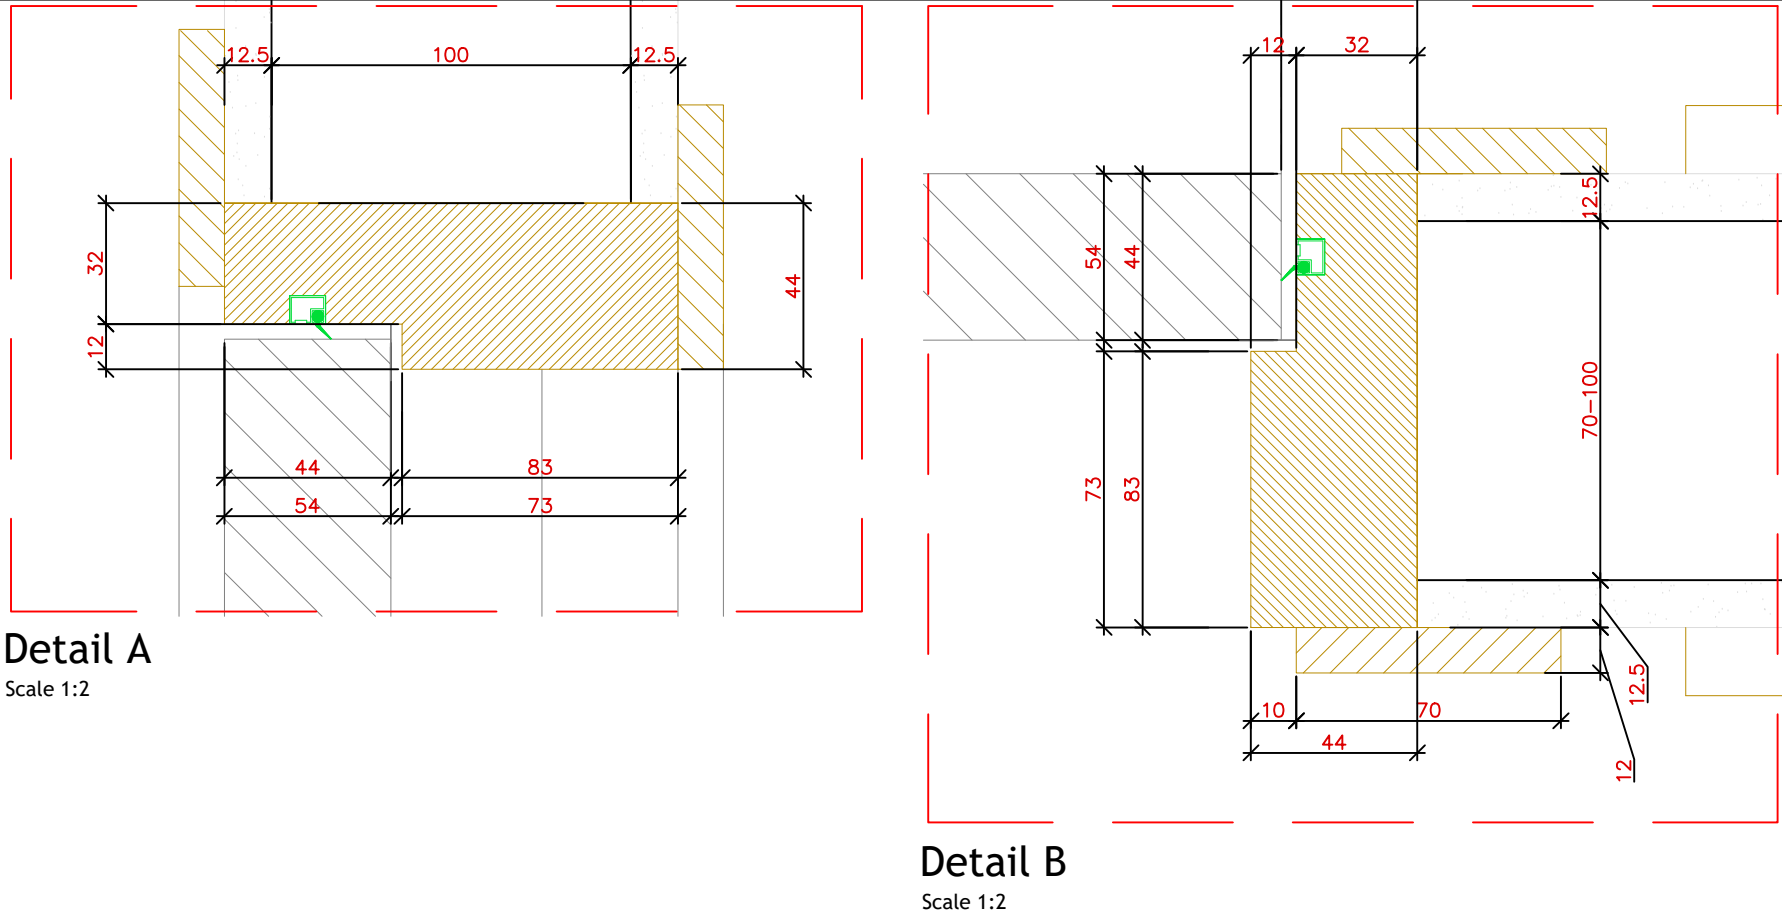

## DOOR SPECIFICATION

General - The provision of Fire Safety shall be in accordance with AD Part B. Resistance to the Passage of Sound with Part E and Access & Facilities for the Disabled with Part M of the Building Regulations.

External Doors - 44mm external doors to be Hardwood, insulated & weather-sealed, having a min. 775mm clear opening & accessible threshold. Frame to be softwood with composite cill, including an adjustable Part M compliant threshold strip. External Ironmongery must not be cold to touch.

Internal Doors - (CLIENT TO CONFIRM PREFERRED STYLE)  
Internal doors to rooms (as defined by AD Part M) on the entrance or principle storey shall have min. clear opening width of 775mm. Corridors shall have a min. clear width of 900mm when approached head on or 1050mm clear width when not approached head on.

Internal Fire Doors - All doors opening onto the lobby shall be min. FD30 fire doors. Glazing to be rated to match fire door rating.  
Glazing to be of clear type.  
'S' denotes Smoke seals to be inserted as per door schedule and to be blade rubber type. 15mm for 30 mins and 20mm for 60 mins. All 4mm deep to BS 476 part 22 and 31.1

Door frames to be a nominal standard size, ie 130mm for blockwork walls. Must comply with fire rating.

All door handles to be useable by a closed fist. Max door opening force to be 0-30 degrees at 30n, 30-60 degrees at 22.5n.

See Ironmongery schedule for requirements.

Intumescent strips to be staggered in double doors as required.

DOOR SIZES  
Non-Fire Rated - 35mm thick  
FD30 Rated - 44mm thick  
FD60 Rated - 54mm thick

Structural opening sizes to be 80mm wider than the door leaf to allow for 3mm gaps with 44mm frames rebated 12mm for door stops.

Allow for floor mounted doors stops throughout the scheme to clients requirements

## DOOR GLAZING

- Toughened safety glass
- Obscured glass - Pilkington Level 4
- Toughened safety & Obscured glass
- Door reference (refer to plan & elevations)
- Opening Light (see elevation drawings for opening locations)

