




Abacus Column Layout

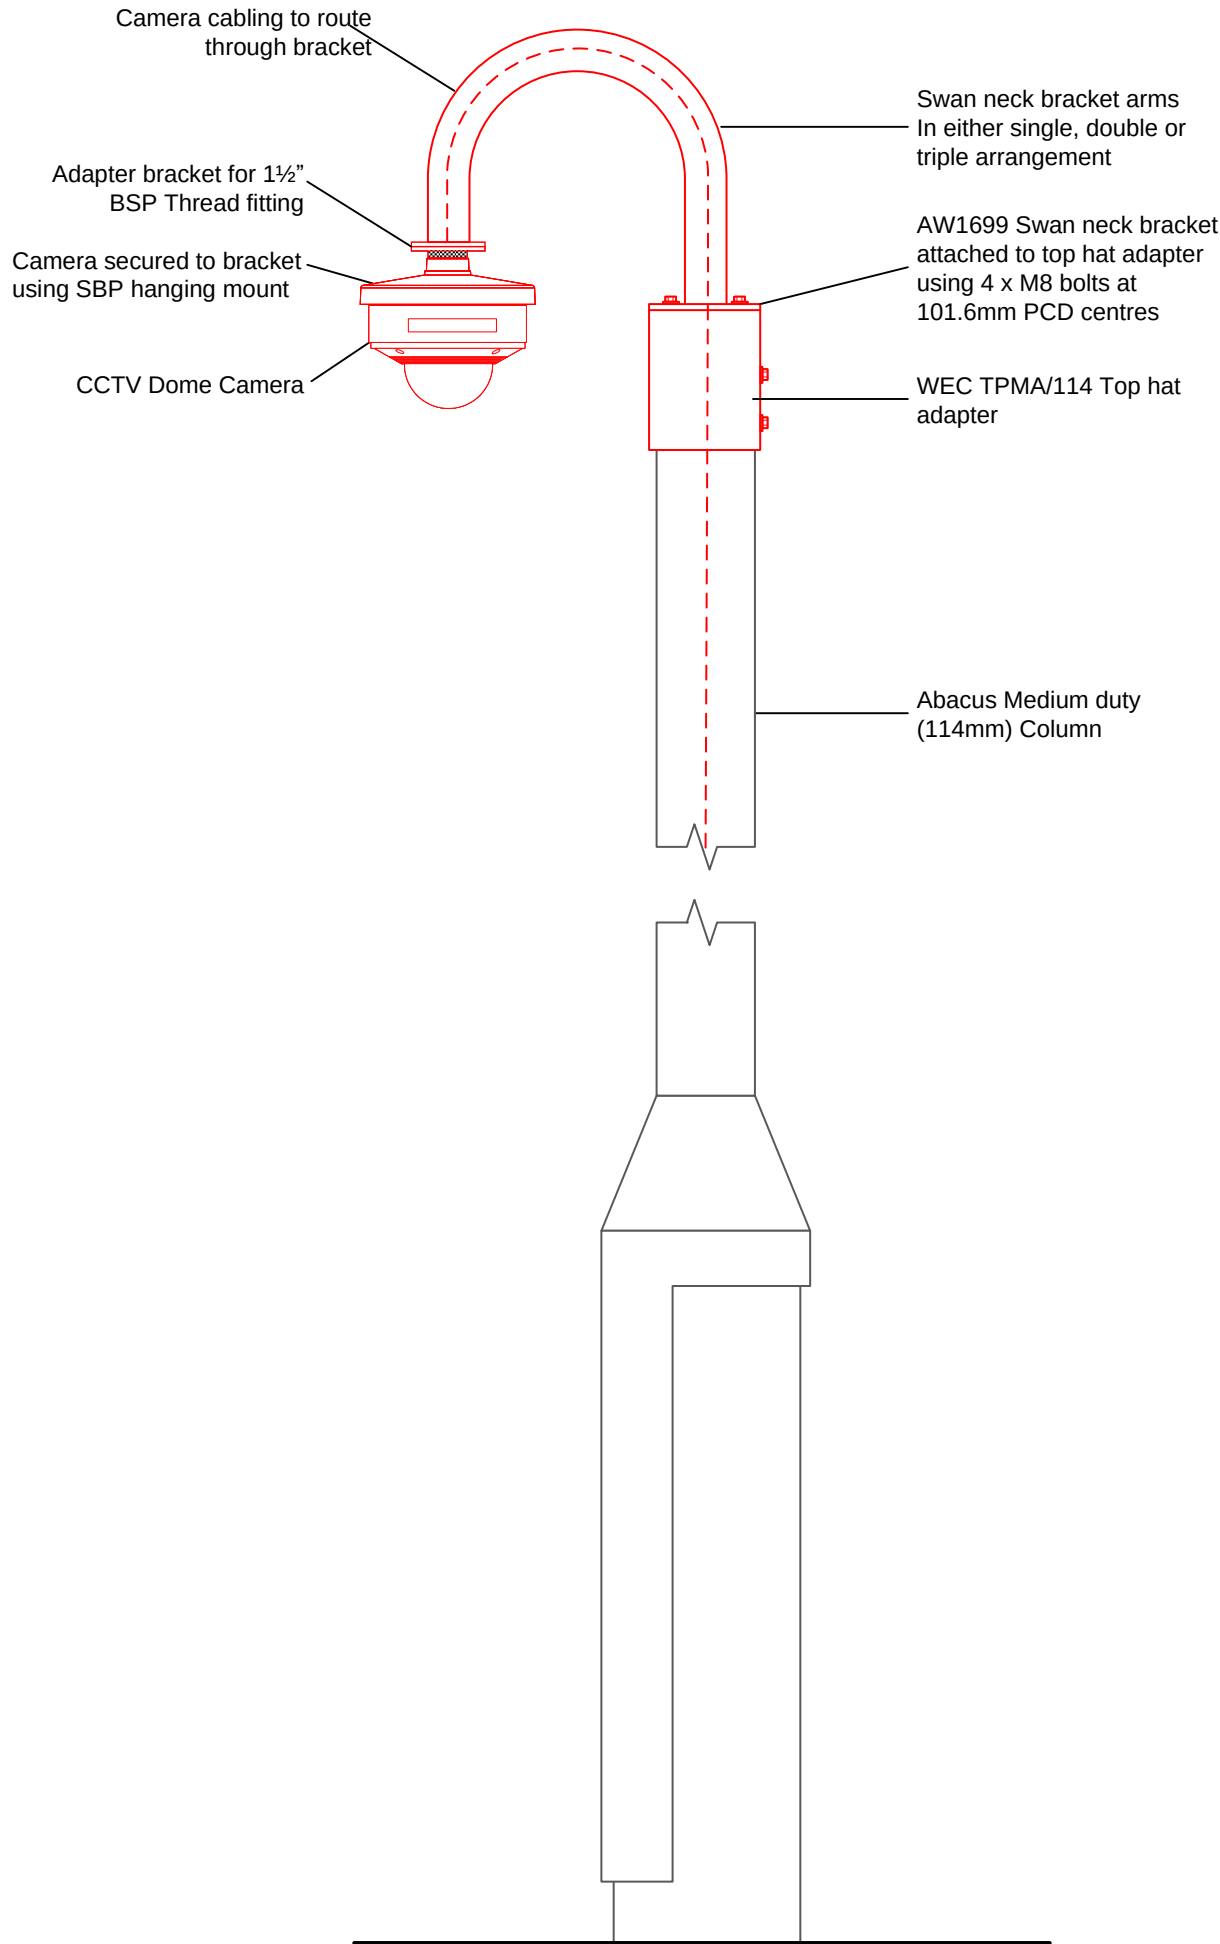


Single Swan Neck Arrangement

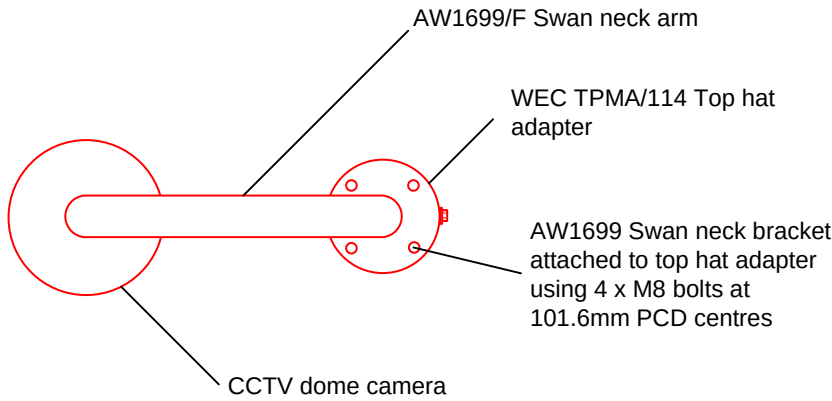

Double Swan Neck Arrangement

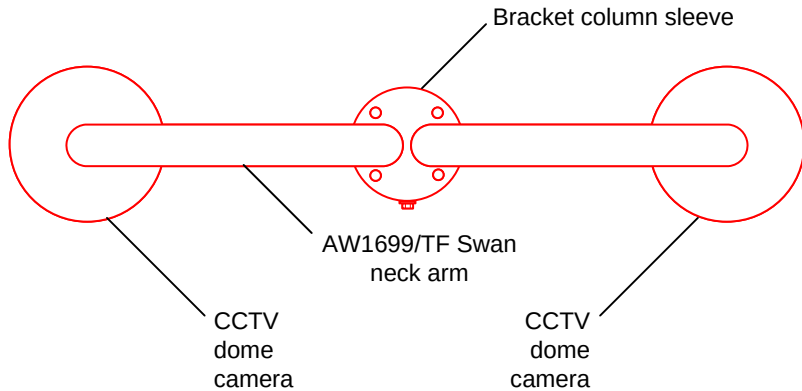

Triple Swan Neck Arrangement

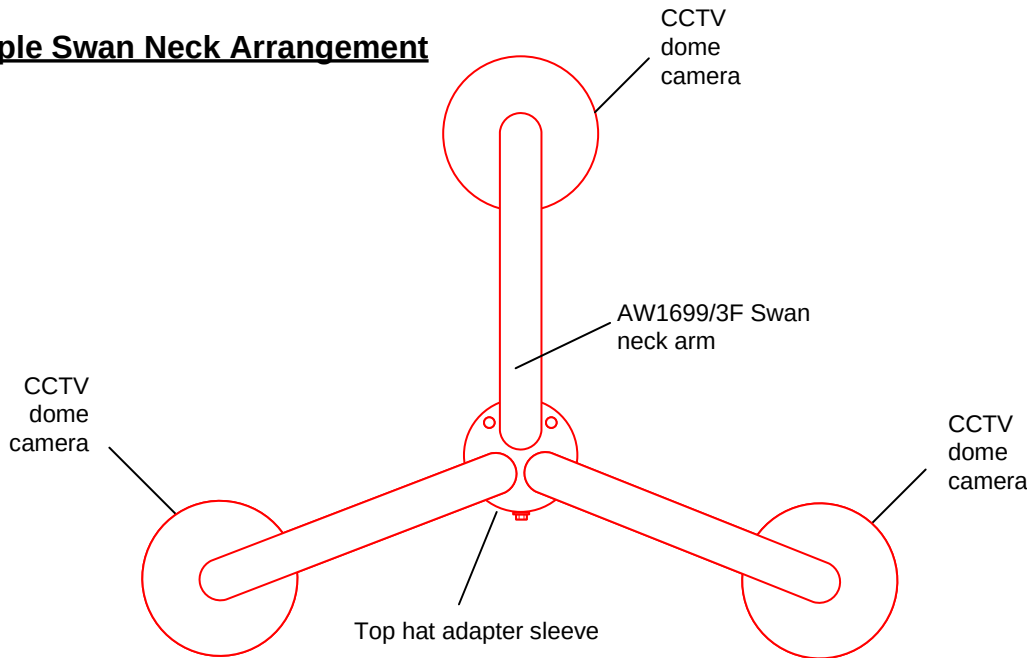

Notes:

- Column swan neck bracket to be finished in Hot dip galv to match the existing Abacus columns.
- SBP hanging mount camera brackets will be finished in white to match the proposed CCTV cameras. The hanging mount bracket is to be specific to camera type refer to table 1.

Table 1

Camera	Bracket
XNV-6081Z	SBP-187HMW
XNP-6120H	SBP-168HM
XNV-6120	SBP-300HM6
XNV-8080	

P01	05/05/22	Grip 5 – First Issue	MJ	DF	MS
Rev	Date	Description of Revisions	Drawn	Chkd	Appr

Status GRIP 5 – FIRST ISSUE



Unit 2,3 & 4 Churchill Way
Chapelton
Sheffield
S35 2PY

Project

LINBROOKE GENERIC DRAWINGS

Drawing Title

GENERIC DOME CAMERA
ABACUS SWAN NECK COLUMN MOUNT
ARRANGEMENT

Designed	M. JAY	Sig		Date	05/05/2022
Drawn	M. JAY	Sig		Date	05/05/2022
Checked	D. FERGUSON	Sig		Date	05/05/2022
Approved	M. SIDDALL	Sig		Date	05/05/2022

Scale NTS ELR & Mileage N/A

Linbrooke Drawing Number Sheet 1 of 1

Drawing Number LBR-GEN-CCTV-011 Revision P01