



DO NOT SCALE FROM THIS DRAWING.
ALL DIMENSIONS TO BE CHECKED ON SITE.
(DRAWINGS MAYBE SCALED FOR LOCAL AUTHORITY & PLANNING PURPOSE ONLY)
COPYRIGHT PROTECTED.

FOR TENDER
DO NOT USE FOR CONSTRUCTION


GENERAL TENDER NOTES:

ALL DIMENSIONS TO BE CHECKED ON SITE PRIOR TO ANY MANUFACTURE OR CONSTRUCTION OF EQUIPMENT, FINISH, SIGNAGE ETC.

- DRAWINGS TO BE READ IN CONJUNCTION WITH THE FOLLOWING STAGE 4 INFORMATION:
- STRUCTURAL ENGINEER'S DESIGN & RECOMMENDATIONS (DWLP)
 - HERITAGE REPORT (PAUL BUTLER ASSOCIATES)
 - M&E AND FIRE STRATEGY (HILSON MORAN)

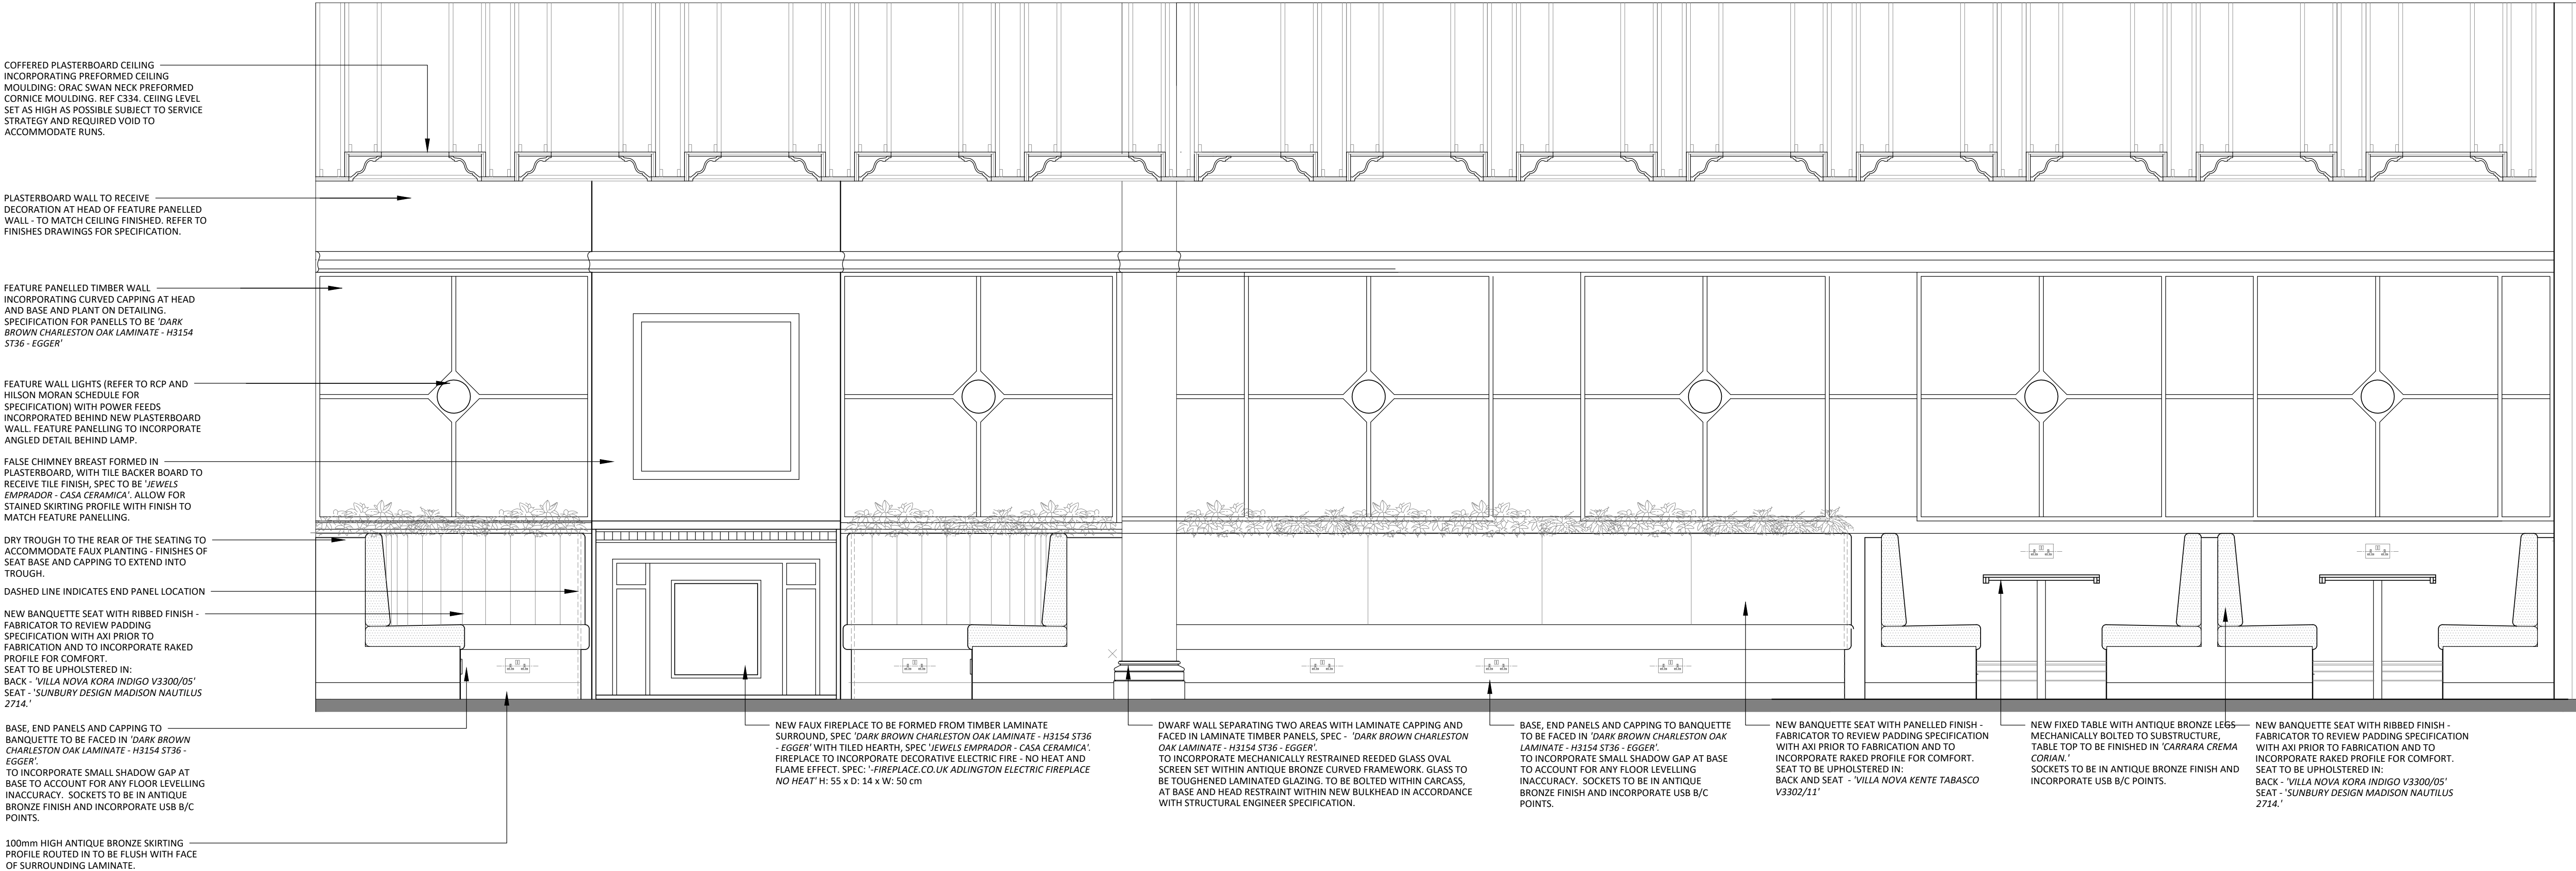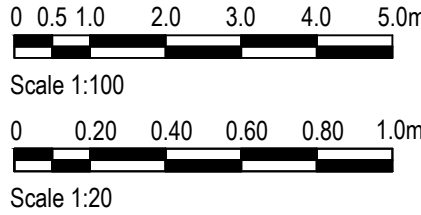

01 GROUND FLOOR LOUNGE SECTION DETAIL
SCALE - 1:20 @ A1

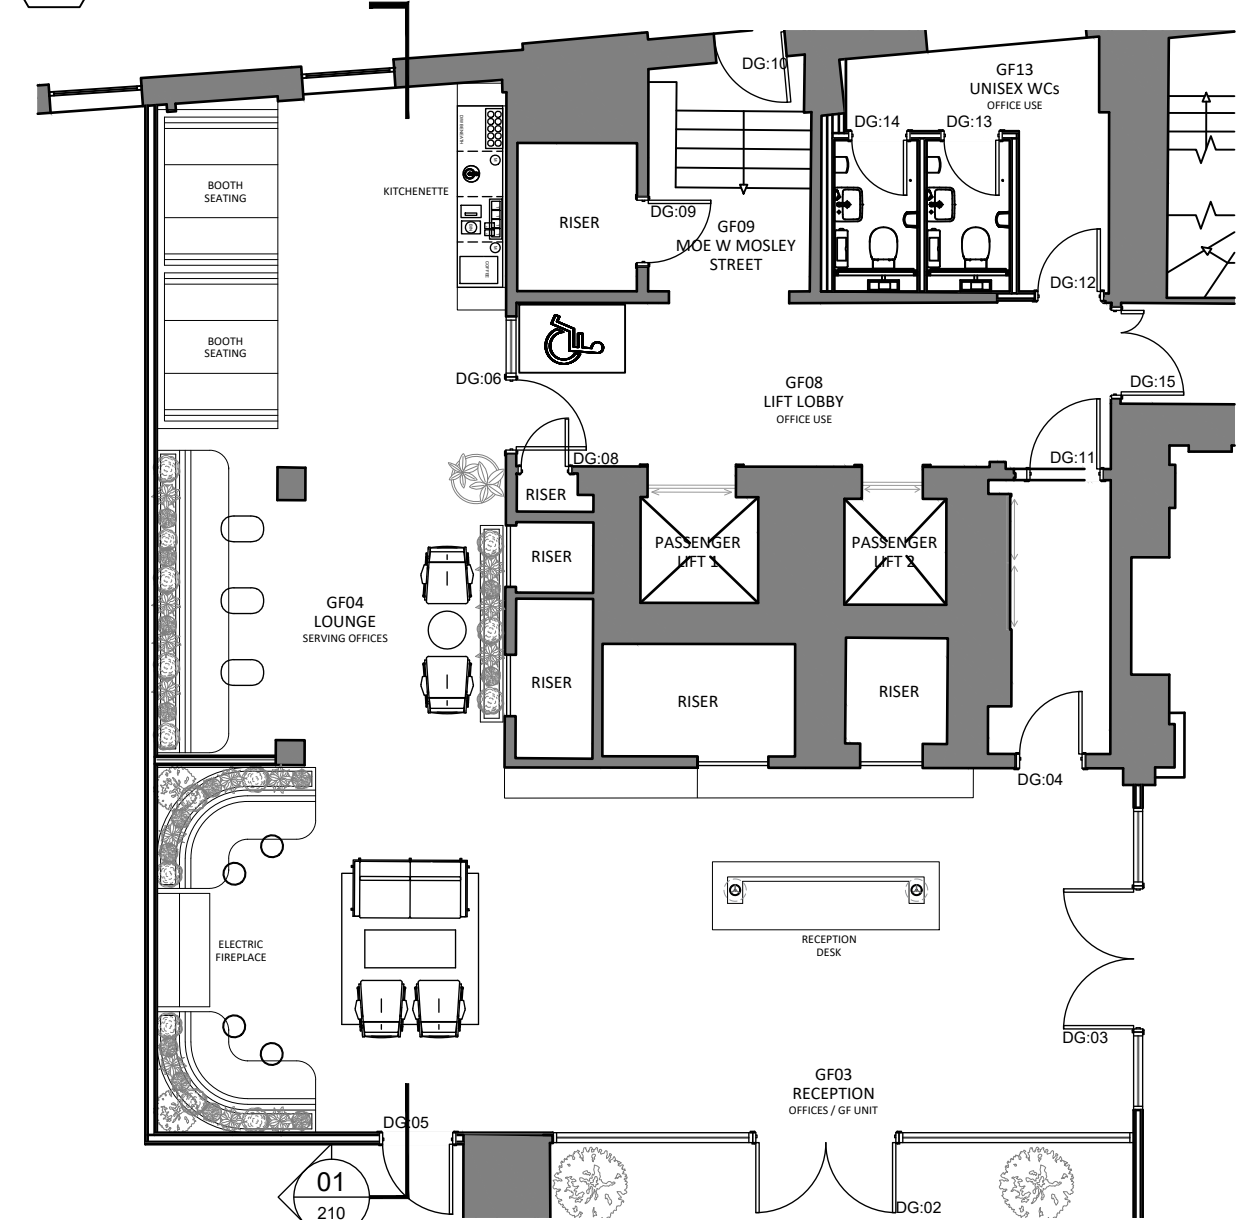

02 GROUND FLOOR LOUNGE SECTION
SCALE - 1:100 @ A1

4.00	11/05/22	ISSUED FOR TENDER	SO	ARB
REV	DATE	DESCRIPTION	DRAWN	CHECKED
A X I ADDRESS : 41 SOUTH KING STREET, MANCHESTER, M2 6DE TELEPHONE : +44 (0)161 879 7357 EMAIL : www.axi.studio COMPANY No : 11847325				
CLIENT bruntwood				
PROJECT BRUNTWOOD 38 MOSLEY STREET MANCHESTER M2 3AZ				
DRAWING REFERENCE GROUND FLOOR LOUNGE SECTION DETAILS AS PROPOSED				
JOB REFERENCE	DRAWING SCALE	DATE	DRAWN	CHECKED
20 - 059	varies@A1	14.01.22	SO	ARB
DRAWING No			STAGE	REV
AXI - 210			4	00