


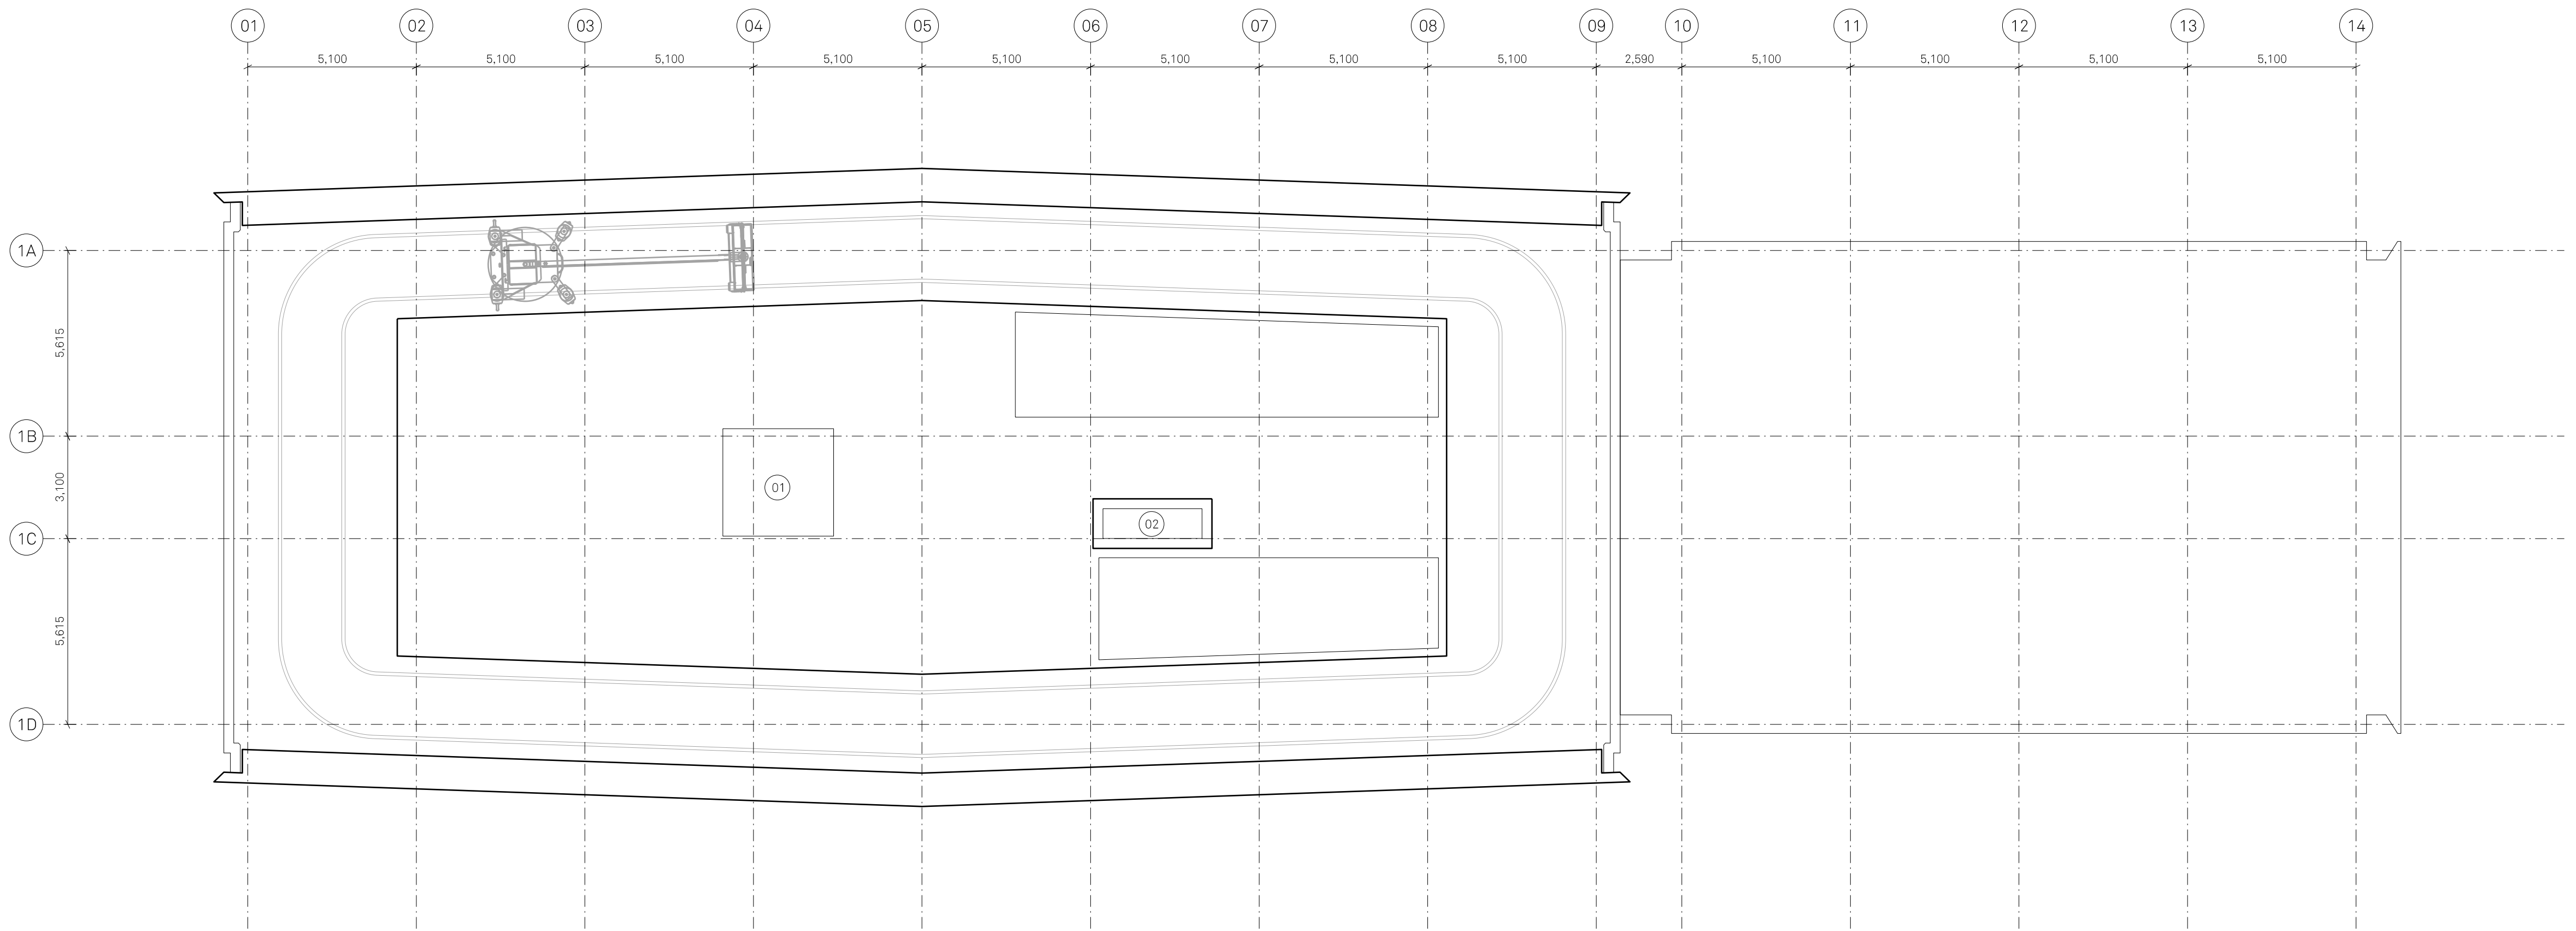

Notes:

PLAN KEY:

- 01 Lift overrun
- 02 Roof access hatch

NOTES:

All structural / service coordination ongoing and to be developed post issue. All structural sizes TBC by SE

Project Name:		Title:		Scale:	
One Medlock Street		Block B 38th Floor Roof General Arrangement Plan		1:125 @ A1	
Drawn:	Checked:	Status:	Project:	Drawing No:	Rev:
HM	MH	Planning	100	_B1_02_2238	B
Details:					
B 11/10/22 Issued for Planning					

Jon Matthews Architects

Union, 2-10 Albert Square, Manchester, M2 6LW 0161 974 3690

Copyright of this drawing is vested in Jon Matthews Architects and must not be copied or reproduced without written consent. Figured dimensions only are to be taken from this drawing. Do not scale from this drawing. For full company details please visit www.jonmatthewsarchitects.com