


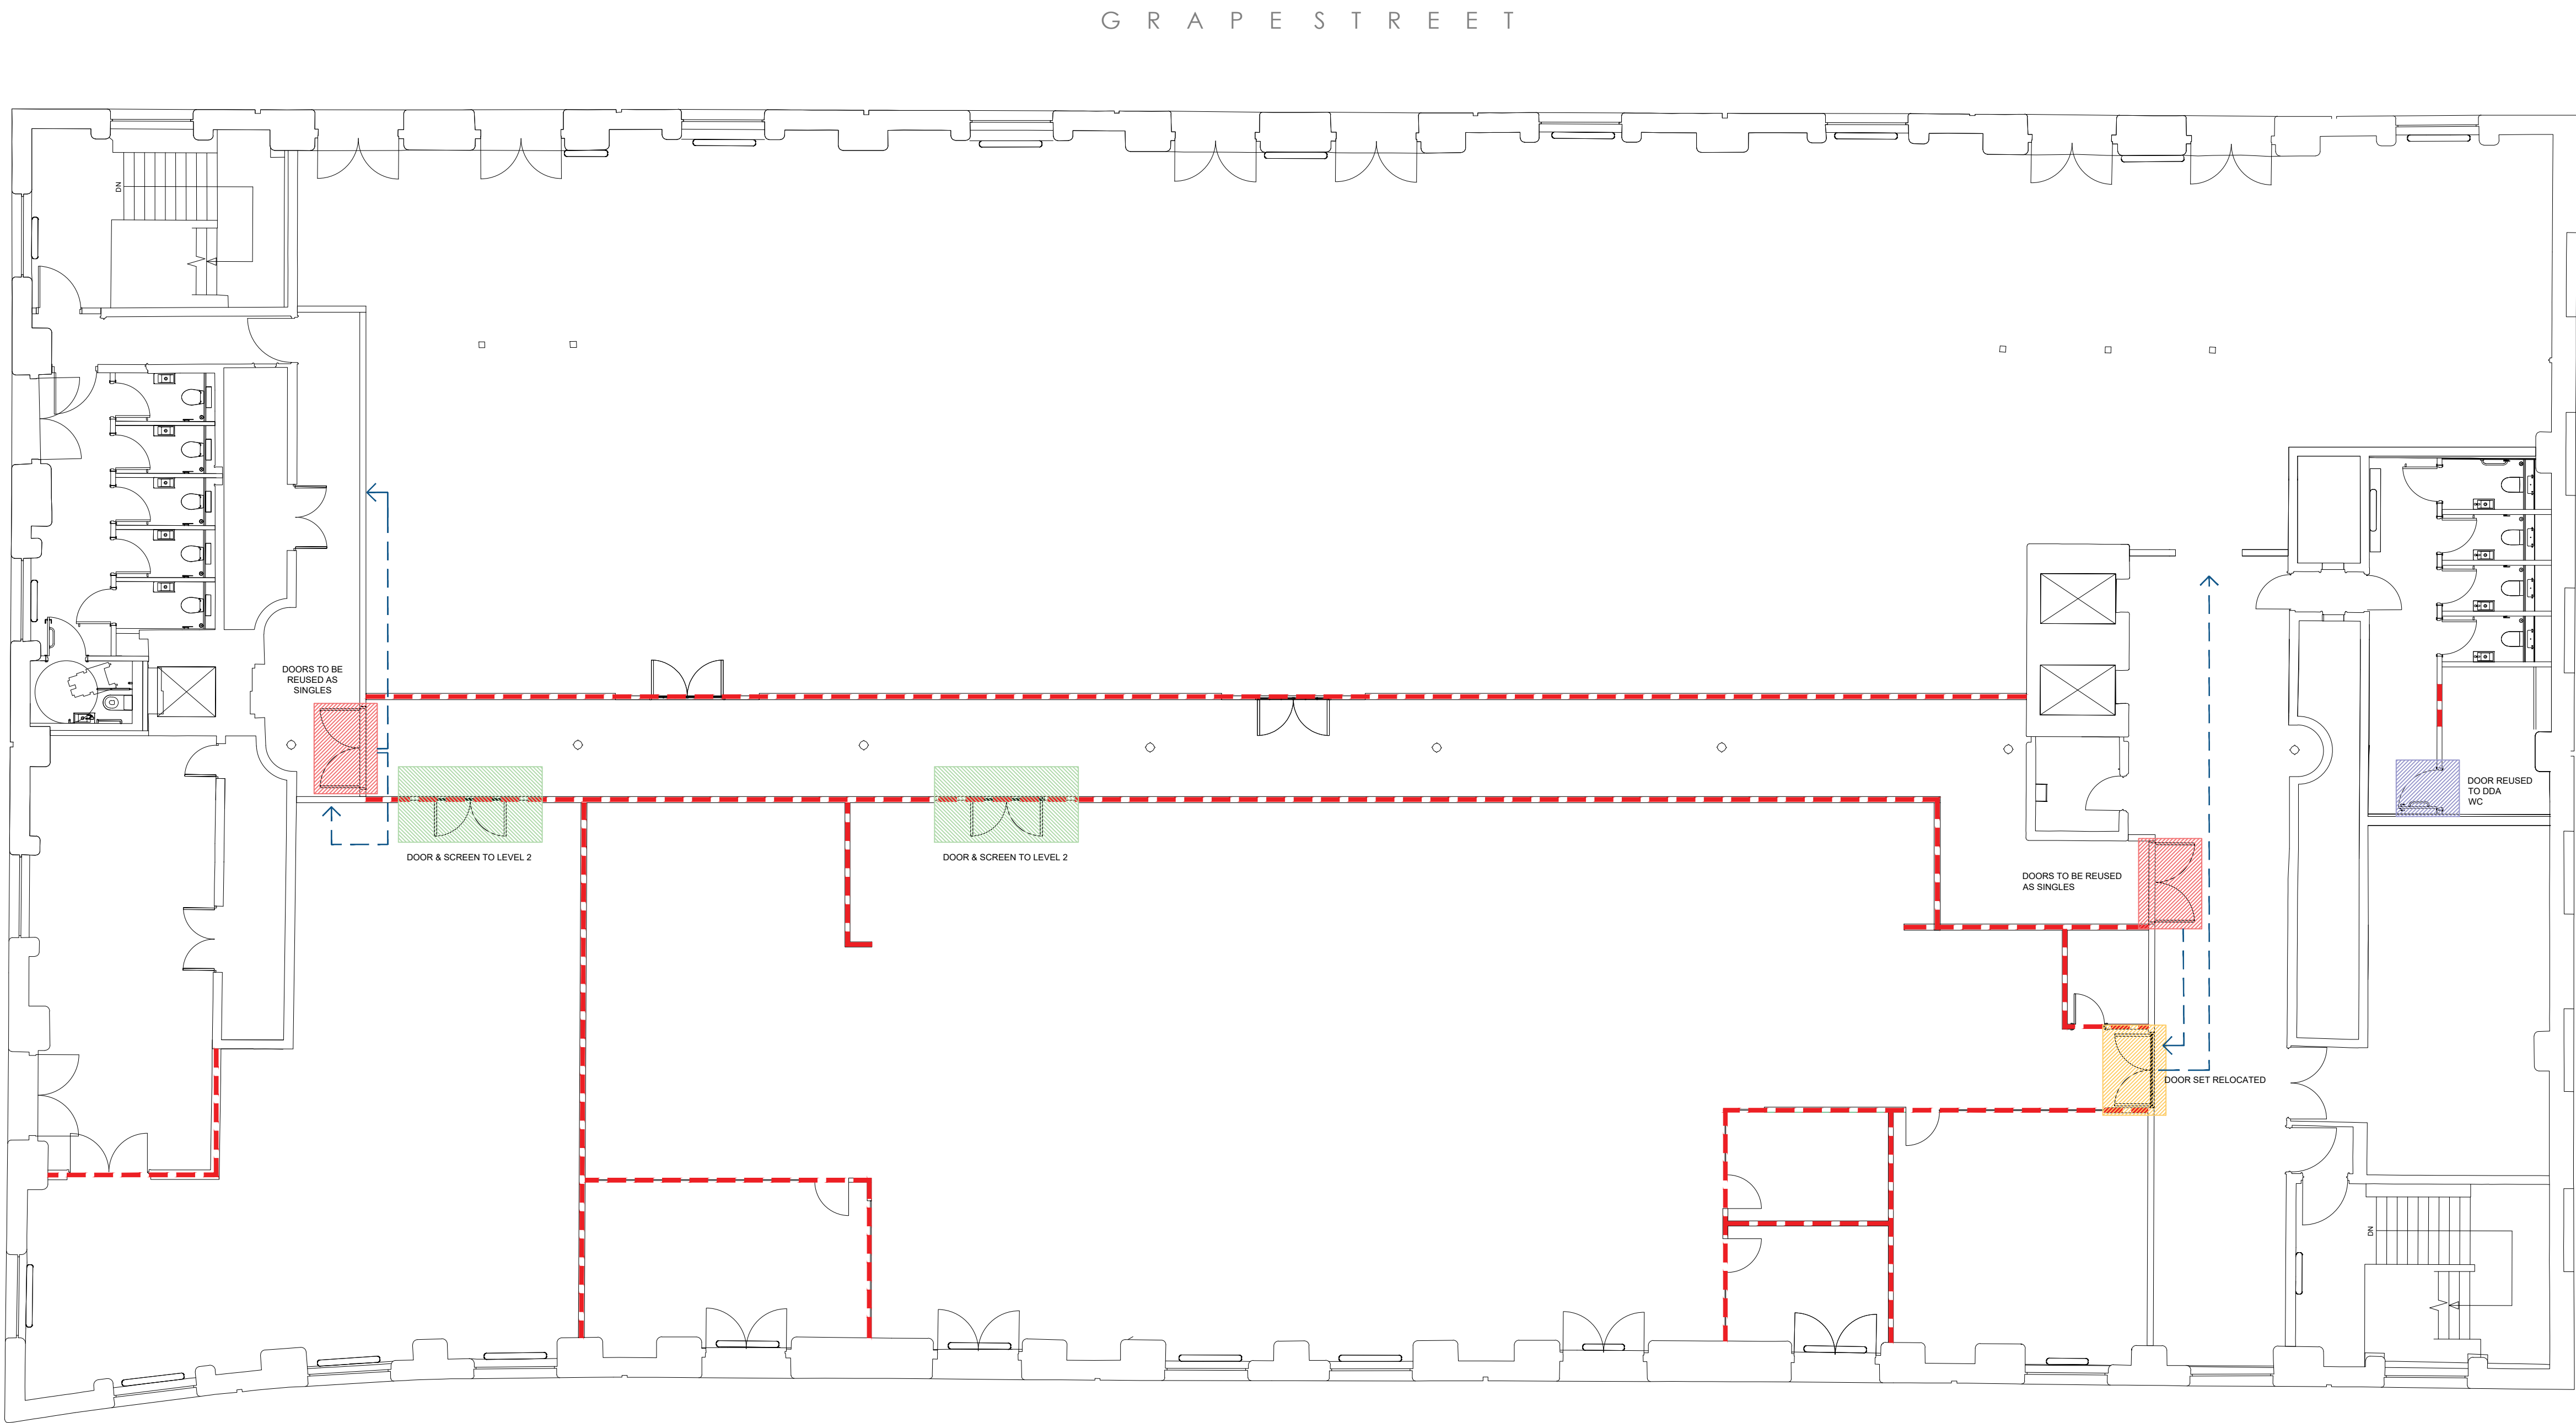

Notes:

Do not scale from this drawing. All dimensions to be checked on-site by contractor to ensure accuracy prior to any installation. All design work produced by Amspec Ltd is for indicative purposes only. It is the client and contractors responsibility to ensure that building control and fire officer approval have been met prior to commencement of site work.

Legend

Walls/ Doors to be removed

C	Corridor wall removal omitted	CR	28.11.19
B	DDA WC & Store room inc	CR	11.11.19
A	Internal design development	CR	01.11.19
REV:	DESCRIPTION:	BY:	DATE:
STATUS: CONSTRUCTION ISSUE			
amspec DESIGN & BUILD SOLUTIONS t : 01942 621342 f : 01942 226552 www.amspec.co.uk			
CLIENT:	OBI 80 MOSLEY STREET MANCHESTER M2 3FX		
ARCHITECT:			
SITE:	18 LOWER BYROM STREET MANCHESTER		
TITLE:	LEVEL 6 DEMOLITION PLAN		
SCALE: AT A1: 1:100	DATE: 29.10.19	DRAWN: CR	CHECKED: IC
PROJECT NO: 1683	DRAWING NO: 06(10)000	REVISION: C	