





1 Detail Bay Study Base Elevation
1 : 20

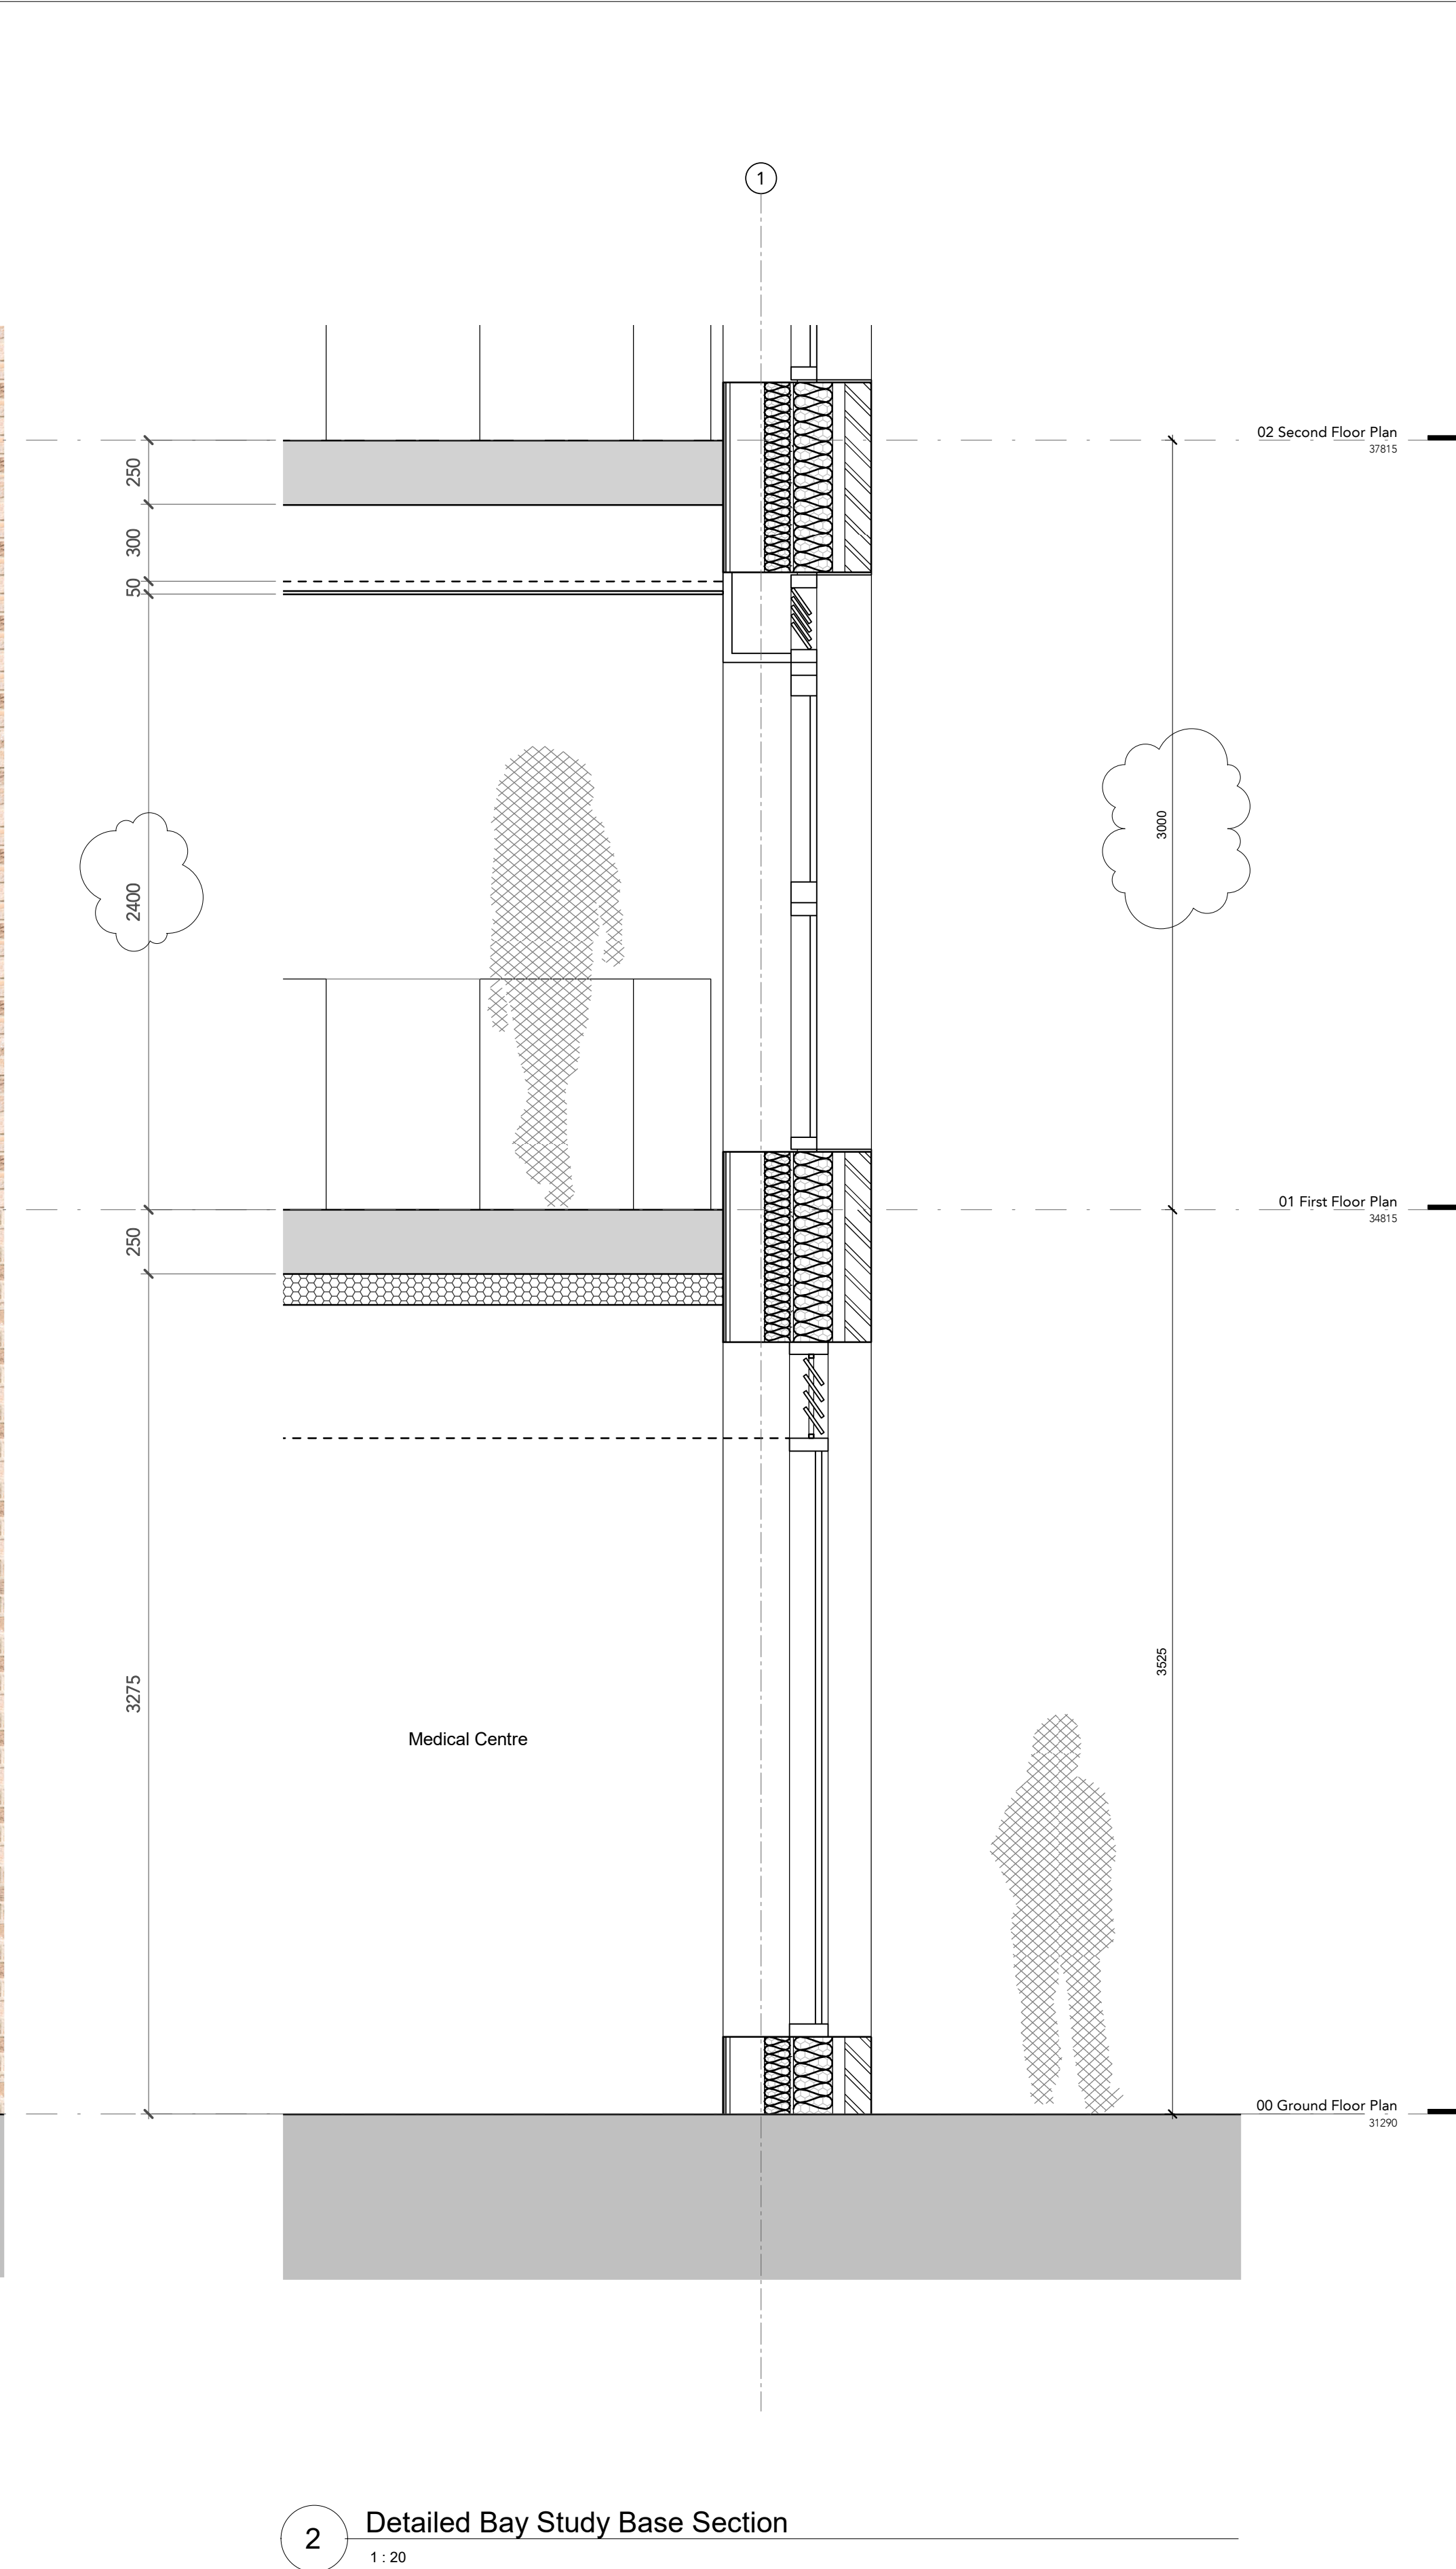

2 Detailed Bay Study Base Section
1 : 20



Note:
Do Not Scale from this drawing.
Dimensions are to be checked on site.
If in doubt please ask.

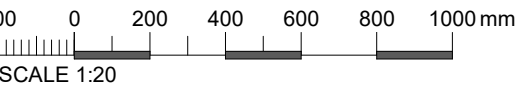

P4	21/09/22	JL	Planning Application Issue
P3	03/08/22	GC	Planning Application - Building height reduced and GF windows amended
P2	07/03/22	JL	Planning Application Draft Issue
P1	26/01/22	JL	Draft Issue
Rev	Date	Ints	Details

© The moral rights of the author are hereby asserted.
This drawing and design is the sole property of Buttress Ltd and must not be reproduced without permission.
Buttress Ltd is Registered in England and Wales: 5385973

Buttress

41 Bengal Street
Manchester
M4 6AF
T 0161 236 3303
E contact@buttress.net
Wwww.buttress.net

Project Title	Didsbury Point
Client	Southway Housing
Location	West Didsbury, Manchester

Drawing ref Proposed Bay Study Sh.1

Date	21/09/2022 15:24:00	Scale	1 : 20
Checker	AH	Orig Paper Size	A1

Job No: 8845 Status Planning

Project: Origin: Zone: Level: Type: Disc: Number: Rev:

8845-BA-XX-ZZ-DR-A- (05)105- P4