


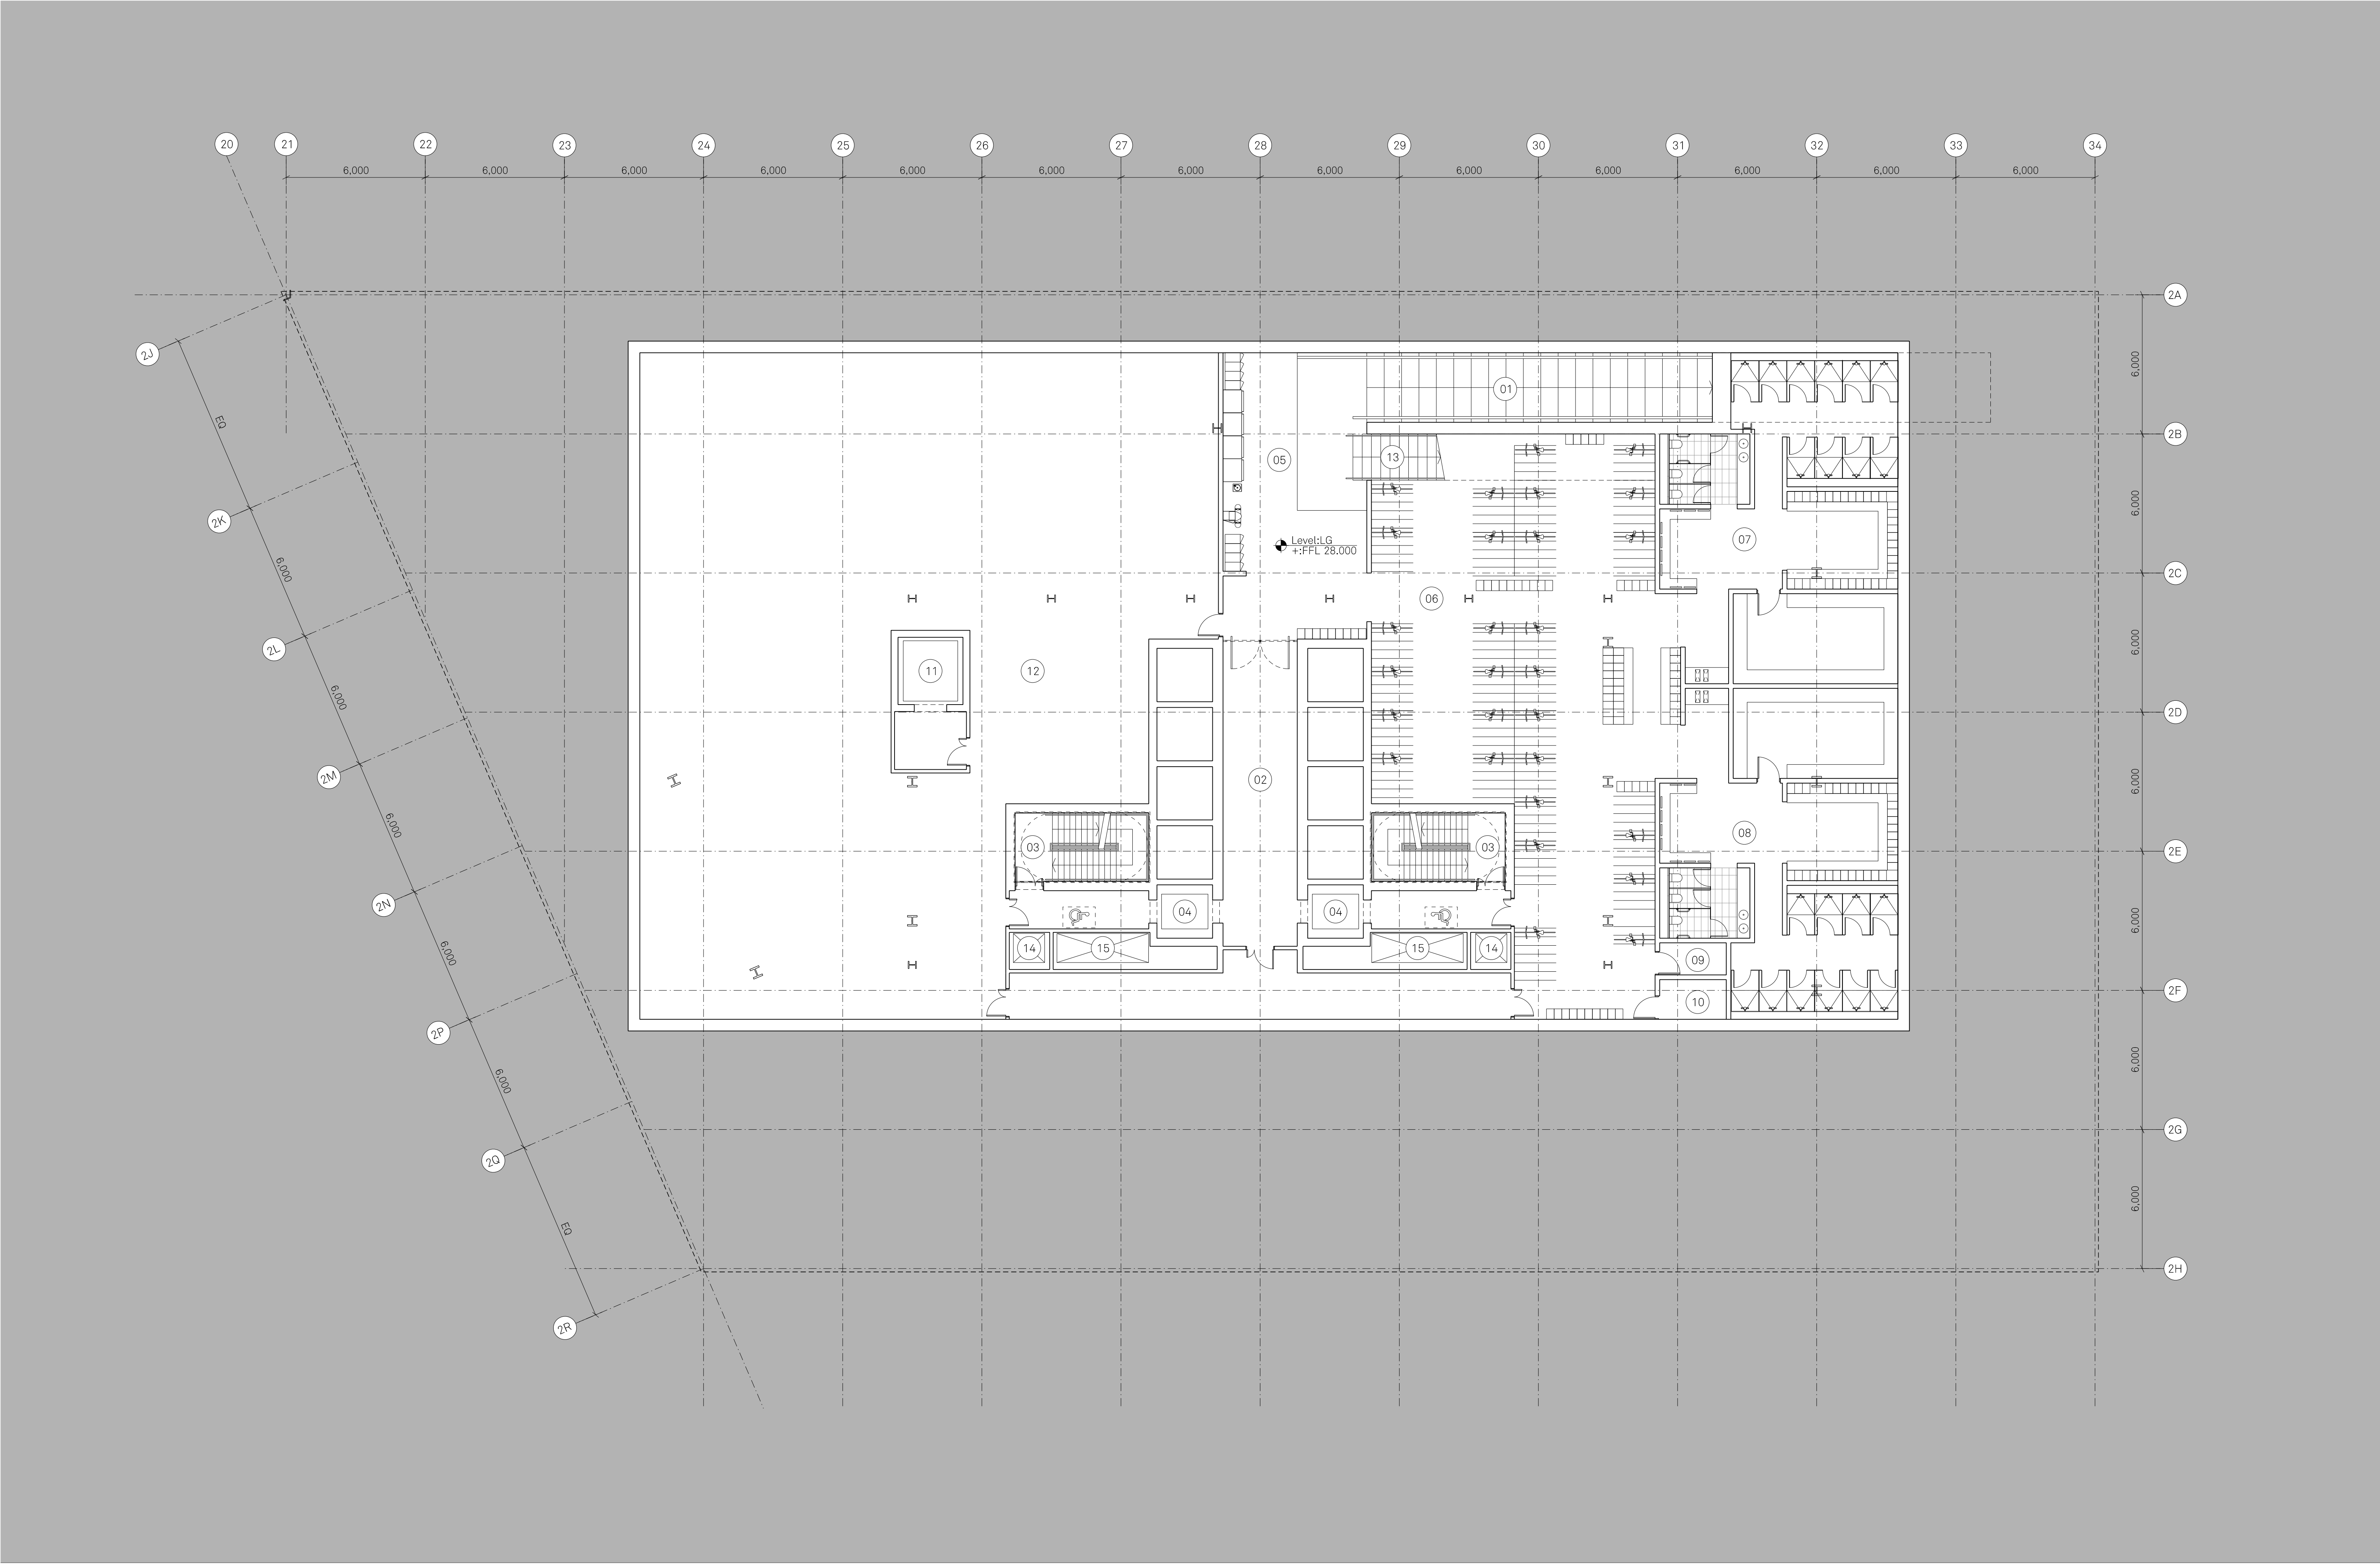

Notes:

PLAN KEY:

- |                  |                              |                                              |                      |                           |
|------------------|------------------------------|----------------------------------------------|----------------------|---------------------------|
| 01 Stepped ramp  | 04 Fire fighting lift        | 07 Male changing, showers and drying room    | 10 Accessible shower | 13 Stairs to ground floor |
| 02 Lift lobby    | 05 Workshop and landing area | 08 Female changing, showers and drying rooms | 11 Goods lift        | 14 Smoke vent             |
| 03 Escape stairs | 06 Cycle store               | 09 Gender neutral shower                     | 12 Plant space       | 15 Service riser          |

Project Name:

One Medlock Street

Drawn: MH

Checked: JM

Status: Planning

Project: 100

Drawing No: \_B2\_02\_2199

Rev: C

Title:

Block A Basement General Arrangement Plan

Status: Planning

Project: 100

Drawing No: \_B2\_02\_2199

Rev: C

Scale:

1:125 @ A1

Jon Matthews Architects

Union, 2-10 Albert Square, Manchester, M2 6LW

0161 974 3690

Copyright of this drawing is vested in Jon Matthews Architects and must not be copied or reproduced without written consent. Figured dimensions only are to be taken from this drawing. Do not scale from this drawing. For full company disclosure please visit [www.jonmatthewsarchitects.com](http://www.jonmatthewsarchitects.com)