


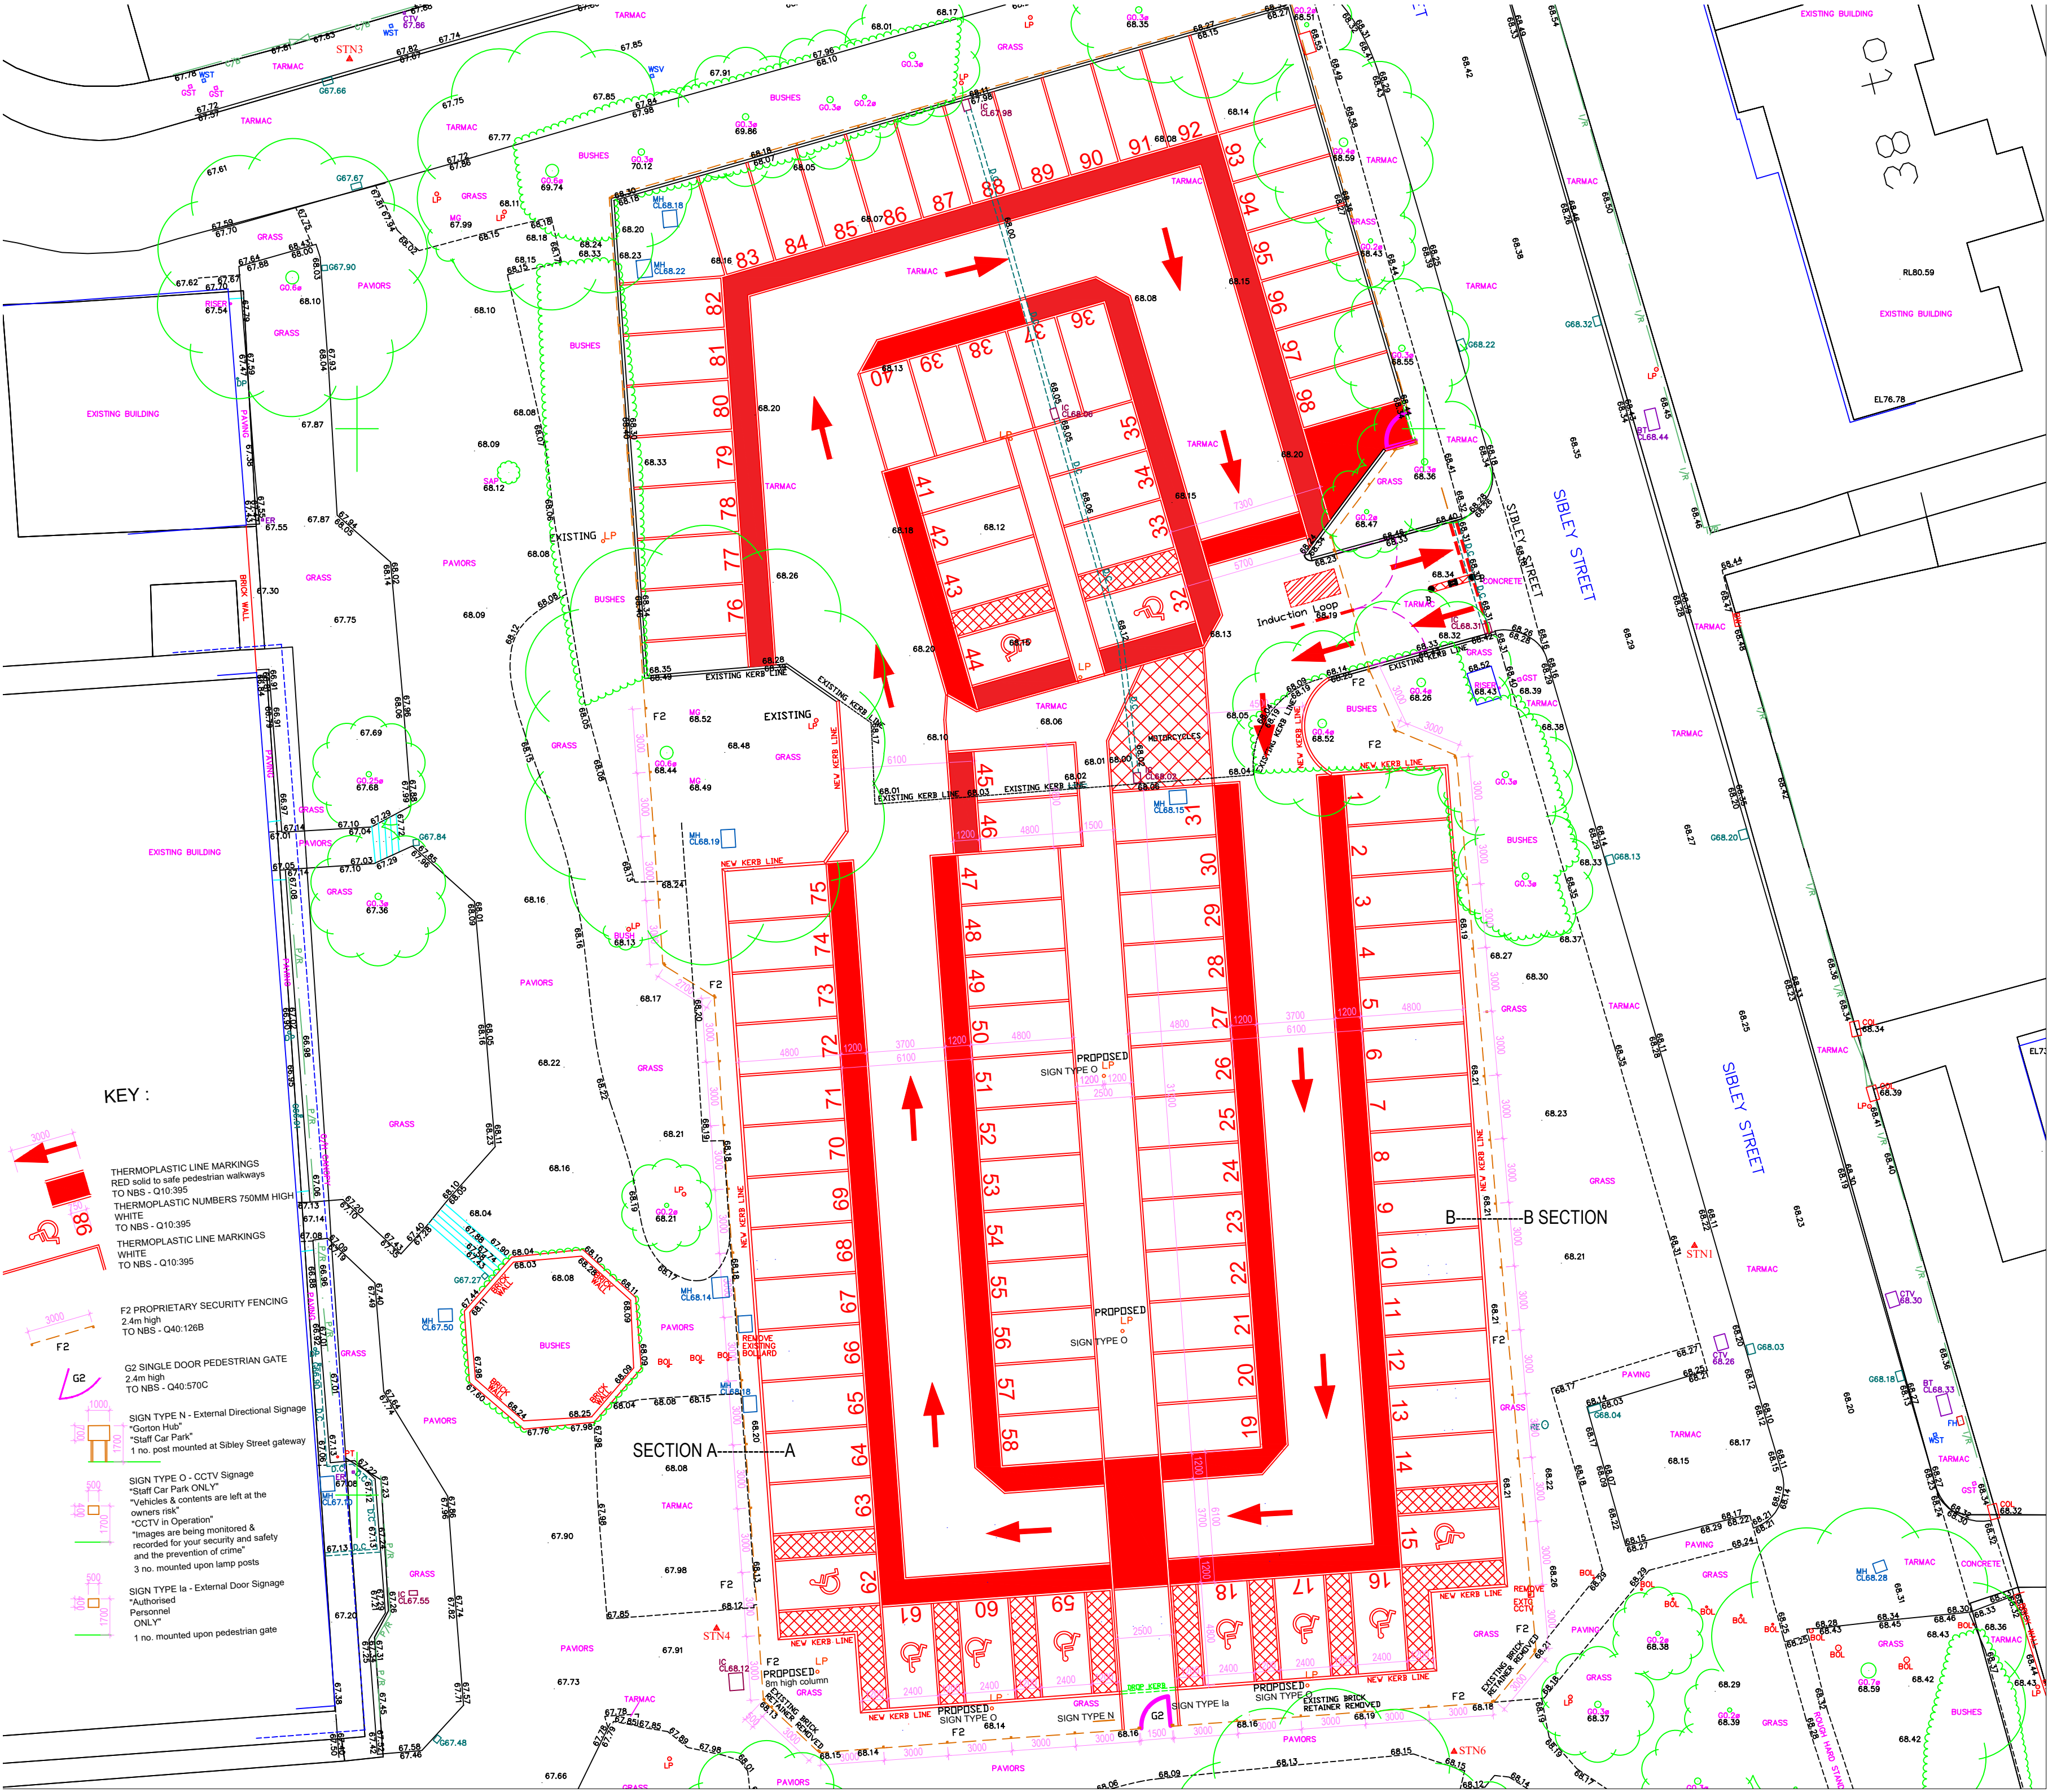

Notes:

- This drawing is copyright.
- Do not scale dimensions from this drawing.
- All discrepancies on this drawing are to be reported to the architect.
- Do not modify any element of this drawing.
- Use drawing only for purpose(s) issued.

North Sign / Key Plan

NORTH

The following external model files are included within this drawing:

P05	11.11.22	Drawing number & lighting / CCTV columns updated 8m column added for wireless transmitter	KL	TK
P04	09.11.22	Existing topographical survey background added	KL	TK
P03	25.10.22	2no. fixed bollards & hatch markings added to entry	KL	TK
P02	20.10.22	Parking spaces updated, numbers updated Signage added, KEY added	KL	TK
P01	13.10.22	Phase 1 Parking entry control fob/intercom pillar relocated Pedestrian gate G2 relocated, drop kerb added Phase 2 Parking arrangement updated	KL	TK
Rev	Date	Revision Notes	Dn	Rv

Client / Contractor

**MORGAN
SINDALL**

www.ibigroup.com

Project
GORTON_LIBRARY_CAR_PARK_PHASE_2

Drawing Title
PROPOSED_SITE_PLAN

Job Number 50786	Date 13/07/22	Scale@A2 1:200
Status FINAL	Purpose PLANNING_APPLICATION	

Drawing Number GCH-IBI-XX-XX-DR-A-100-0006	Revision P05
---	-----------------