


DRAWING IS THE INTELLECTUAL COPYRIGHT OF 12 / 23 ARCHITECTURE DESIGN LTD AND SHOULD NOT BE REPRODUCED WITHOUT PRIOR CONSENT.

ANY MATTERS ARISING SHOULD BE REPORTED TO THE ARCHITECT DIRECTLY AND IMMEDIATELY.

DRAWING/INFORMATION SHOULD NOT BE USED FOR ANY STRUCTURAL CALCULATIONS OR STRUCTURAL DESIGN BY ANY PARTY OTHER THAN A STRUCTURAL ENGINEER WHO HAS OBTAINED THE DRAWING FROM THE ARCHITECT.

12 / 23 ARCHITECTURE DESIGN LTD DO NOT TAKE RESPONSIBILITY FOR ANY SETTING OUT INFORMATION OR ANY INCORRECT SURVEY INFORMATION.

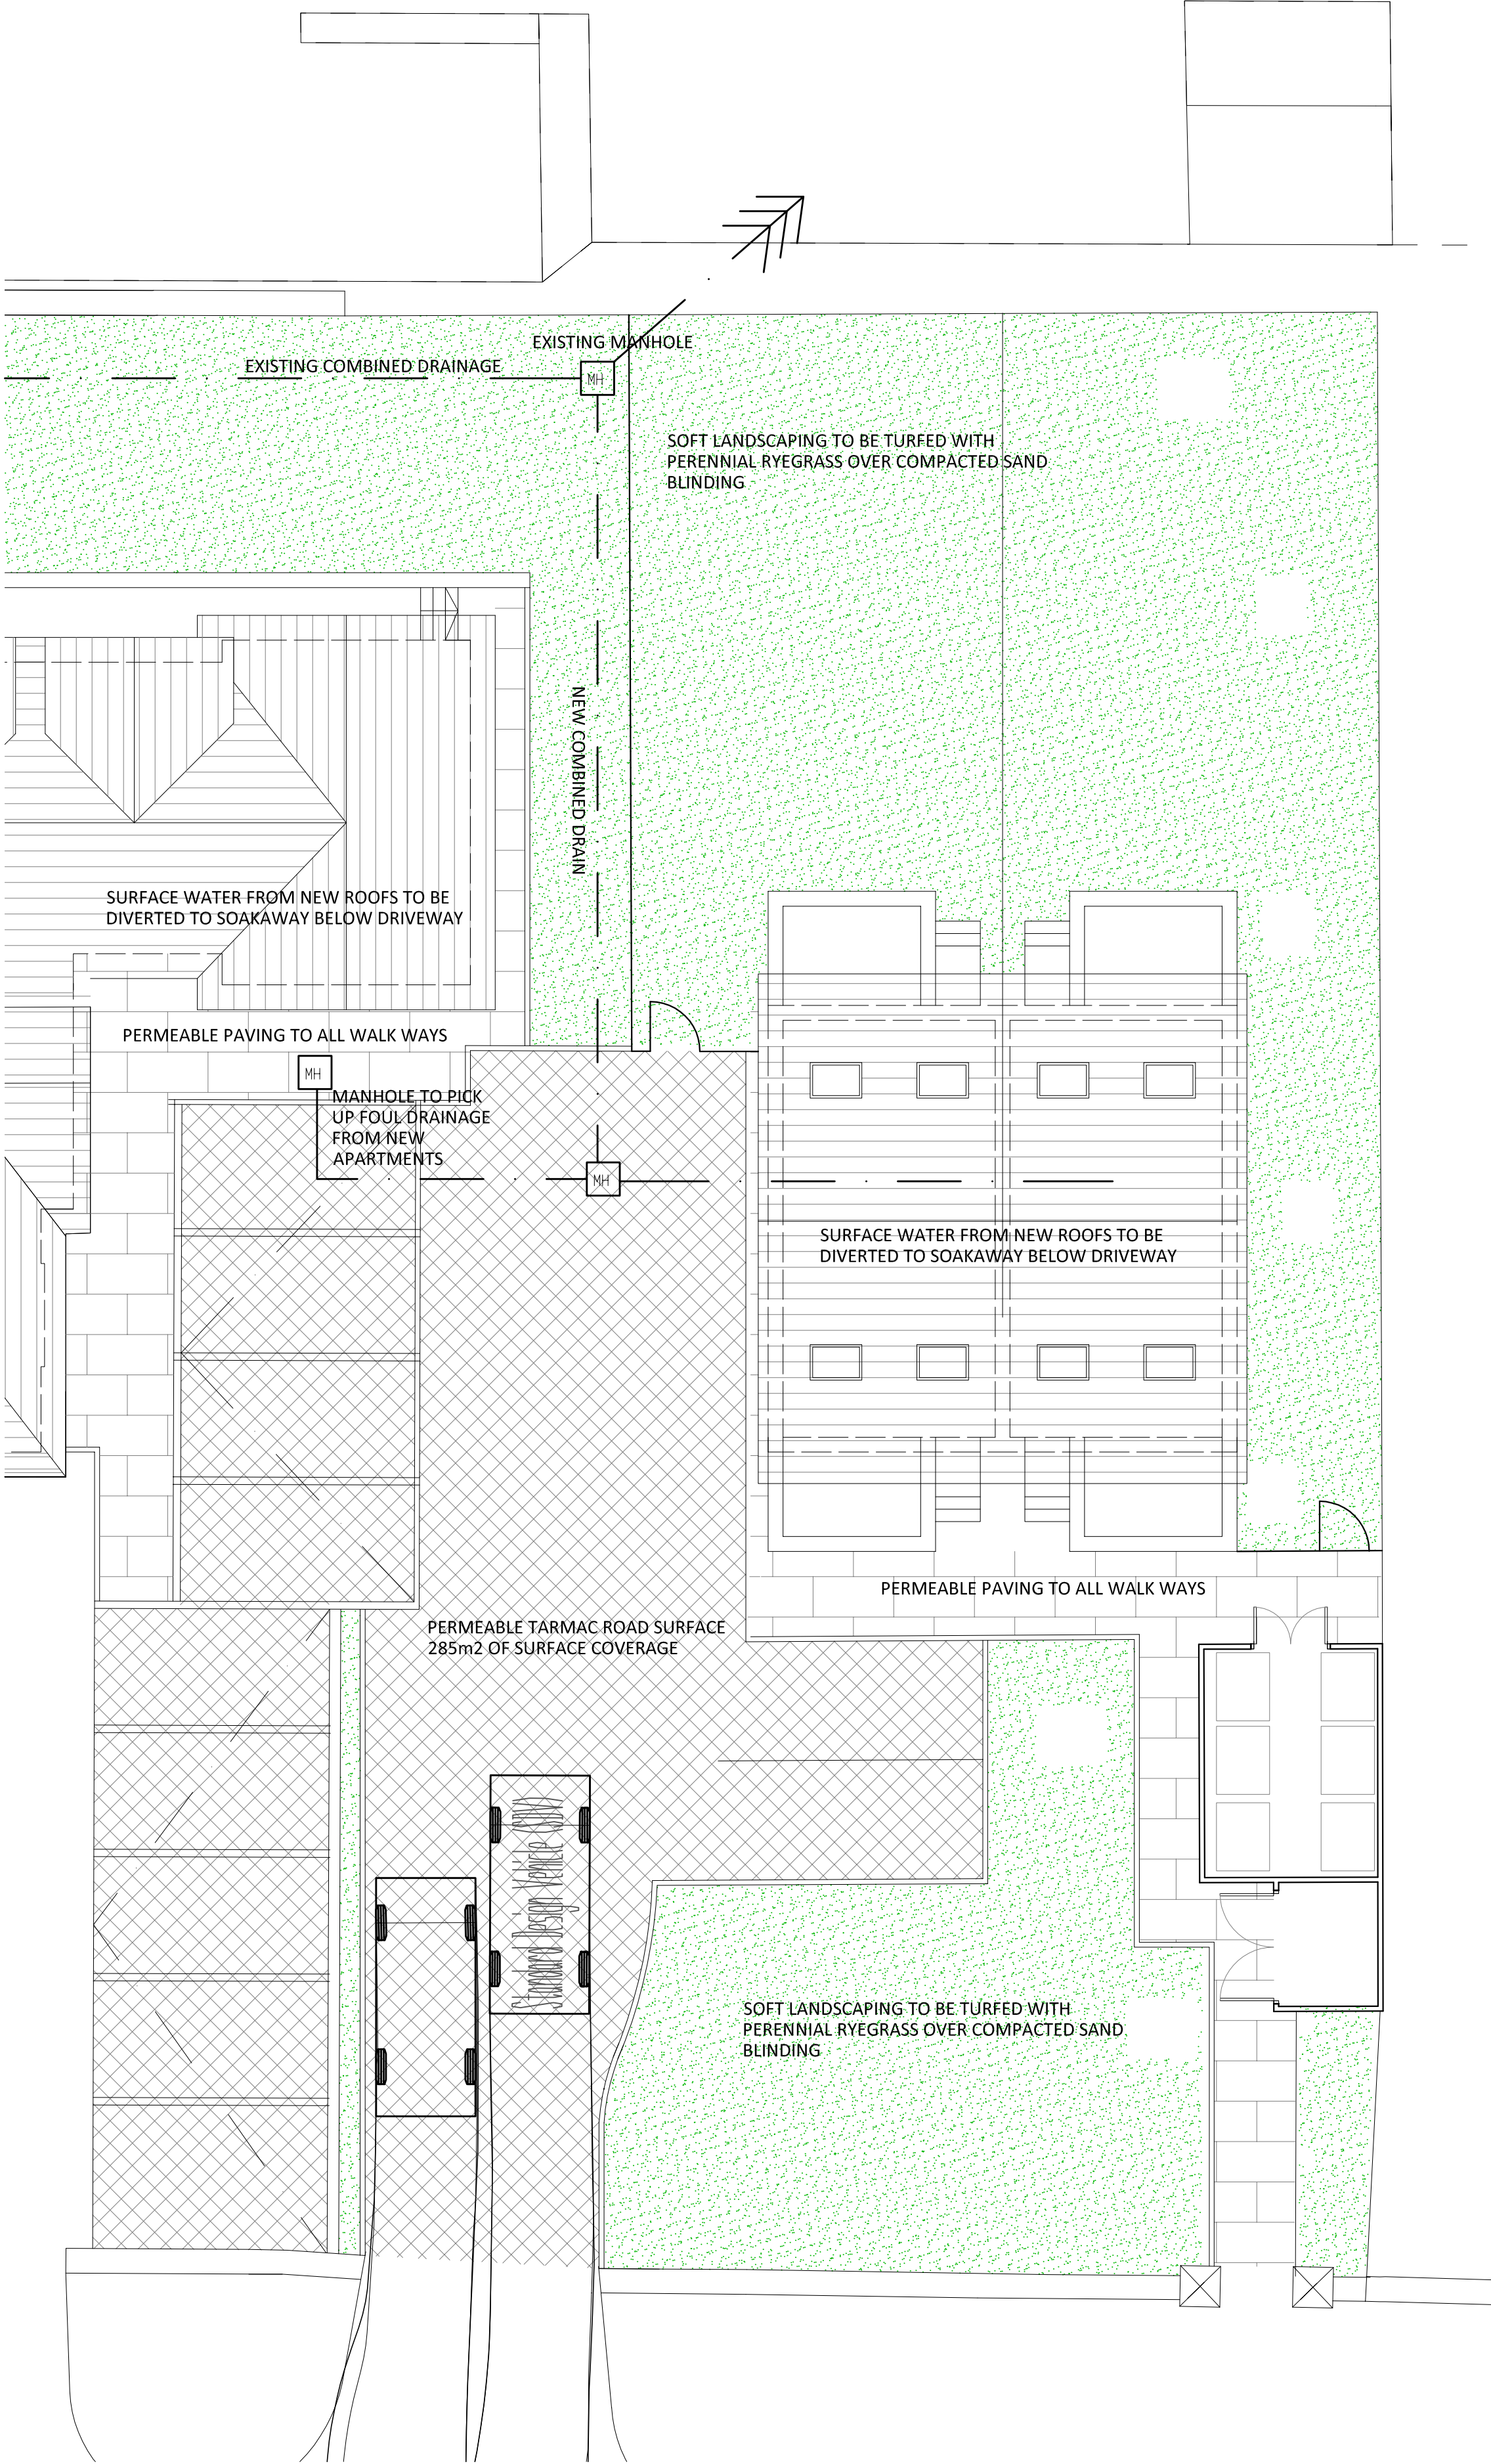

Revision:-	Description:-	Date:-	Initials:-
-	-	-	-

Client	ALDWYCH GROUP LTD
Project	169 367 WILMSLOW ROAD
Title	SURFACE WATER DRAINAGE SCHEME
Drawing No.	PL 013
Revision	-
Scale	1:100 @ A2
Drawn	LW
Date	15.12.2021



11-23 Bridgewater Place
Manchester
M4 1QF

T : 0161 711 0584
E : lwalsh@1223arch.co.uk
W: www.1223arch.co.uk