


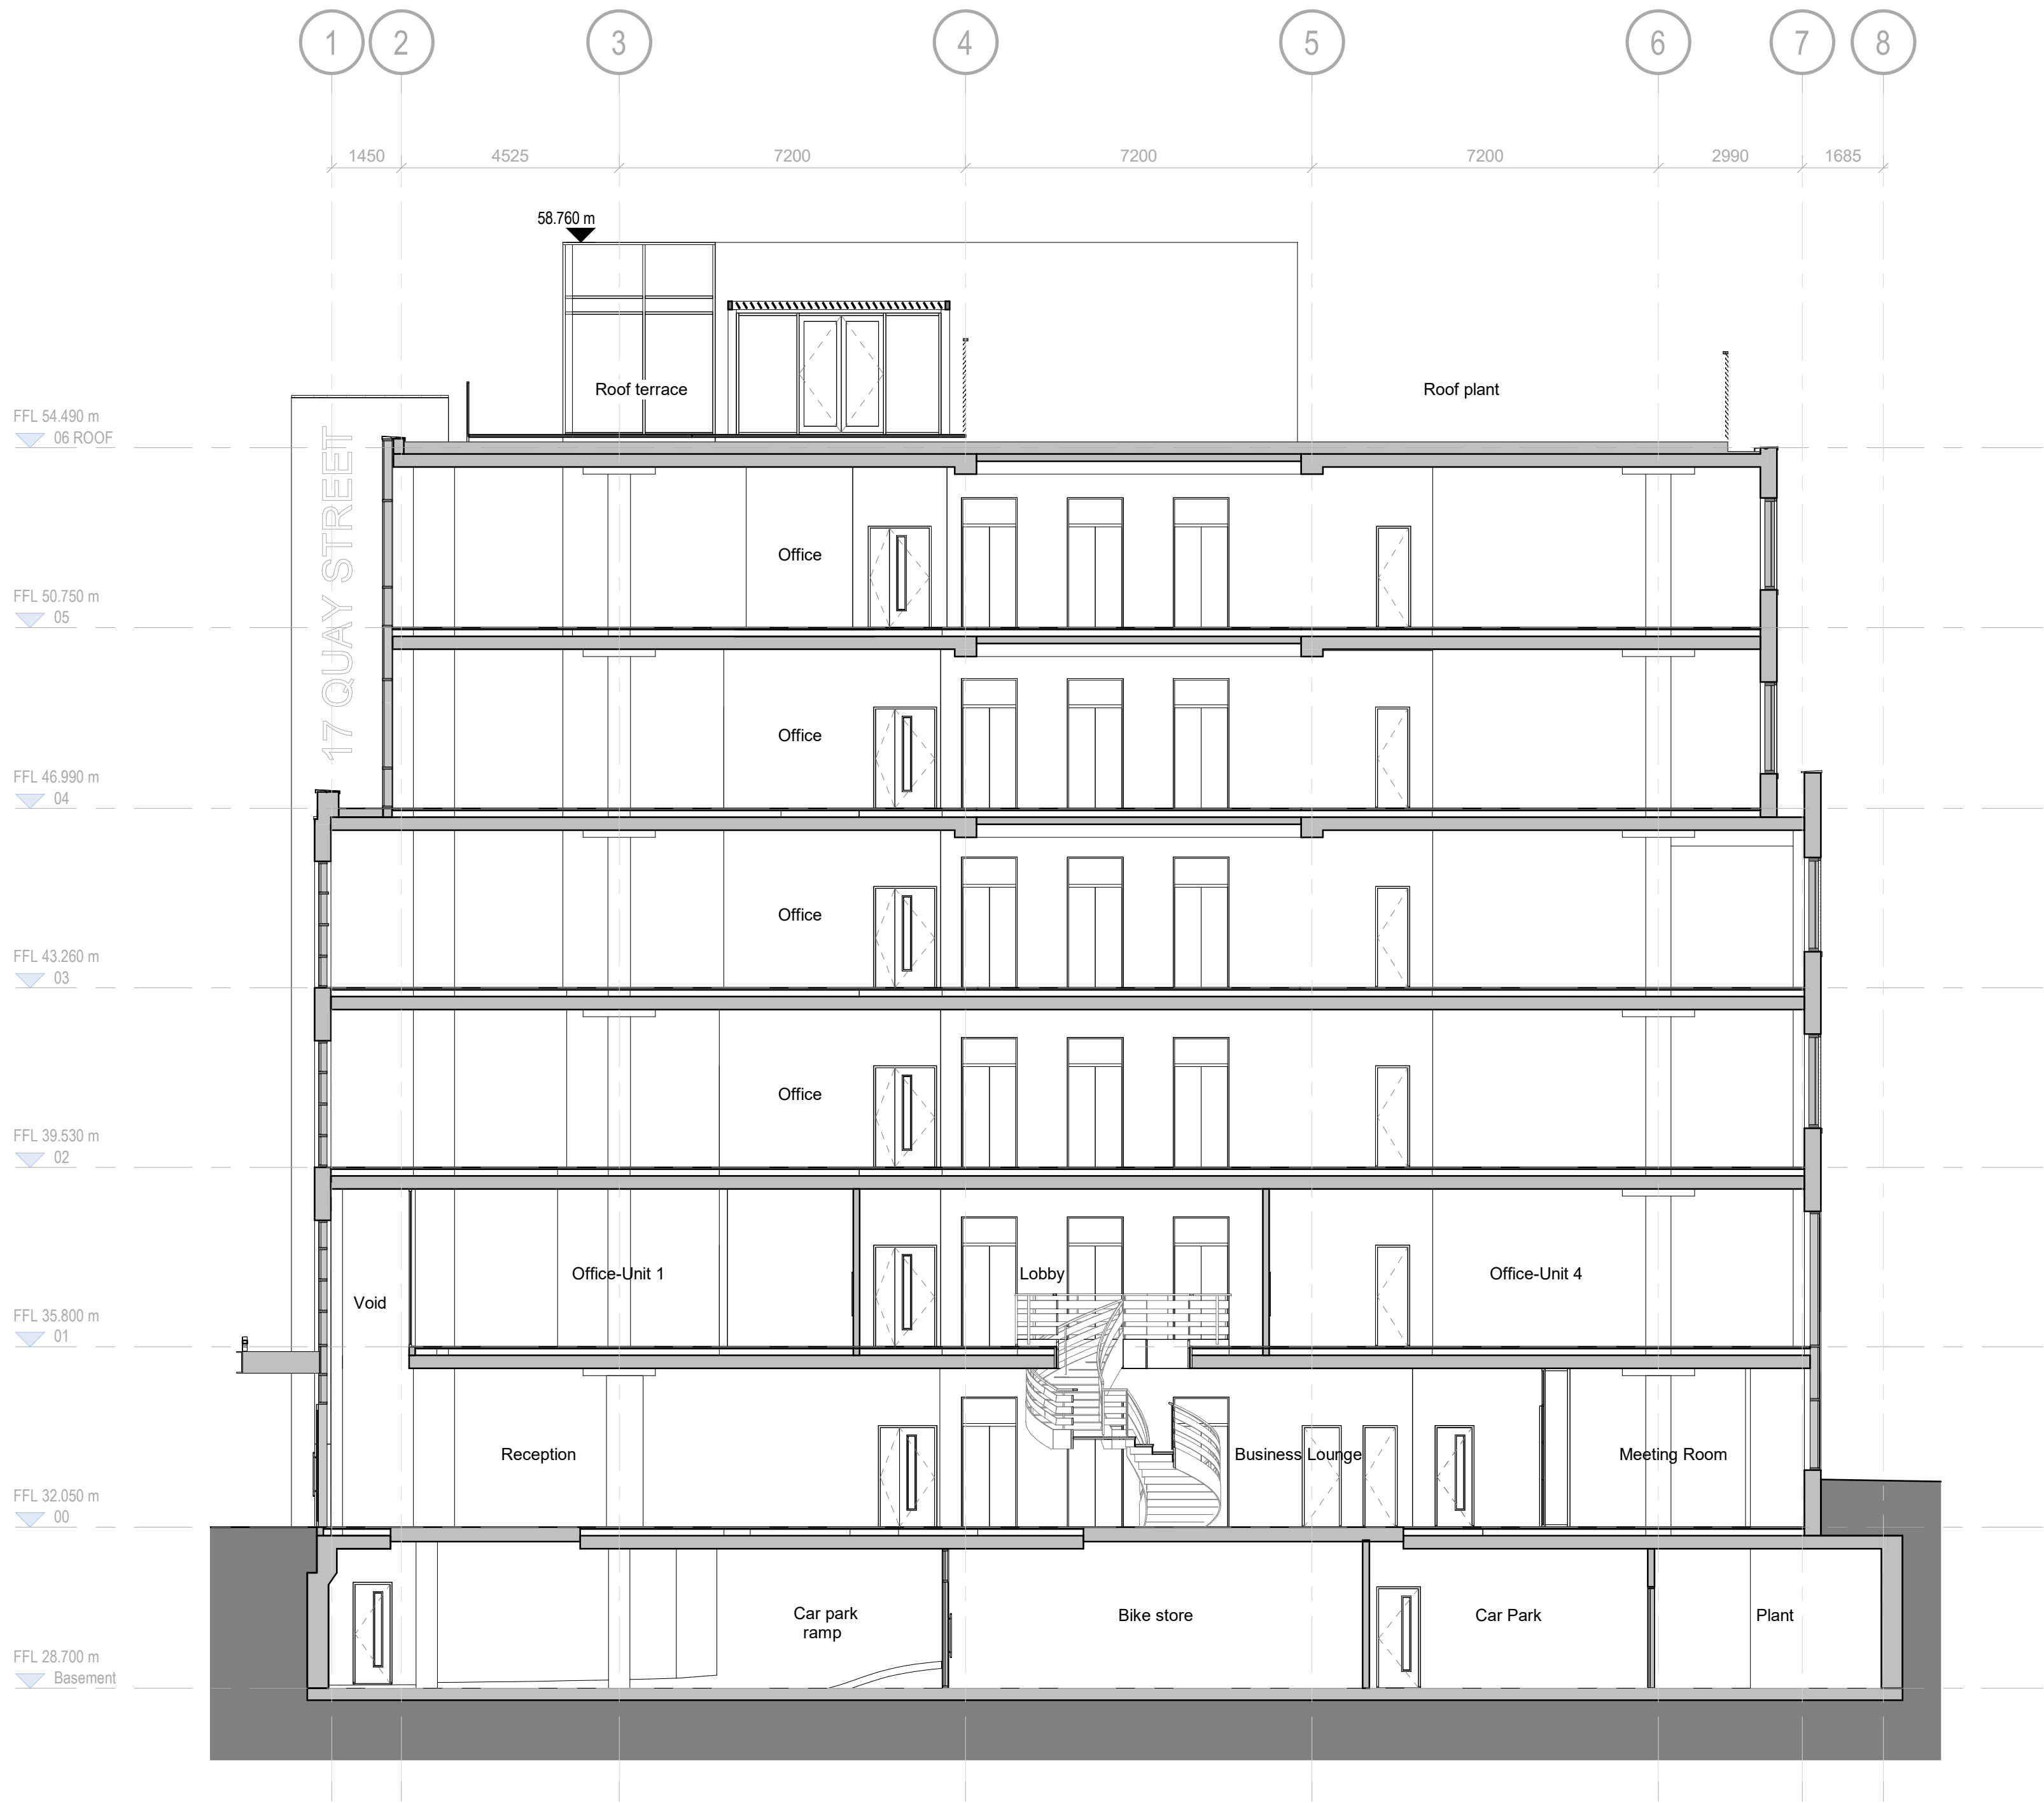


GA Section B-B  
1 : 100

#### Notes

Do not scale from this drawing.

All dimensions are to be checked prior to construction and any discrepancies are to be identified to the Architect.

Copyright reserved.

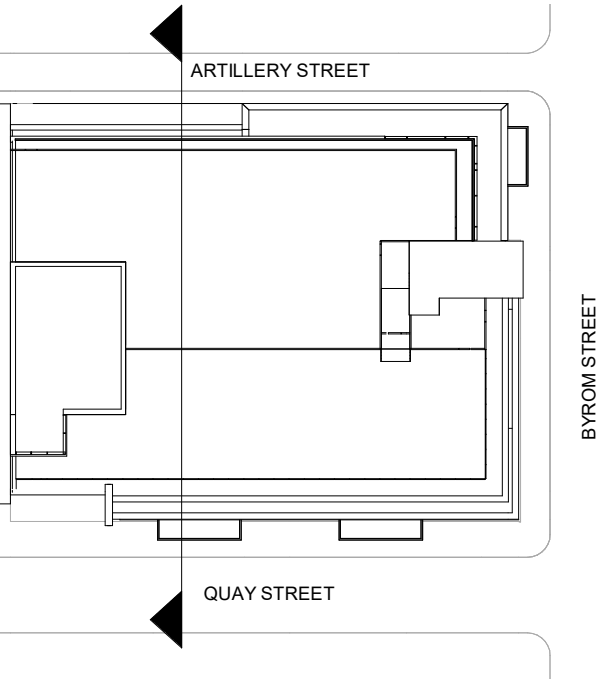

KEY PLAN

P1 21/10/22 Issued for planning GL

Revisions

Purpose Status Code  
**PLANNING** **S4**

Client

**OBI**

Project


**17 QUAY STREET  
MANCHESTER**

Title

**Proposed GA Section B-B**

| Scale        | Size | Date     | Drawn | Checked |
|--------------|------|----------|-------|---------|
| As indicated | A1   | 07/10/22 | GL    | NS      |

3DReid  
www.3DReid.com  
Architecture Interiors Masterplanning

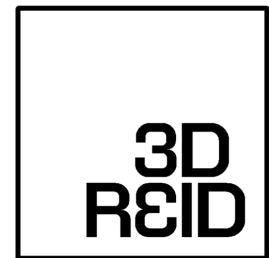

| Drawing No.                 | Rev. |
|-----------------------------|------|
| 220022-3DR-ZZ-ZZ-DR-A-08502 | P1   |