


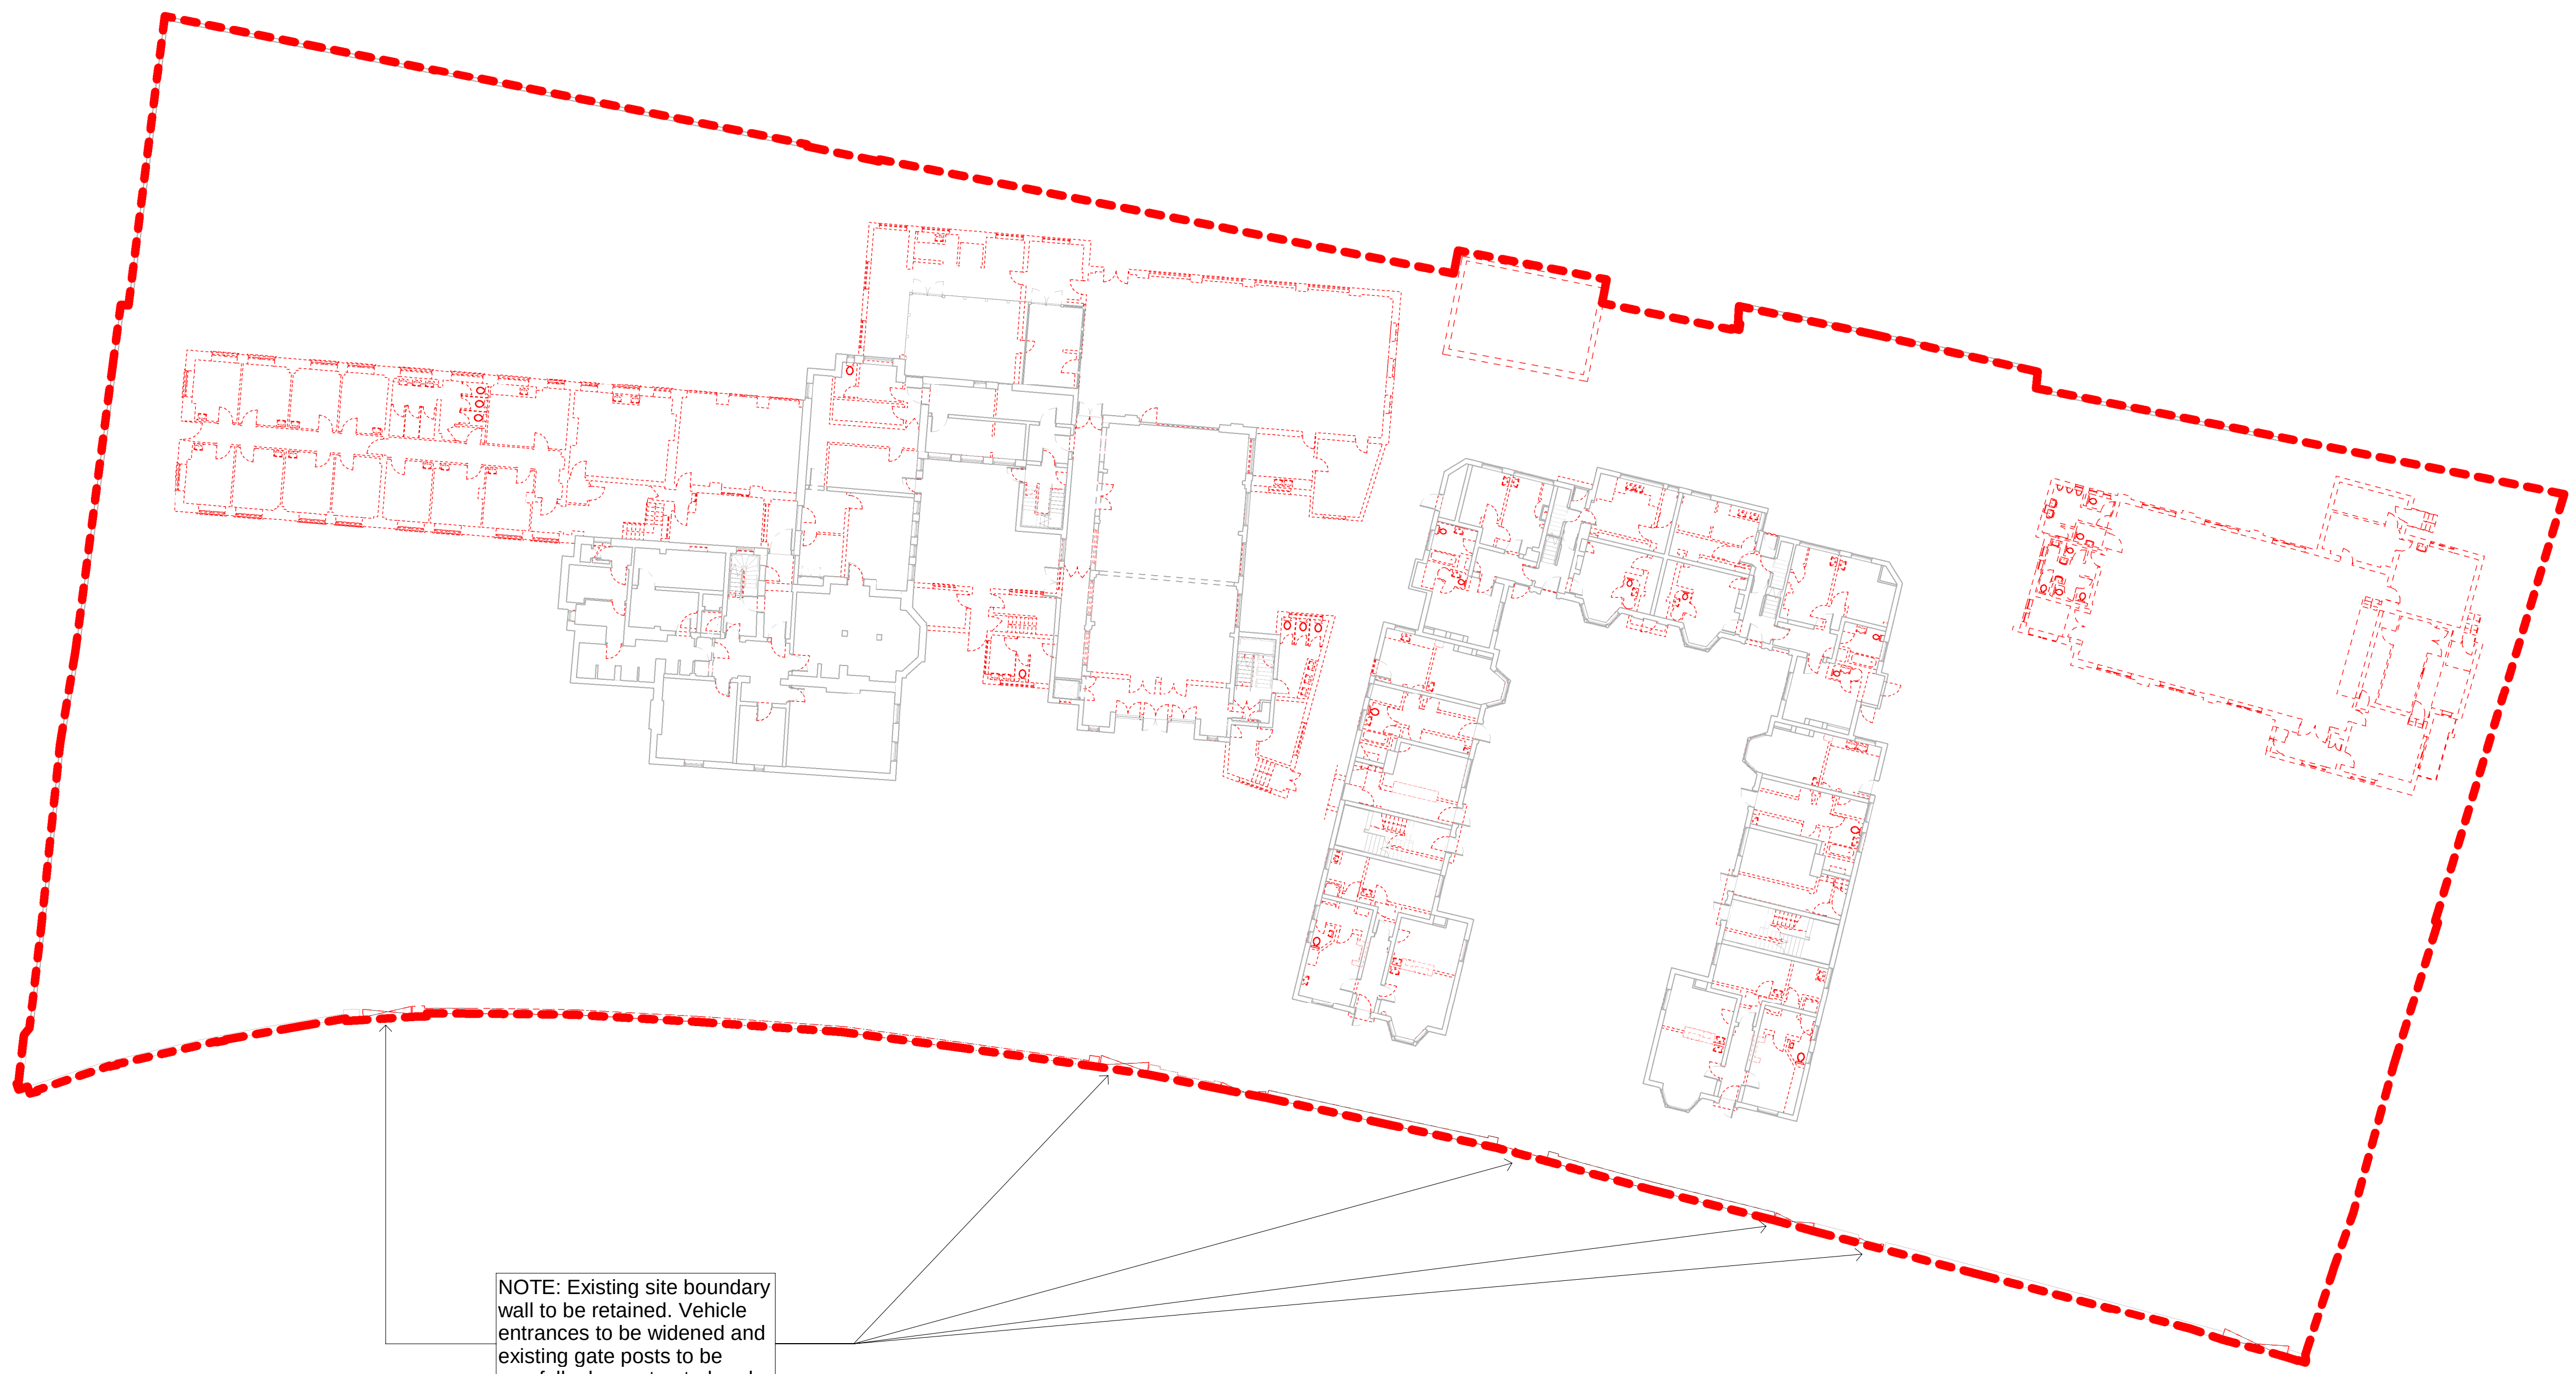

NOTE: Existing site boundary wall to be retained. Vehicle entrances to be widened and existing gate posts to be carefully deconstructed and moved.