

NOTE

DO NOT SCALE OFF DRAWINGS.

WRITTEN DIMENSIONS ONLY.

ALL DIMENSIONS ARE TO BE CHECKED AND
VALIDATED ON SITE BY CONTRACTOR PRIOR
TO CONSTRUCTION.

ANY DISCREPANCIES MUST BE REPORTED
IMMEDIATELY.

DRAWINGS ARE BASED ON LEGACY DRAWINGS
PROVIDED.


KEY

 30 min
 60 min
 90 min
 120 min

- Existing structure (30min FR requirement)
- Existing structure (120min FR requirement)
- Escape Distances

Door Rating

	Fire Door Hold Open
	FD30
	FD30S
	FD60S

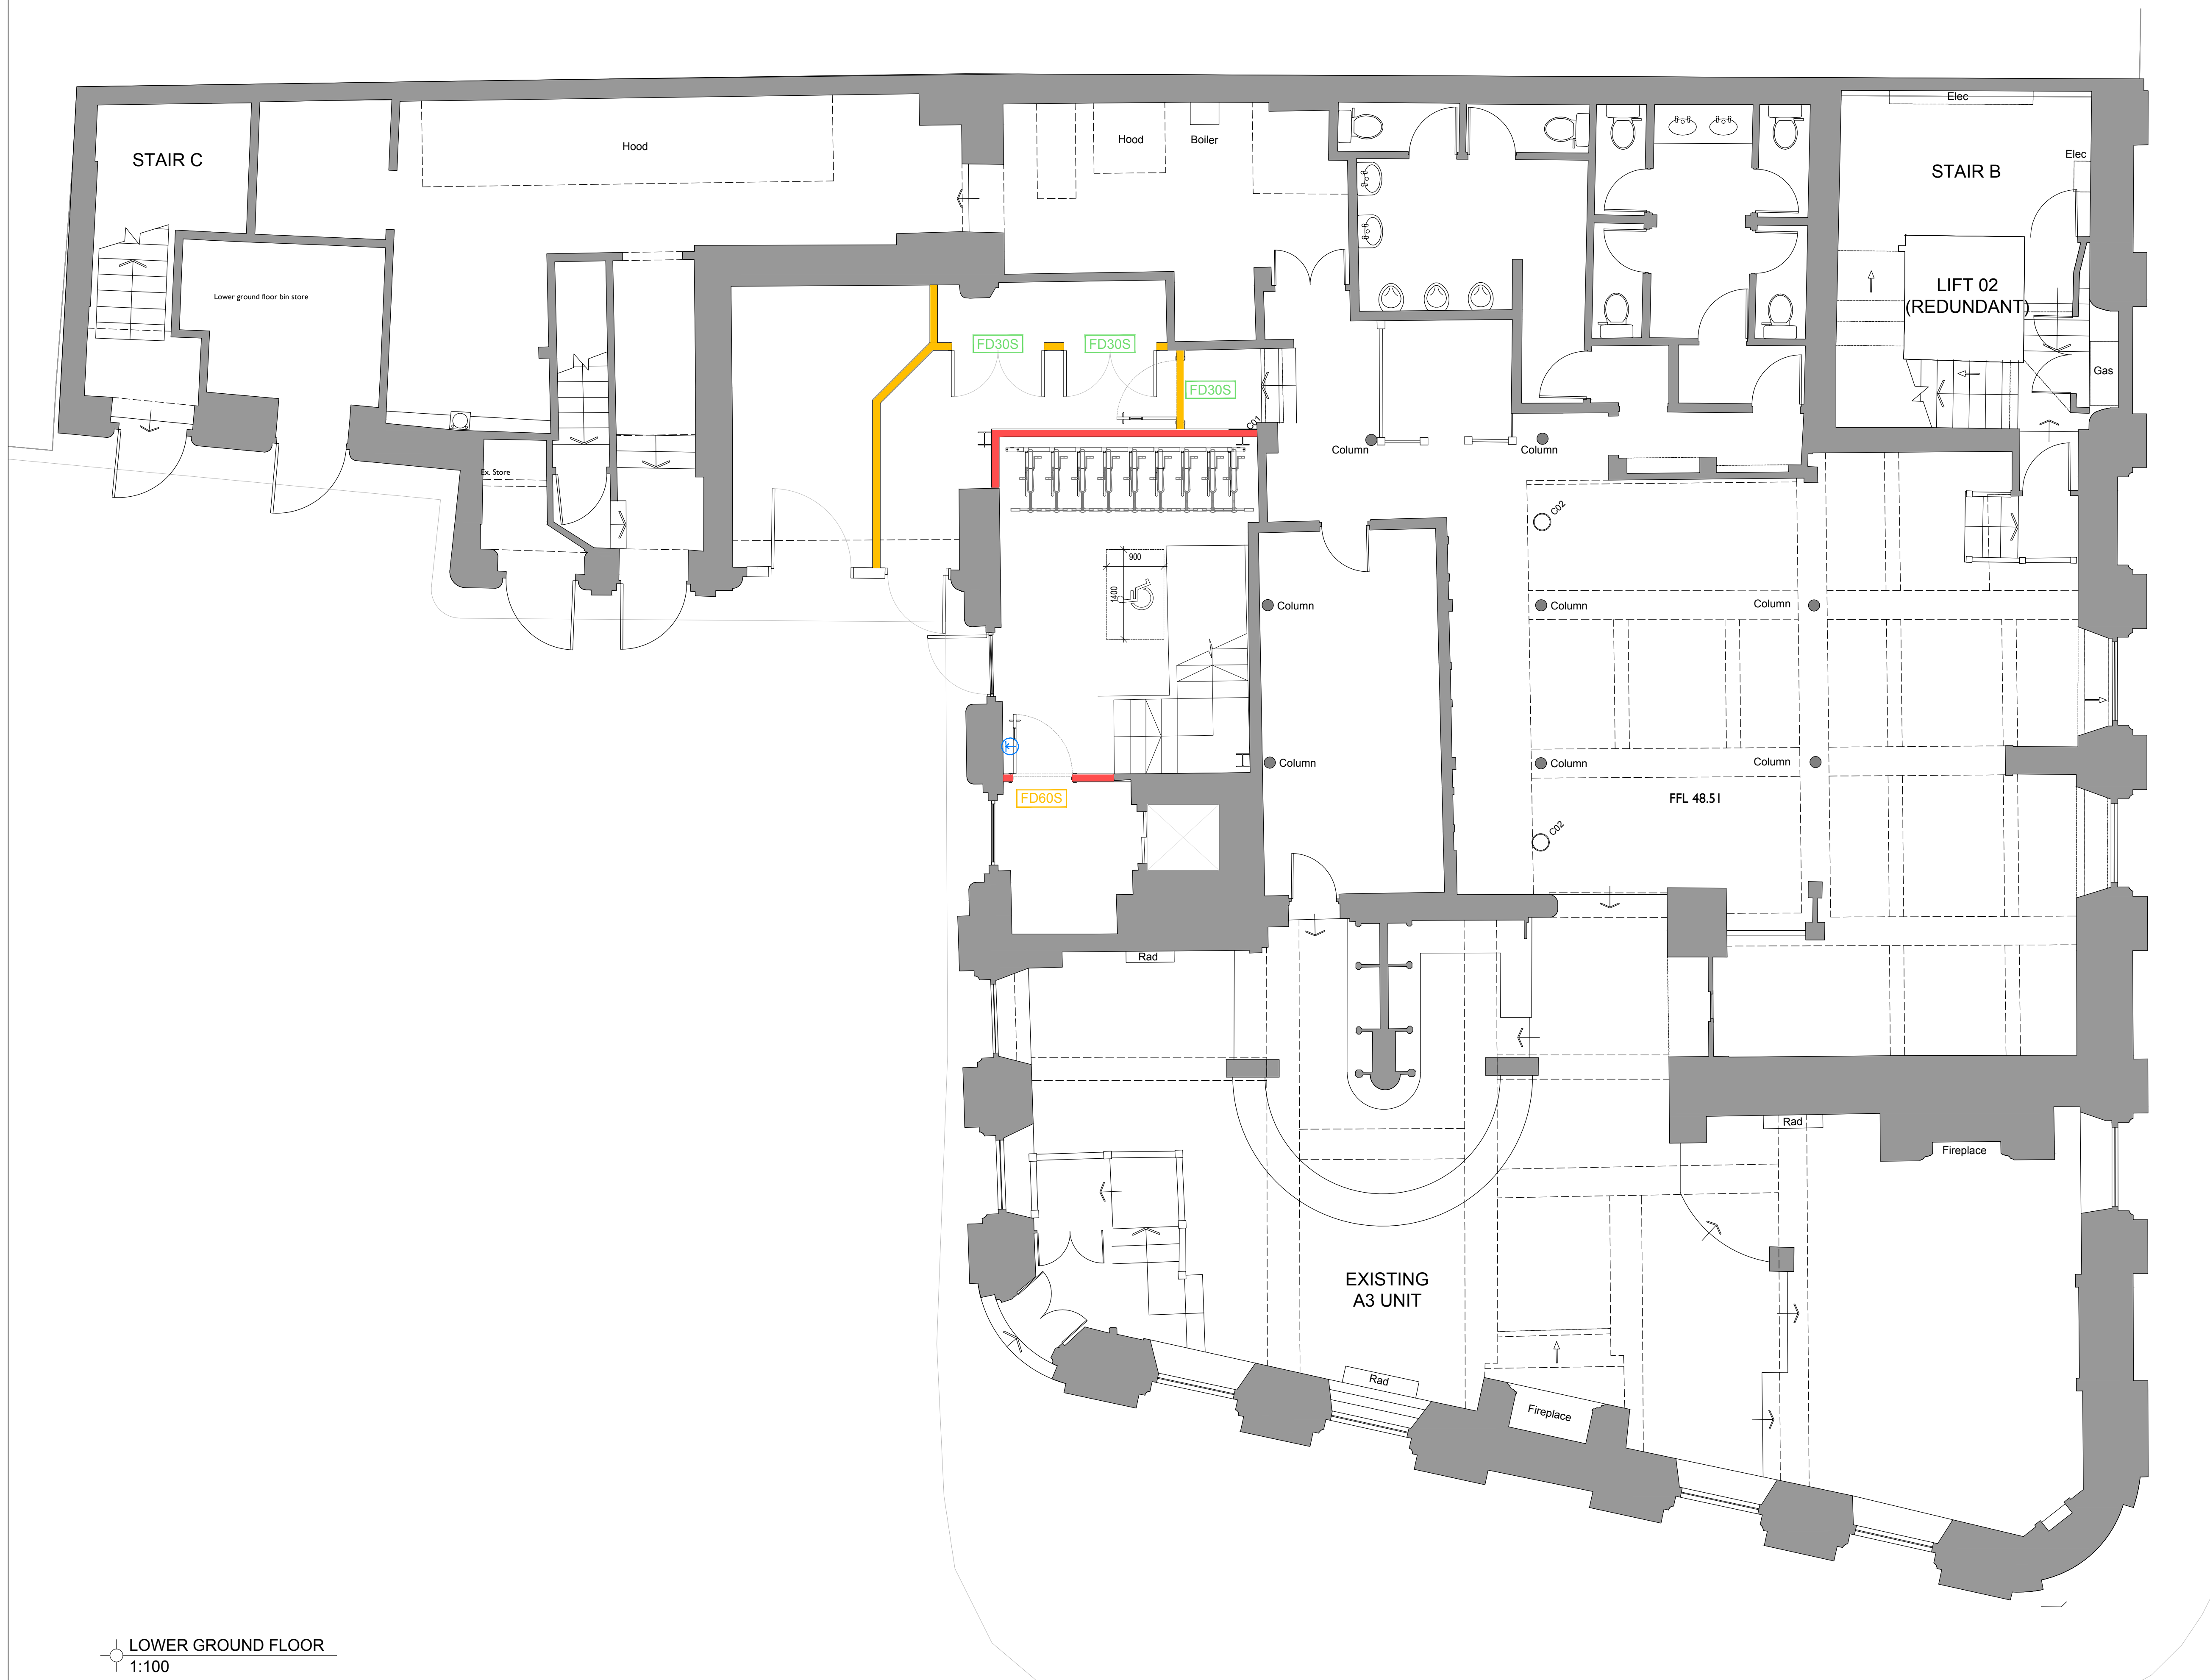

LOWER GROUND FLOOR
1:100

[illegible]

PROJECT NAME
CHAPEL WALKS. MANCHESTER

CLIENT
NORTHSPRING

DOCUMENT TITLE
Proposed Lower Ground Floor Fire Plan

DOCUMENT NUMBER
1848(29)20LG

VERSION -	SCALE 1:50 @ A1
PRODUCTION DATE 13.01.22	ORIGINATOR AD
ISSUE TYPE STAGE 3	QA CHECK QA

INCOGNITO MANCHESTER LTD

2 REGENT STREET
KNUTSFORD,
CHESHIRE,
WA16 6GR
077 202 87 505
SM@WEAREINCOGNITO.CO.UK

