



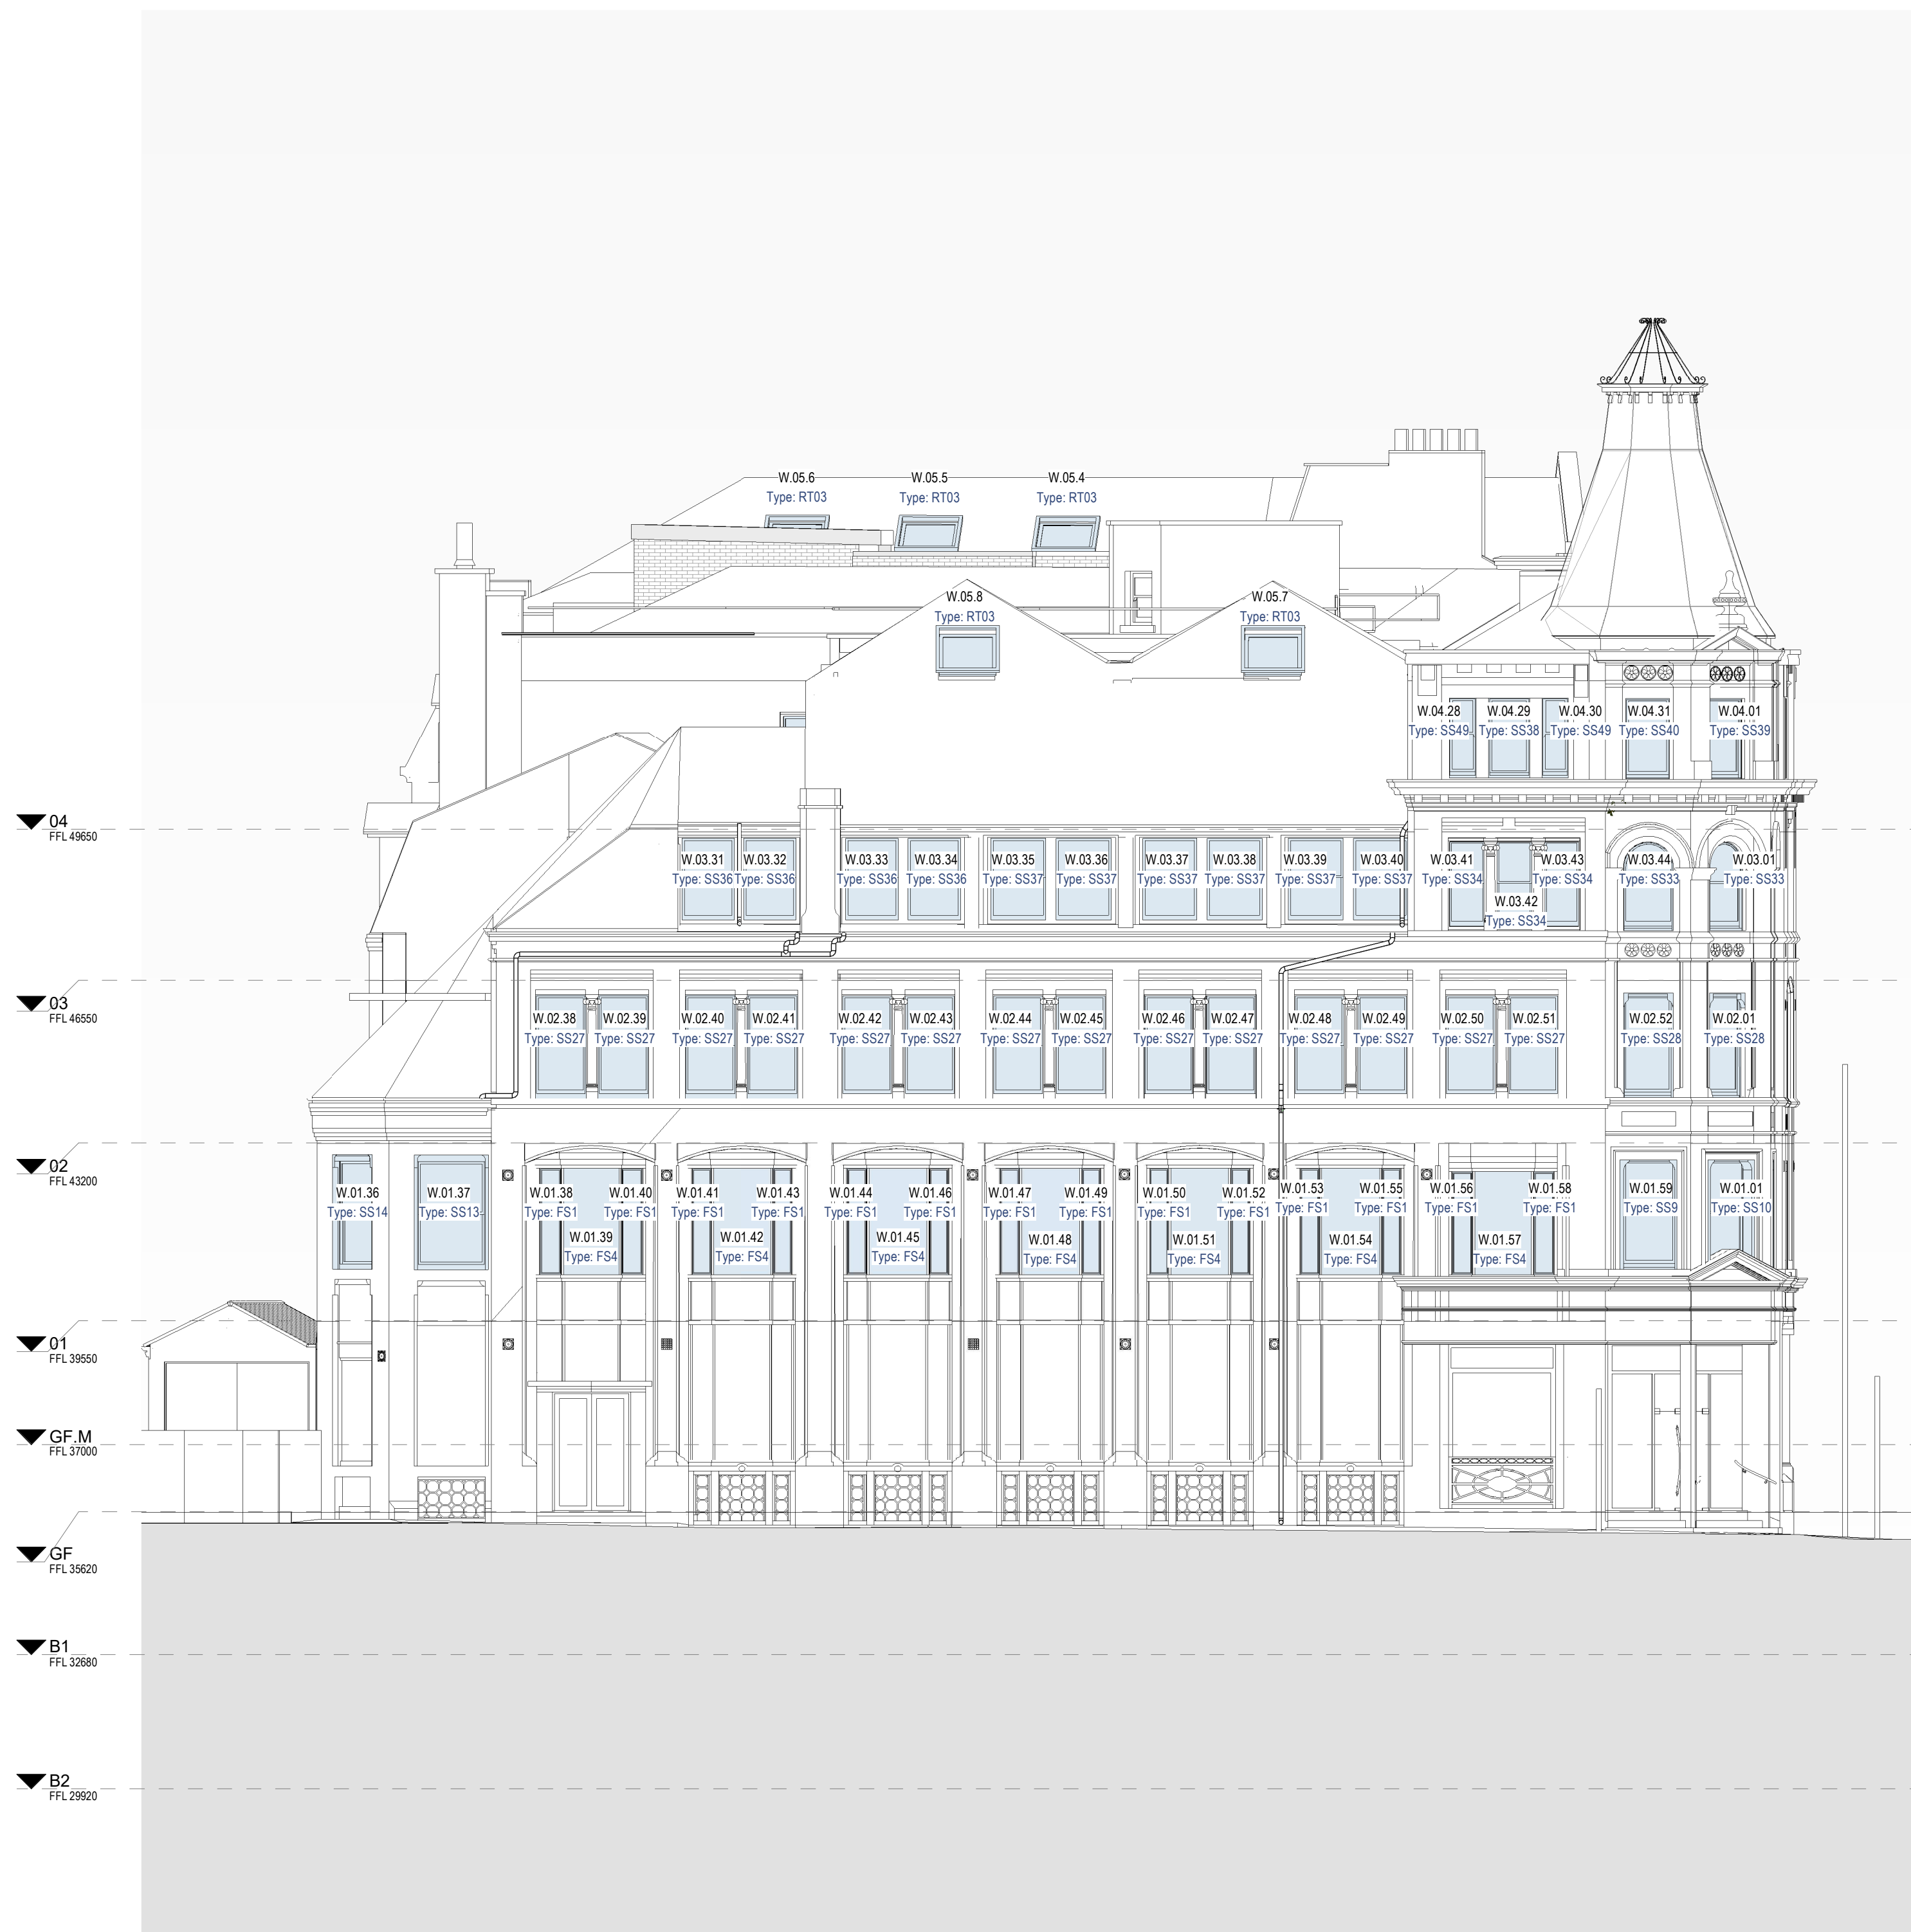

Proposed East Facing Elevation
1 : 100



2 Proposed West Facing Elevation
1:100

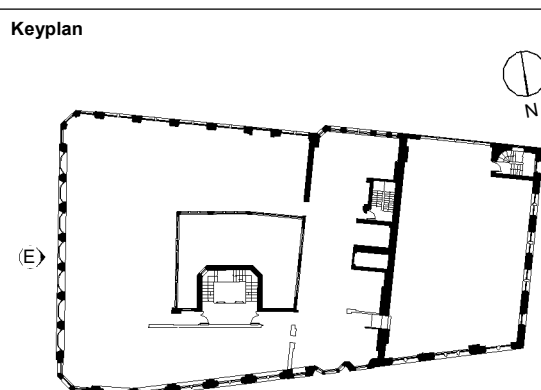

Notes:
Do not scale off this document/drawing/model for any purposes other than those required in connection with the application for planning consent for the project.
This document/drawing/model is prepared for the sole use of EPR Architects and is for the benefit of the employer's permitted licensees. No liability to any other persons is accepted by EPR Architects.
EPR Architects accepts no liability for any use of this document/drawing/model by parties other than the party for whom it was prepared or for purposes other than those for which it was prepared.
Copyright in the design contained in this document/drawing/model remains with EPR Architects.

The Stage 04 submission has not been coordinated at both basement levels due to absence of survey information - Refer to the schedule of outstanding Stage 04 items within the report.

T03	Issued For Tender	14.10.2022	AWI	CH
T02	Reissued for Tender following Cubic design changes	22.07.2022	CH	DS
P03	Issued for Information	01.07.2022	CH	JAJ
T01	Windows Issued For Tender	11.05.2022	AWI	CH
P02	Issued for Stage 3	14.02.2022	CH	JAJ
P01	Issued for information	29.10.2021	CH	JAJ
No.	Revision	Date	Initial	Chk'd

EPR Architects 30 Millbank, London SW1P 4DU +44(0)20 75327600 www.epr.co.uk									
Kings House 40-42 King St West, Manchester M3 2WY									
Proposed East & West Elevation									
Scale @A1		Status		Suitability		Revision			
1 : 100		For Tender		D2		- T03			
Project Code	Originator	Zone	Level	Type	Rate	Class	Number		
11176	EPR	00	-XX	DR	A	-04	0142		