


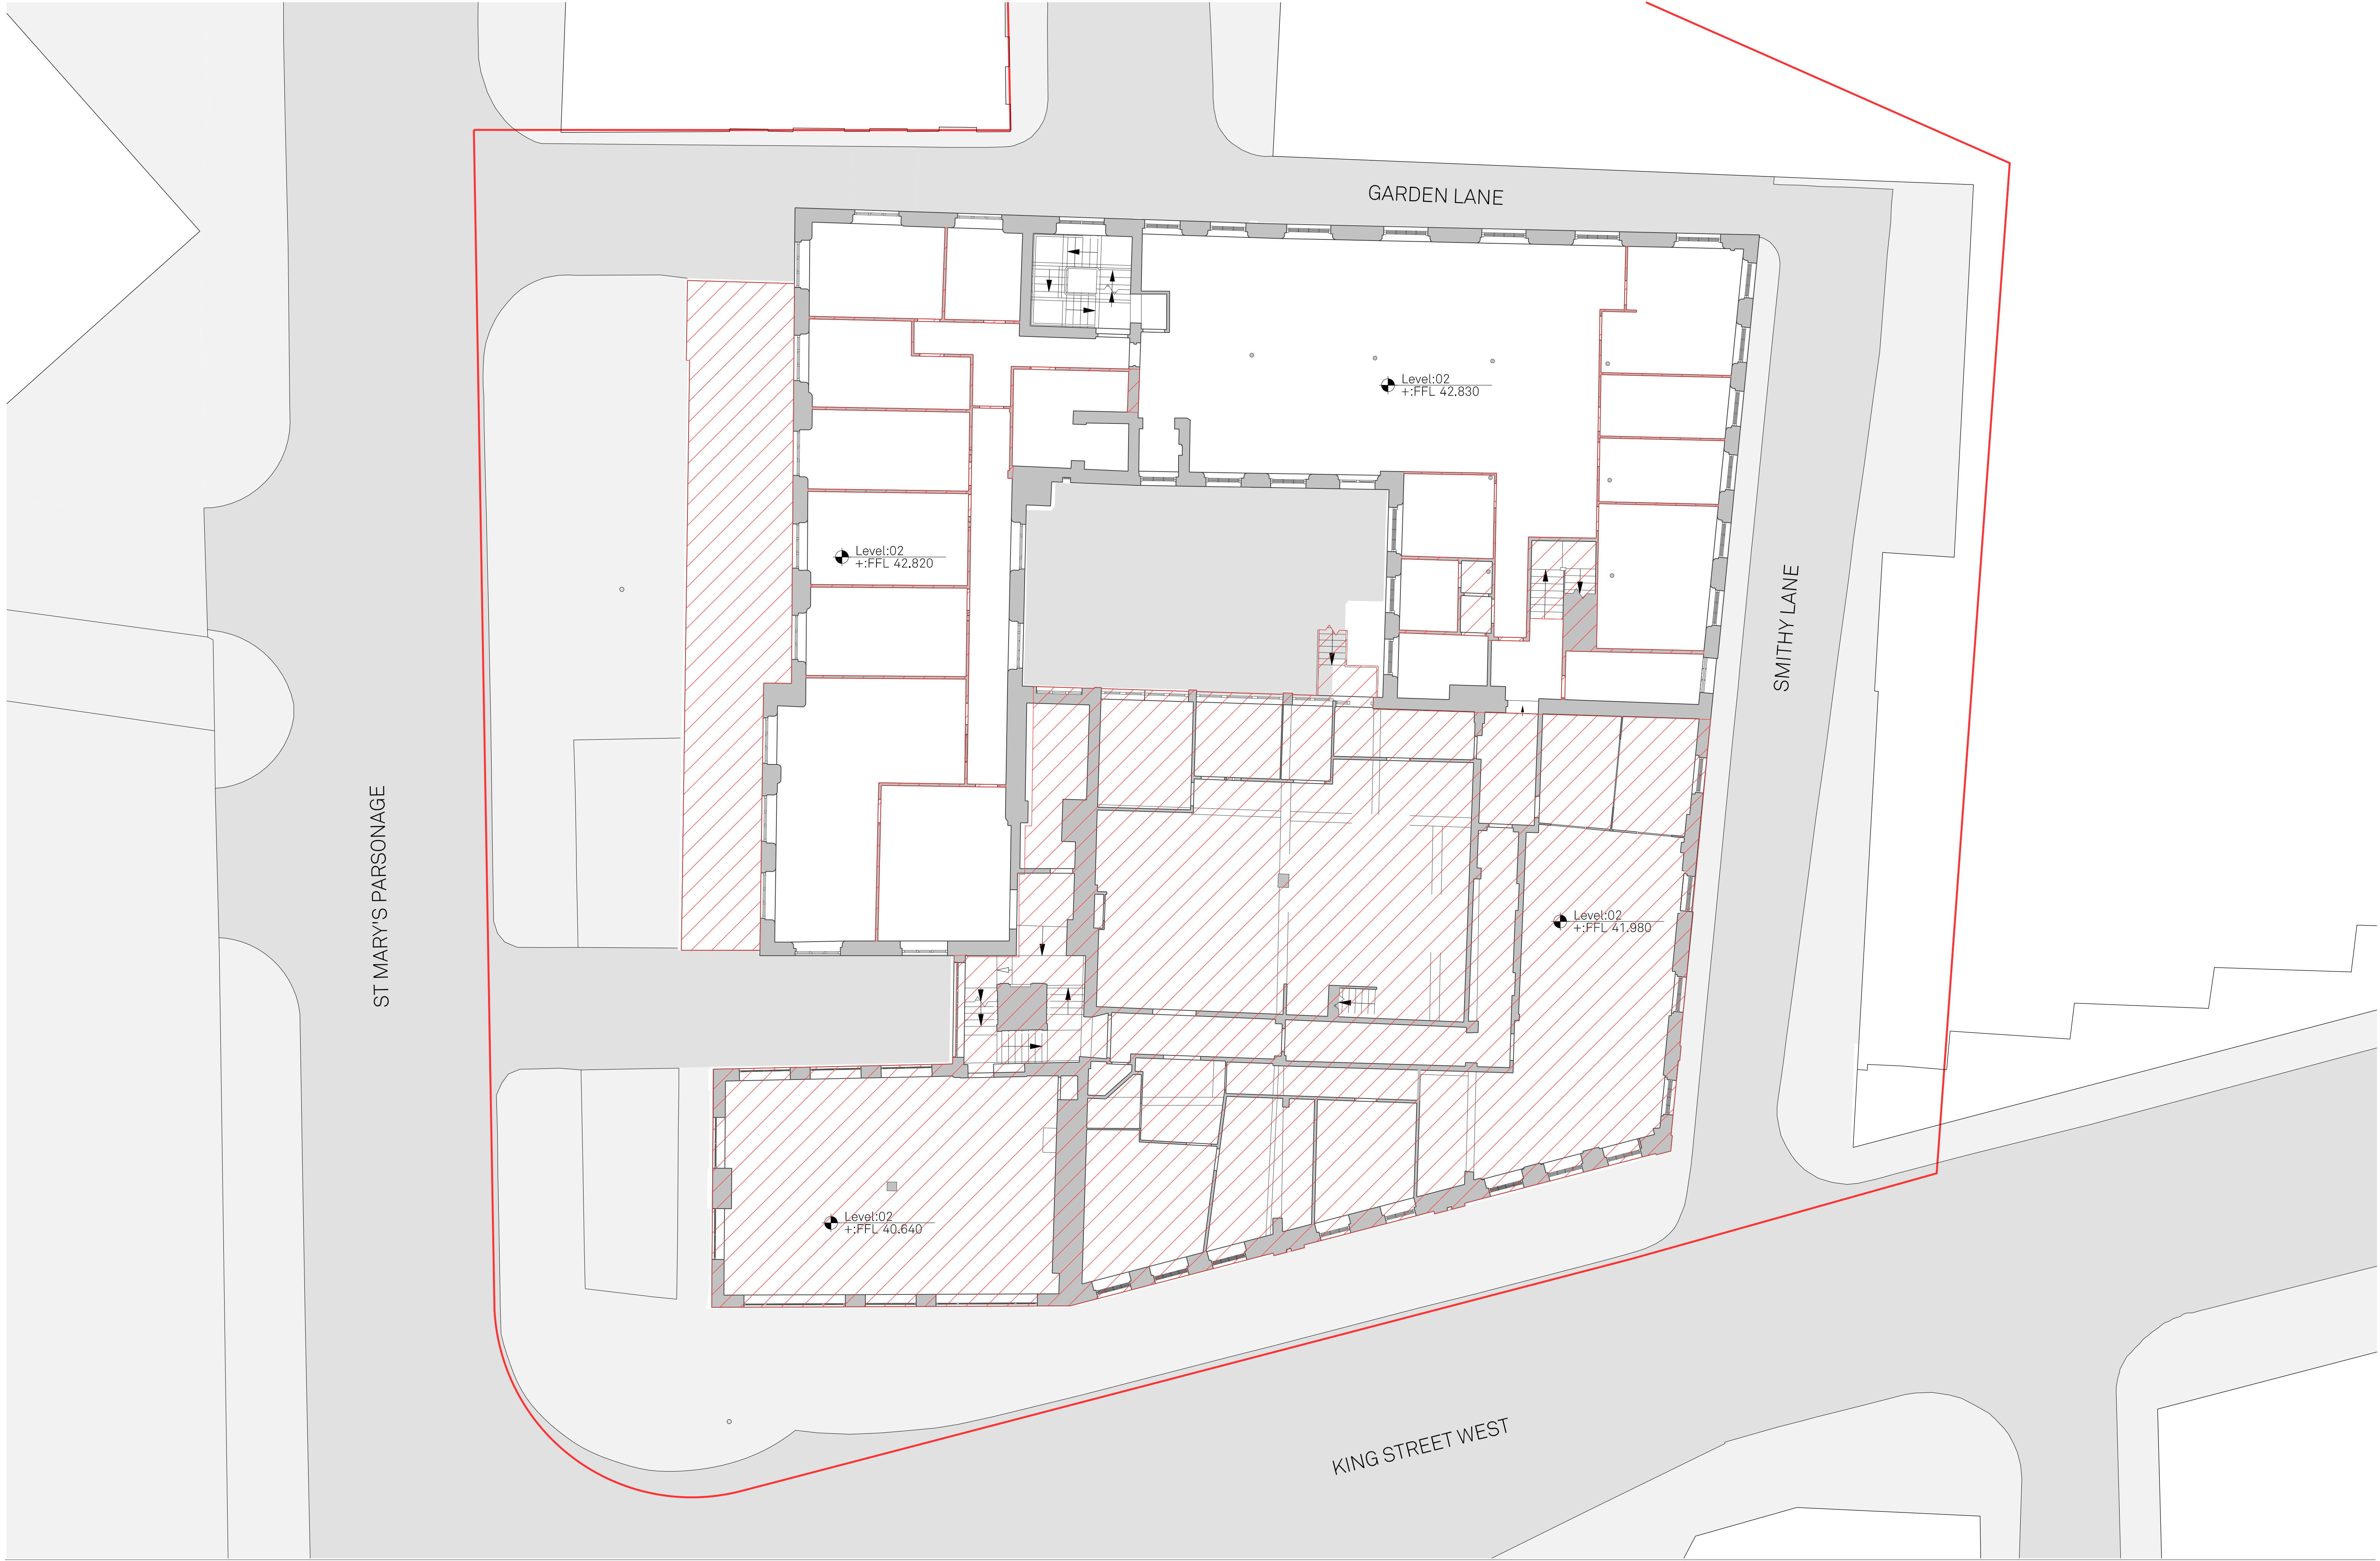

Notes:

- Site Boundary
- Demolition Scope

Project Name:		Title:		Scale:	
27-31 King St		Proposed Level 02		1:100 @ A1	
West & The		Demolition Plan			
Carriage Works					
Drawn:	Checked:	Status:	Project:	Drawing No:	Rev:
RW	JC	Planning	107	B1_02_1102	-
Details:					

Jon Matthews Architects

Union, 2-10 Albert Square, Manchester, M2 6LW 0161 974 3690

Copyright of this drawing is vested in Jon Matthews Architects and must not be copied or reproduced without written consent. Figured dimensions only are to be taken from this drawing. Do not scale from this drawing. For full company disclosure please visit www.jonmatthewsarchitects.com