
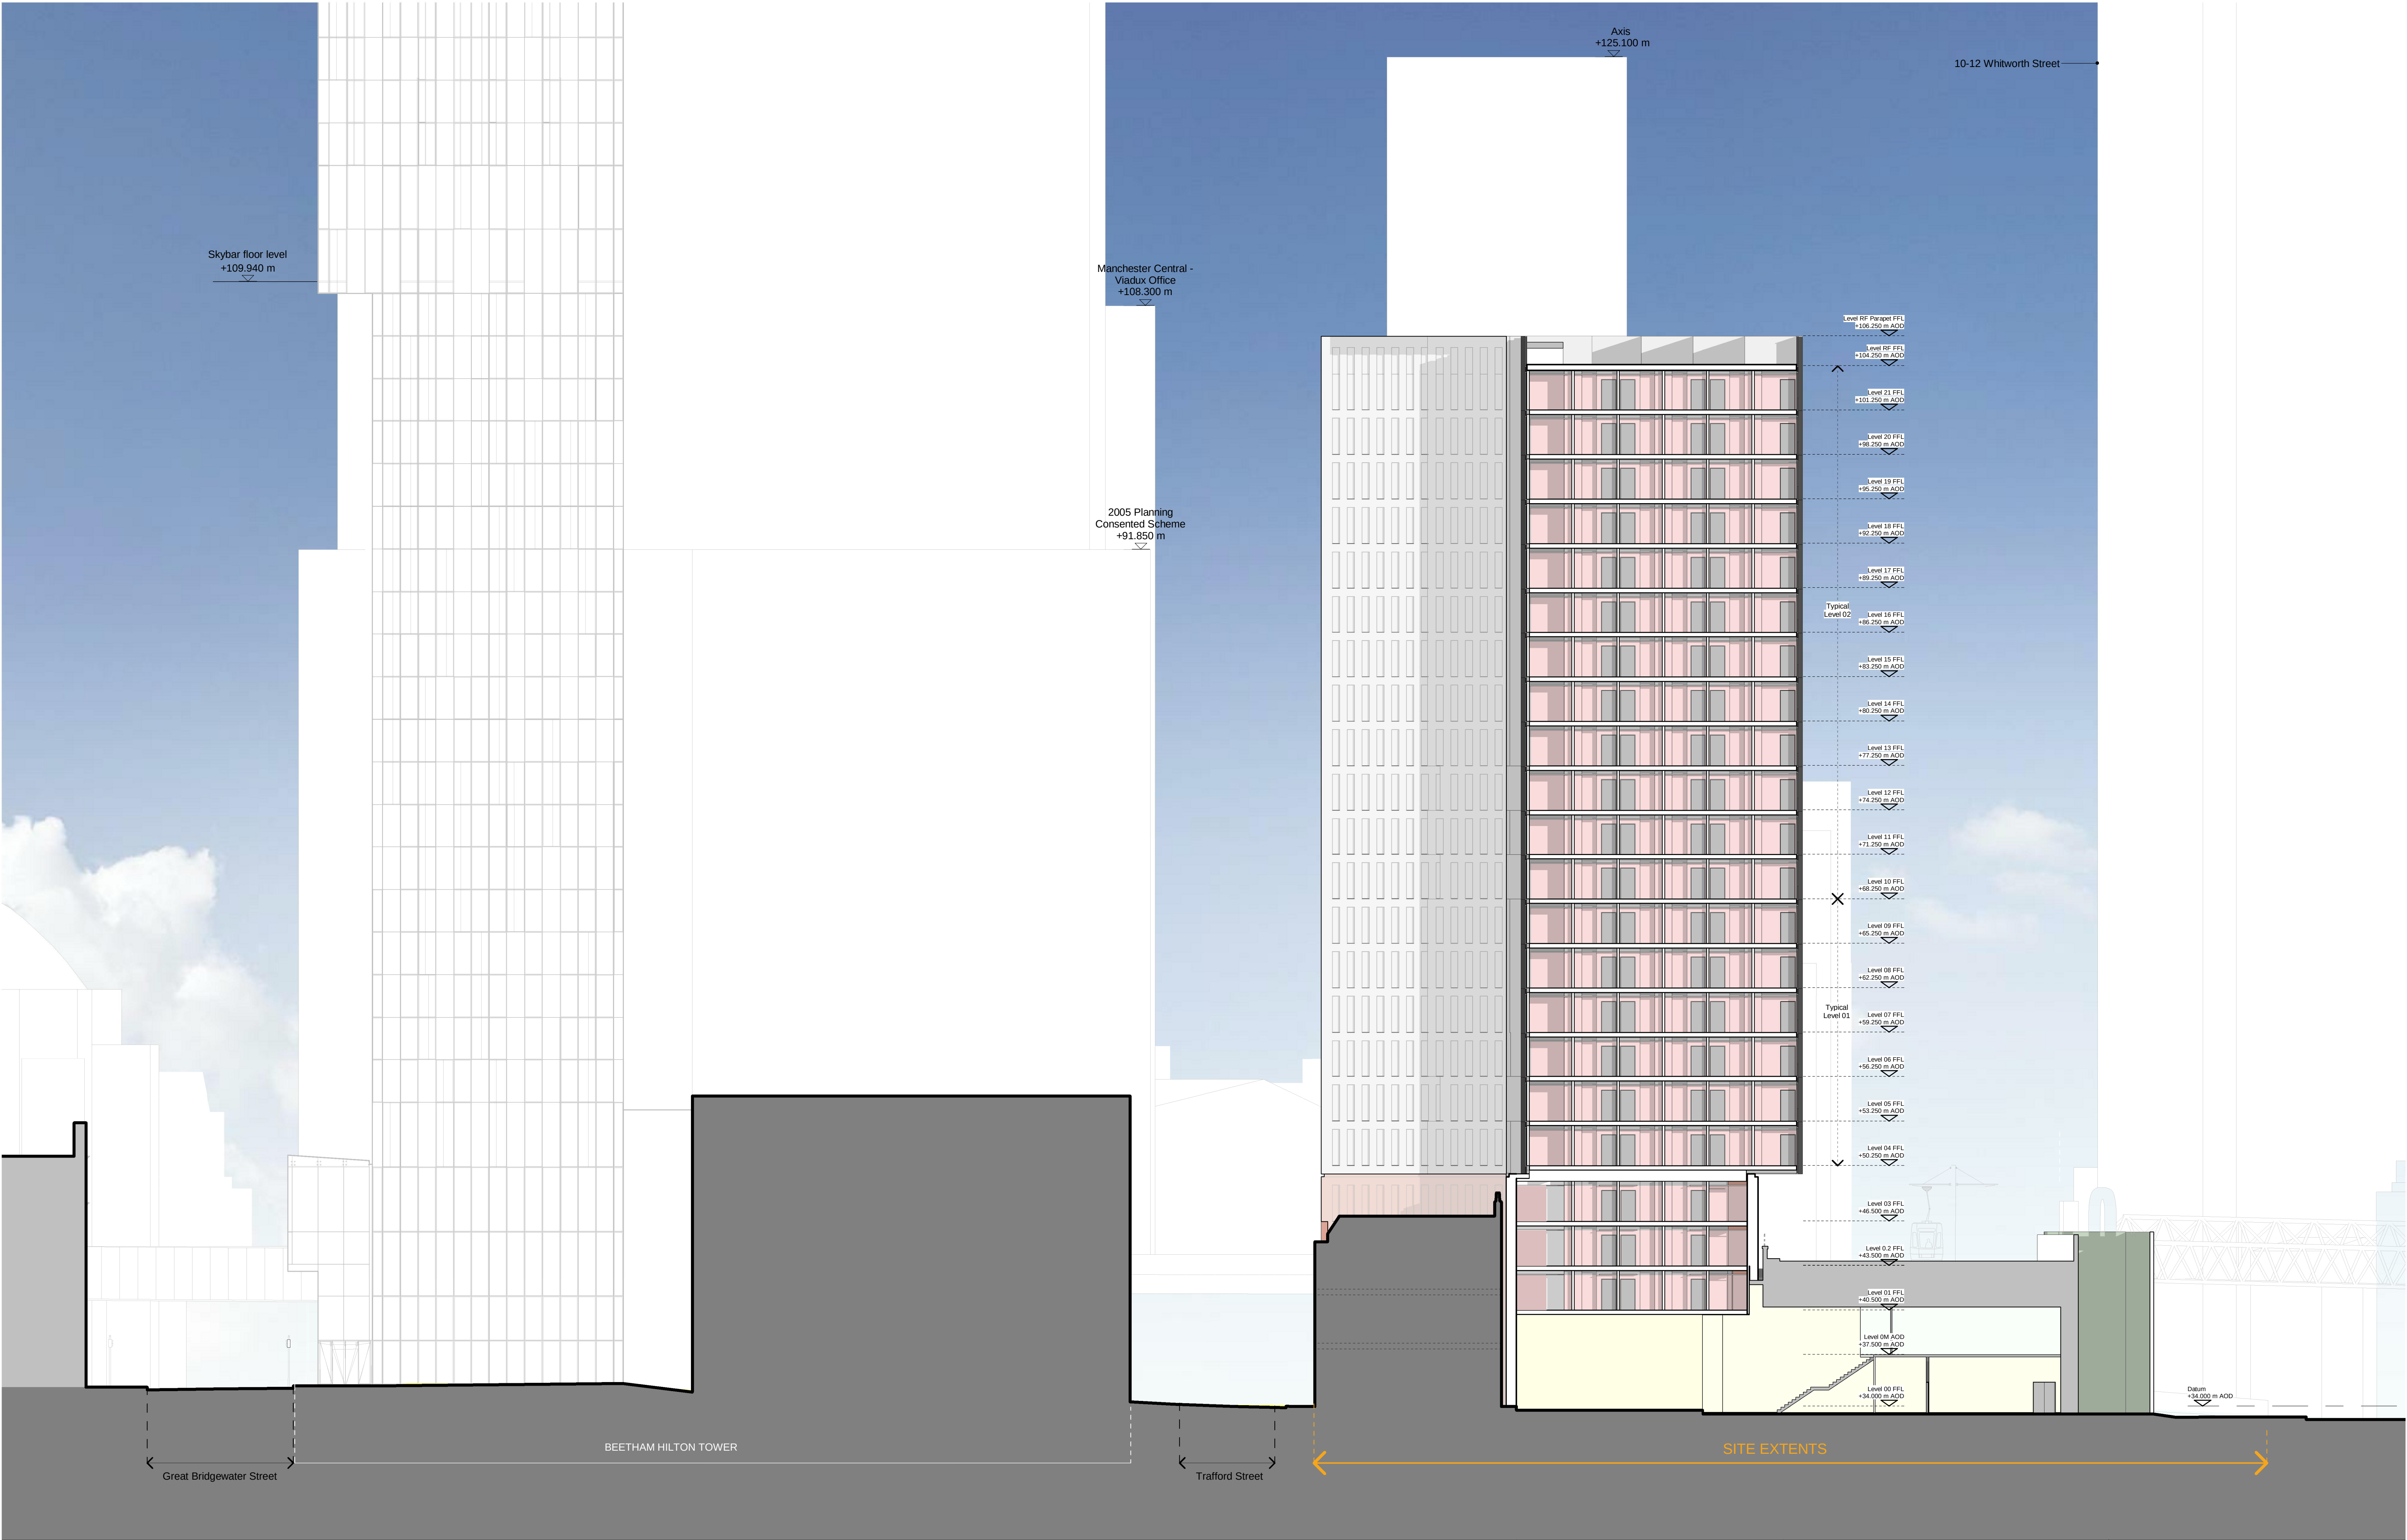


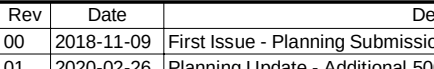

This drawing is copyright Do not scale off dimensions. All dimensions to be checked on site by contractor. Contractor to report any dimensional discrepancies, errors or omissions prior to commencing on site.		Trafford Street Deansgate Century Street  <table><thead><tr><th>Rev</th><th>Date</th><th>Description</th></tr></thead><tbody><tr><td>00</td><td>2018-11-09</td><td>First Issue - Planning Submission</td></tr><tr><td>01</td><td>2020-02-26</td><td>Planning Update - Additional 500mm height</td></tr><tr><td>02</td><td>2022-08-23</td><td>Updated Planning Submission</td></tr><tr><td> </td><td> </td><td> </td></tr><tr><td> </td><td> </td><td> </td></tr><tr><td> </td><td> </td><td> </td></tr><tr><td> </td><td> </td><td> </td></tr><tr><td> </td><td> </td><td> </td></tr><tr><td> </td><td> </td><td> </td></tr><tr><td> </td><td> </td><td> </td></tr></tbody></table>		Rev	Date	Description	00	2018-11-09	First Issue - Planning Submission	01	2020-02-26	Planning Update - Additional 500mm height	02	2022-08-23	Updated Planning Submission																						 Project Title 325 Deansgate Staycity Aparthotel Manchester Status Planning Issue		Drawing Title General Arrangement Section BB Job No 10185 Scale 1:400 @ A3 1 : 200@ A1 Option BSI Drawing Code 10185-SHP-Z1-BB-SE-A-B5D8-G200-0001 Revision 02		Manchester +44 (0)161 835 2345 London +44 (0)20 7549 4000	
Rev	Date	Description	
00	2018-11-09	First Issue - Planning Submission	
01	2020-02-26	Planning Update - Additional 500mm height	
02	2022-08-23	Updated Planning Submission	