


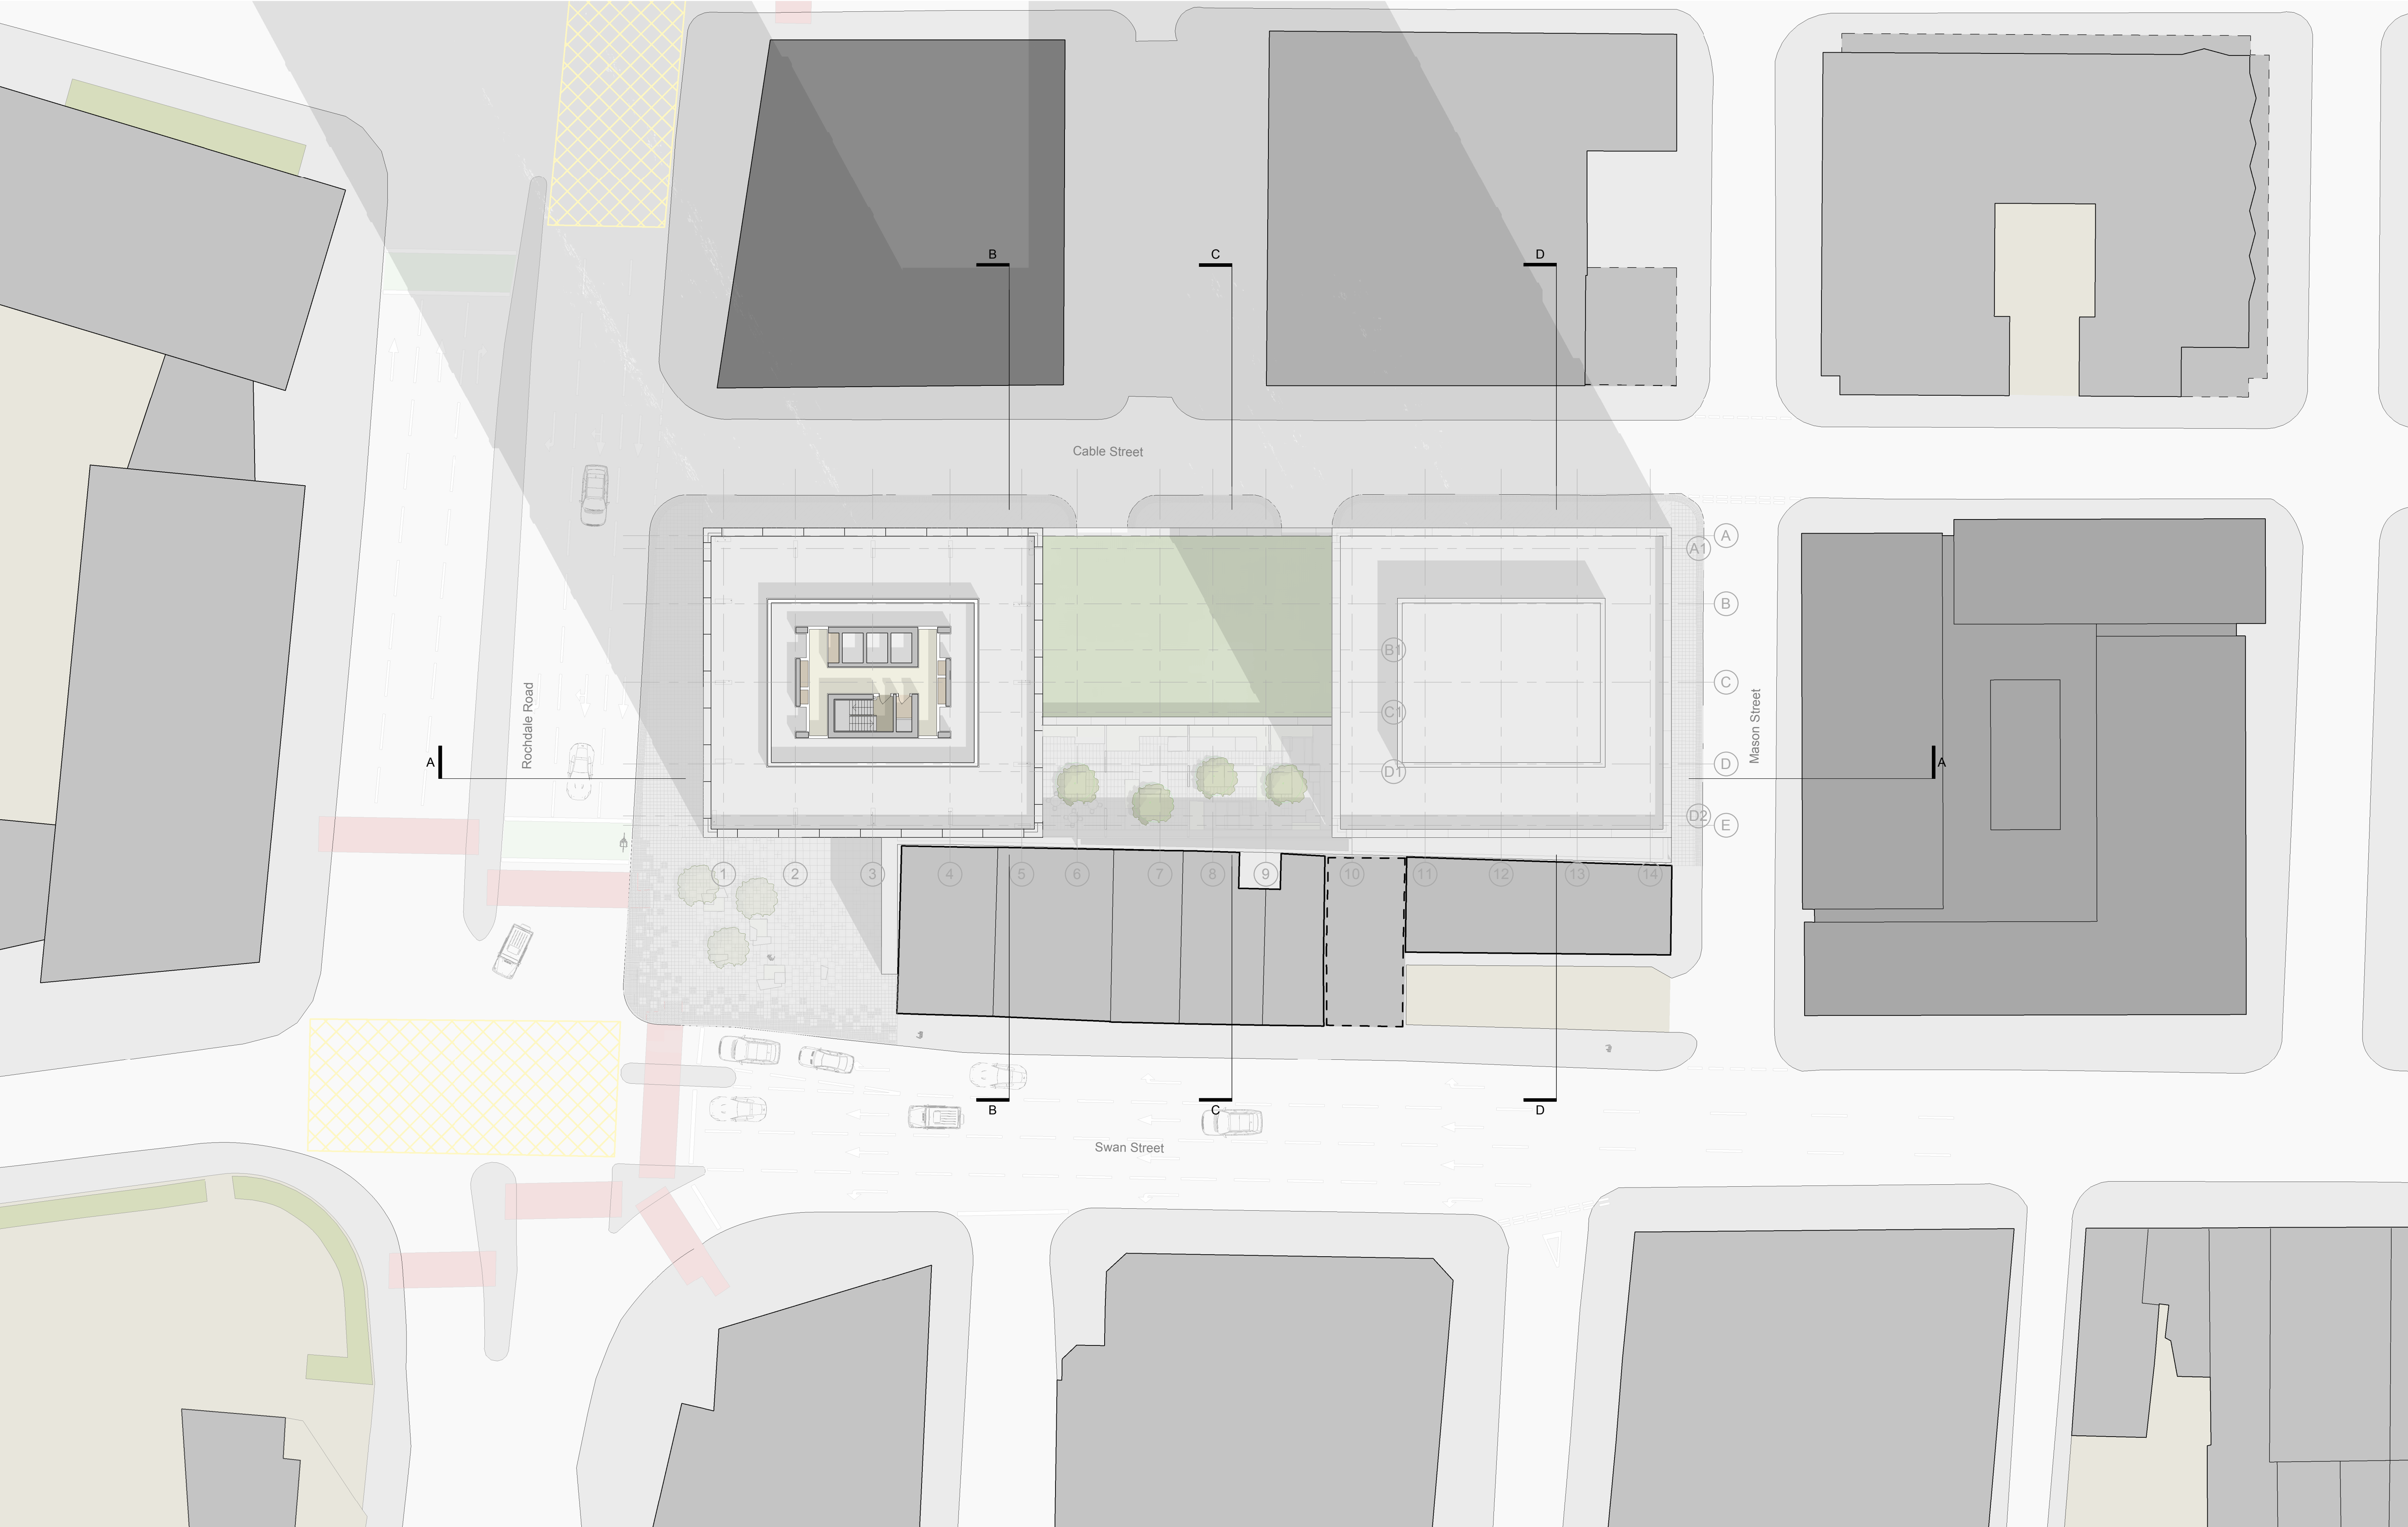

This drawing is copyright.
Do not scale off dimensions.

All dimensions to be checked on site by contractor.

Contractor to report any dimensional discrepancies, errors or omissions prior to commencing on site.

Scale Bar 1:250 @ A1

NORTH

Rev	Date	Description
00	2018-07-06	Issued for Planning

Project Title
Swan House
2 Rochdale Road
Manchester

Status
Planning Issue

Drawing Title General Arrangement Plan Roof Level	
Job No 10133	Scale 1 : 250 @ A1
Date Jun 2018	Revision 00

simpsonhaugh

Manchester
+44 (0)161 835 2345

London
+44 (0)20 7549 4000