


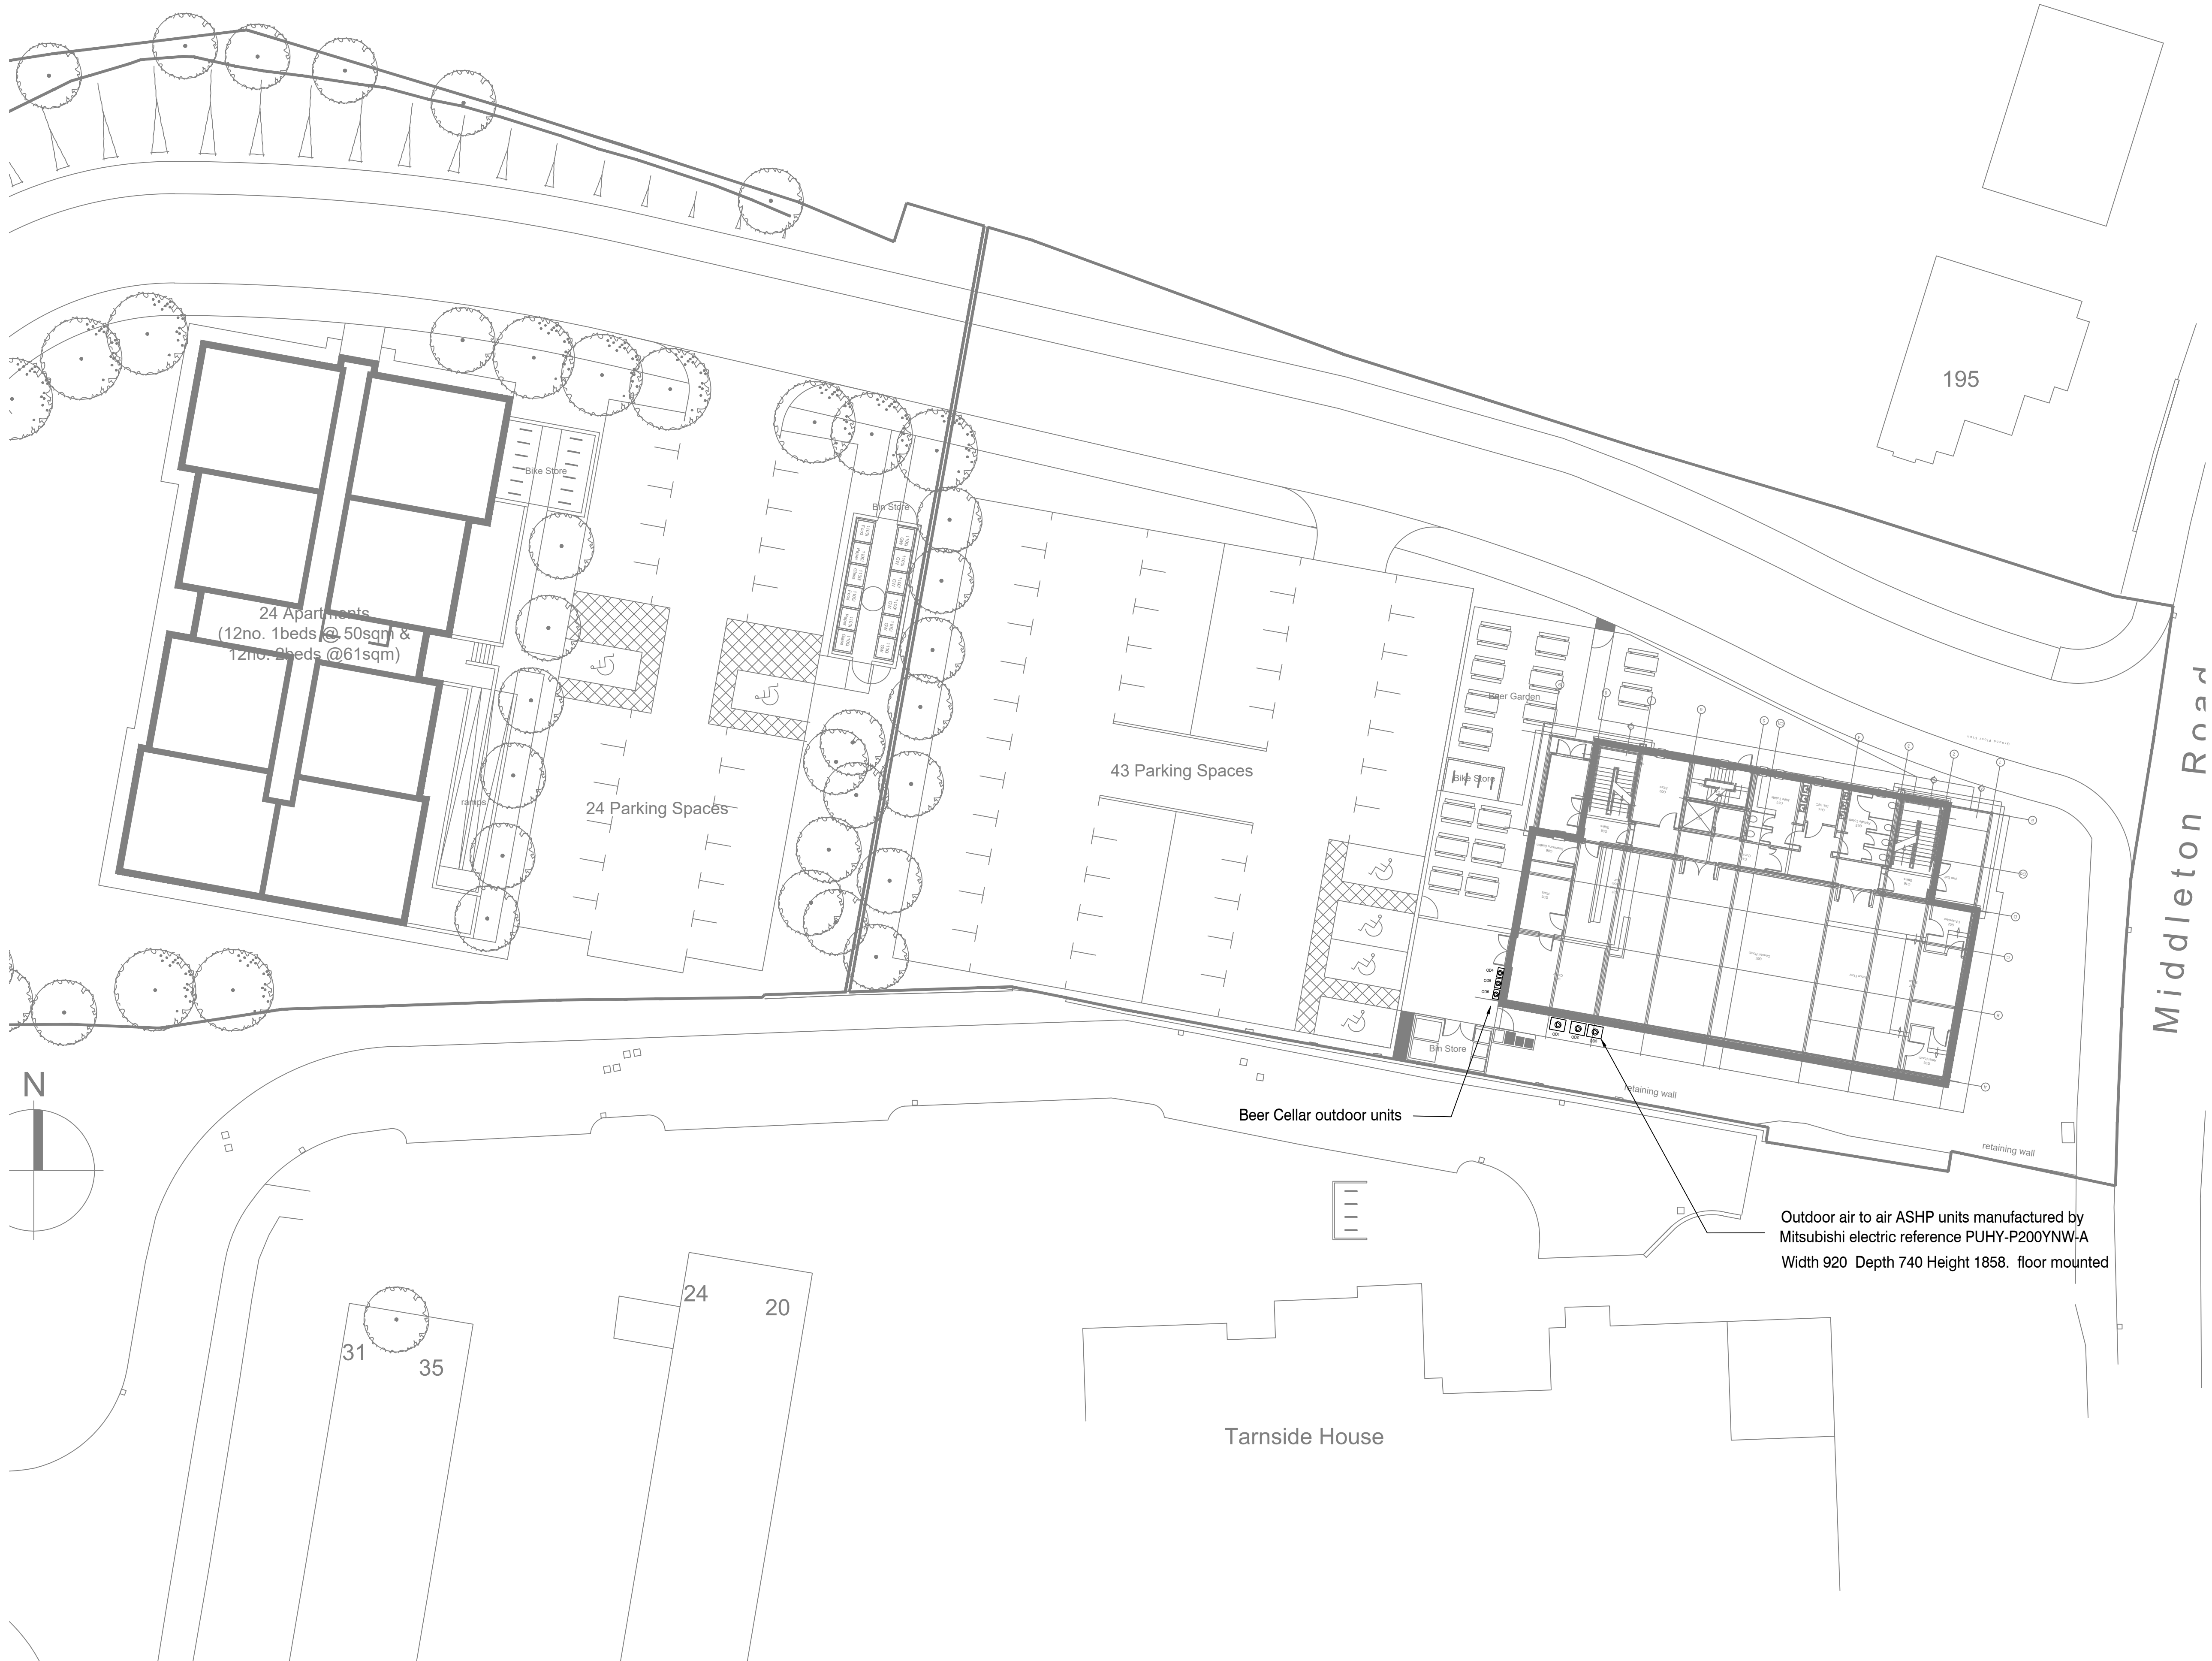

© This Drawing and its contents are strictly the copyright of GLD

GENERAL NOTES

1. Drawings are to be read in conjunction with all relevant specifications, engineers, architects & services drawings, including approved builders work drawings. Contractor to notify engineer of discrepancies between structural drawings & specifications or other drawings.
2. All dimensions are in millimeters unless noted otherwise.
3. Do not scale from the drawings or the computer digital data, only figured dimensions are to be used.
4. This is a design drawing & shall not be used for construction purposes.

LEGEND

P1	03.12.2020	Preliminary Issue	VG	LD
Rev:	Date:	Amendment:	Drawn:	Check:
Drwn:	VG	Date: 03.12.2020	Scale: 1:150 @ A1	
Chkd:	LD	Date: 03.12.2020		

Client:



Project Title:
Whitehouse Club

Drawing Title:
New Club & Car Park
External Ancillary Plant

Status:
Preliminary



Domnhouse, Astley Hall Drive
Astley, Manchester, M29 7TX
W: www.gldtechnicalconsulting.co.uk
T: 01942889535 / 01616417097

Drawing No:
J115-GLD-00-DR-ES-8000-003

Rev:
C1