



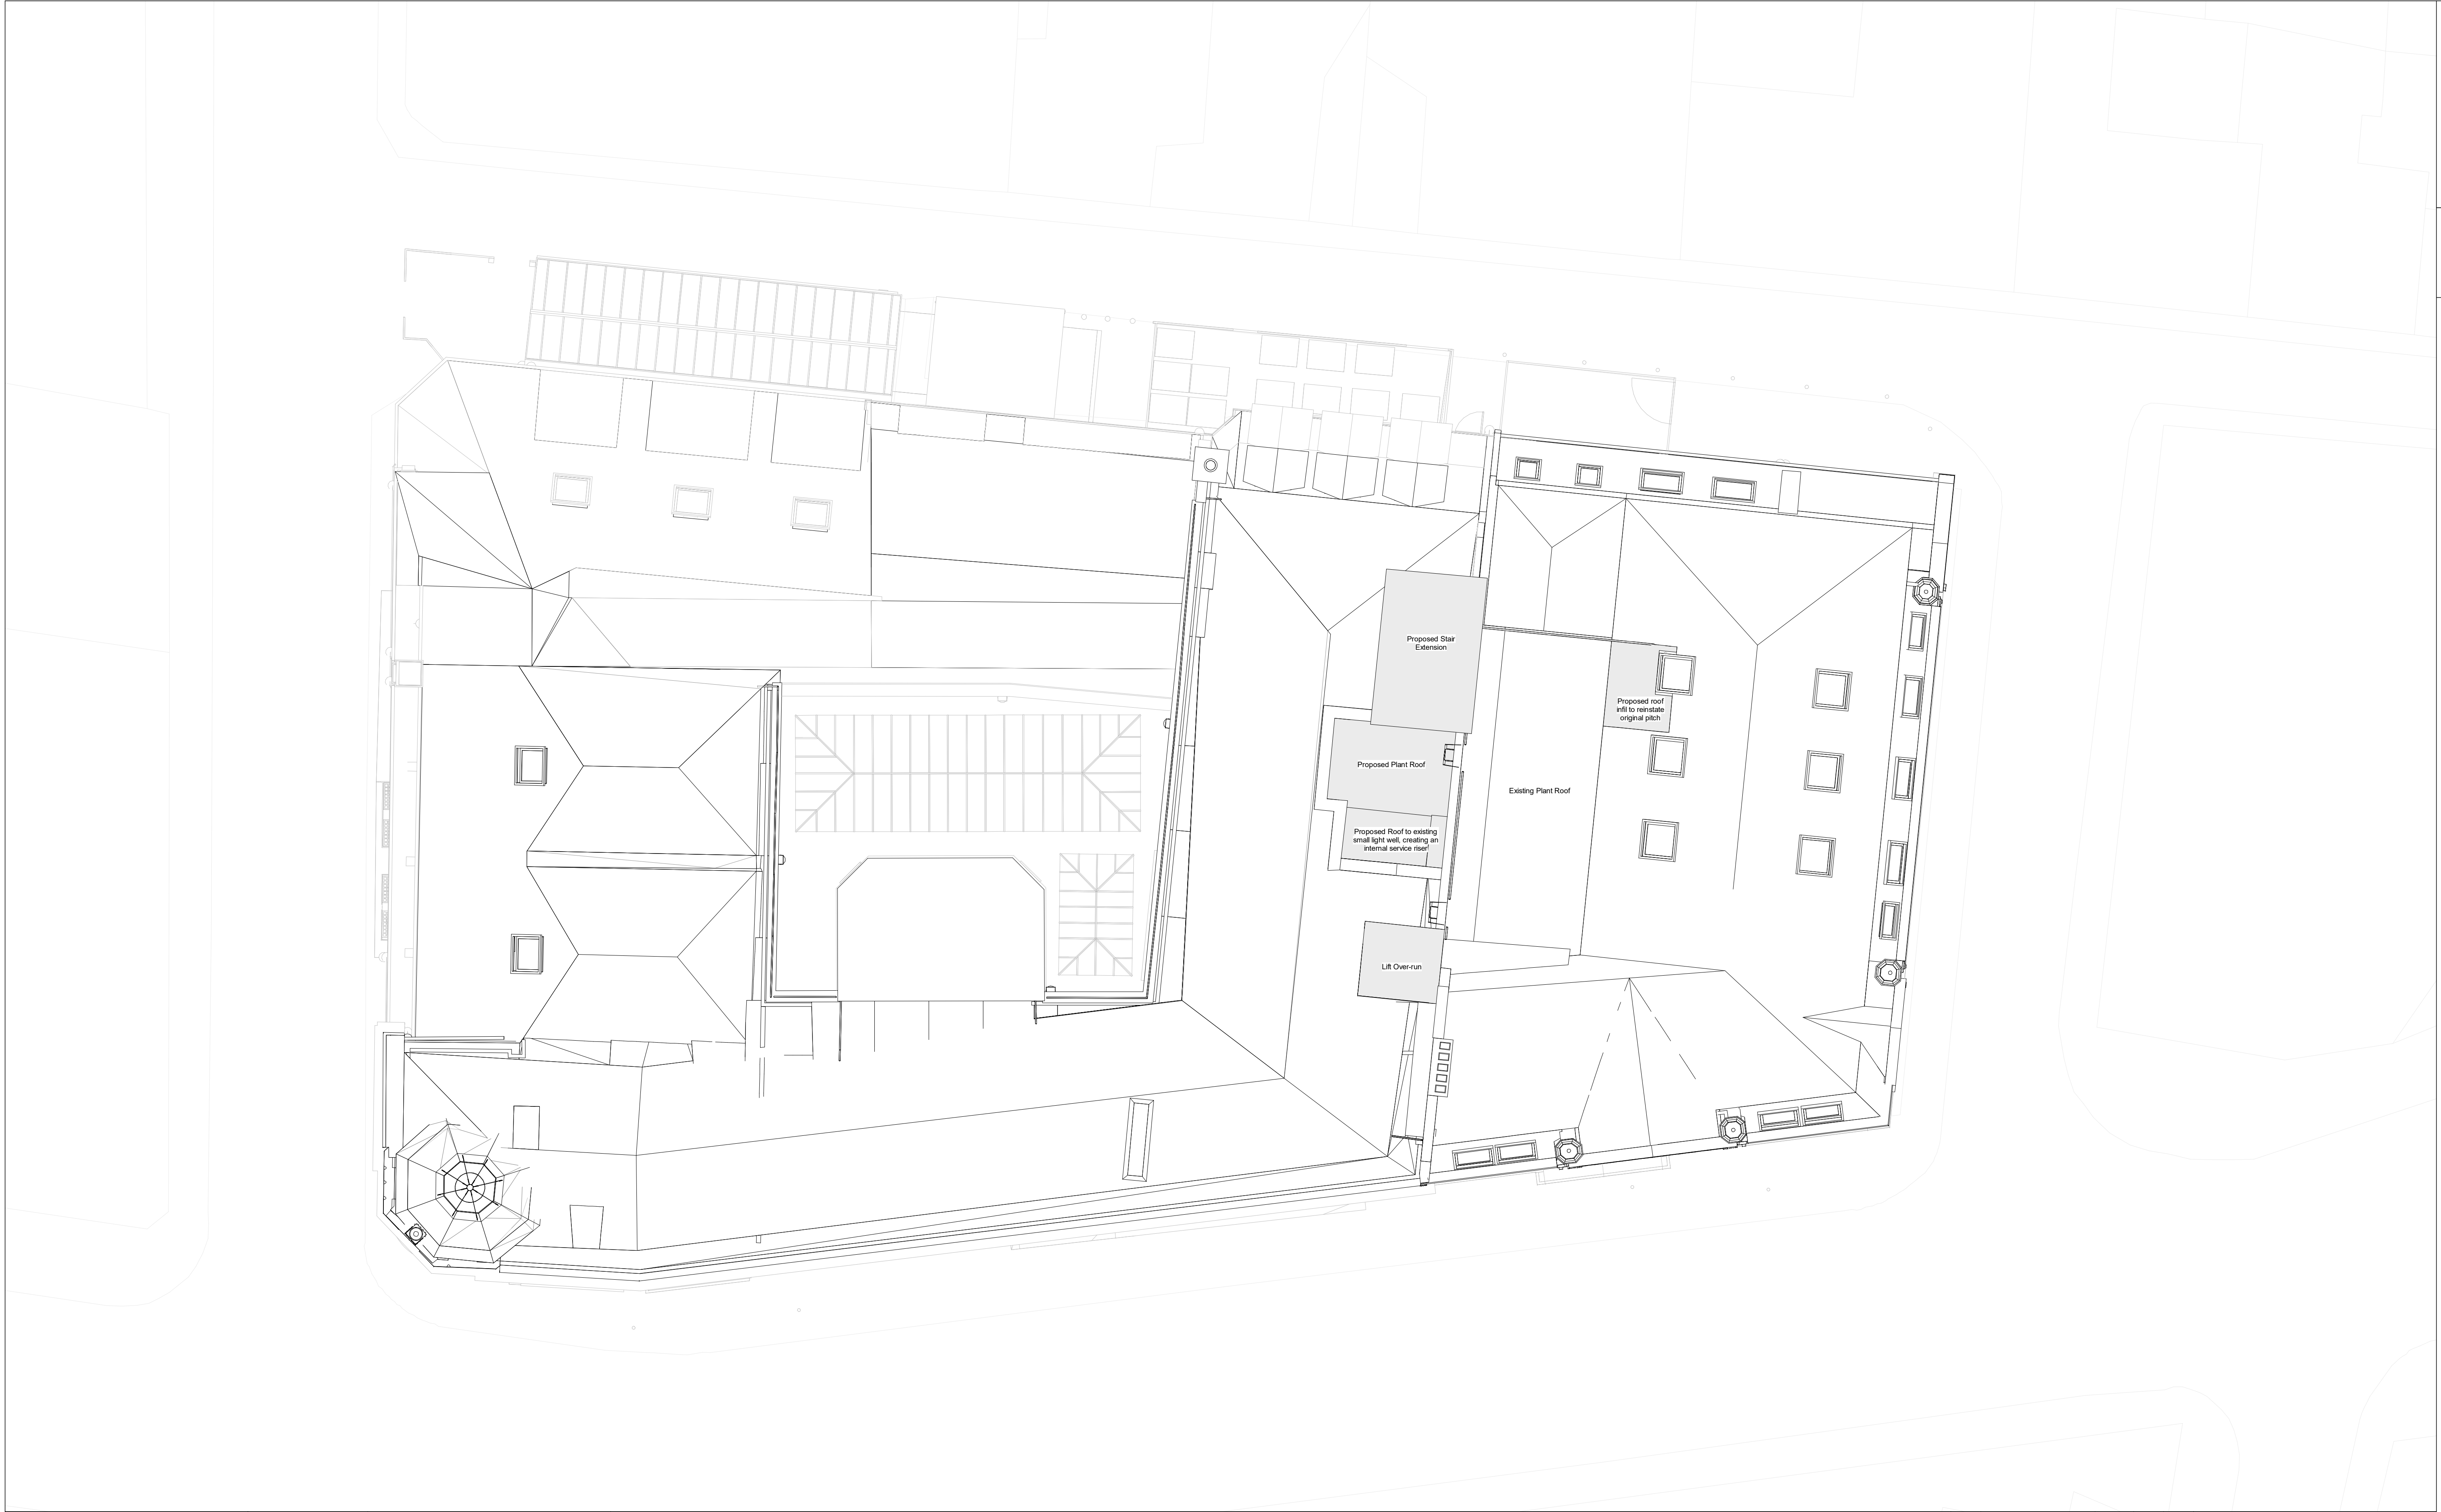

Keyplan

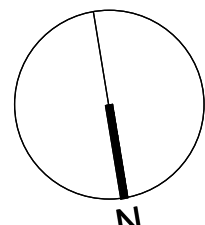

Notes:
Do not scale off this document/drawing/model for any purposes other than those required in connection with the application for planning consent for the project.

This document/drawing/model is prepared for the sole use of EPR Architects' employer and the benefit of the employer's permitted licensees. No liability to any other persons is accepted by EPR Architects.

EPR Architects accepts no liability for any use of this document/drawing/model by parties other than the party for whom it was prepared or for purposes other than those for which it was prepared.

Copyright in the design contained in this document/drawing/model remains vested in EPR Architects.

Full Stage 4 submission pending building strip out and coordination - refer to schedule of outstanding Stage 03 items within the Stage 3 report.

Existing

Proposed

10 0 1 2 3 4 5

SCALE 1:100

m

P03 Released for Planning

P02 Issued for Planning

P01 Issued for Pre-App

No.

Revision

04.08.2022

18.03.2022

07.01.2022

CH

CH

CH

JAJ

JAJ

JAJ

Scale @A1

Status

Suitability

Revision

1 : 100

Planning

S2

- P03

Project Code

Originator

Zone

Level

Type

Rate

Class

Number

11176 - EPR - 00 - XX - TP - A - 02-2146