



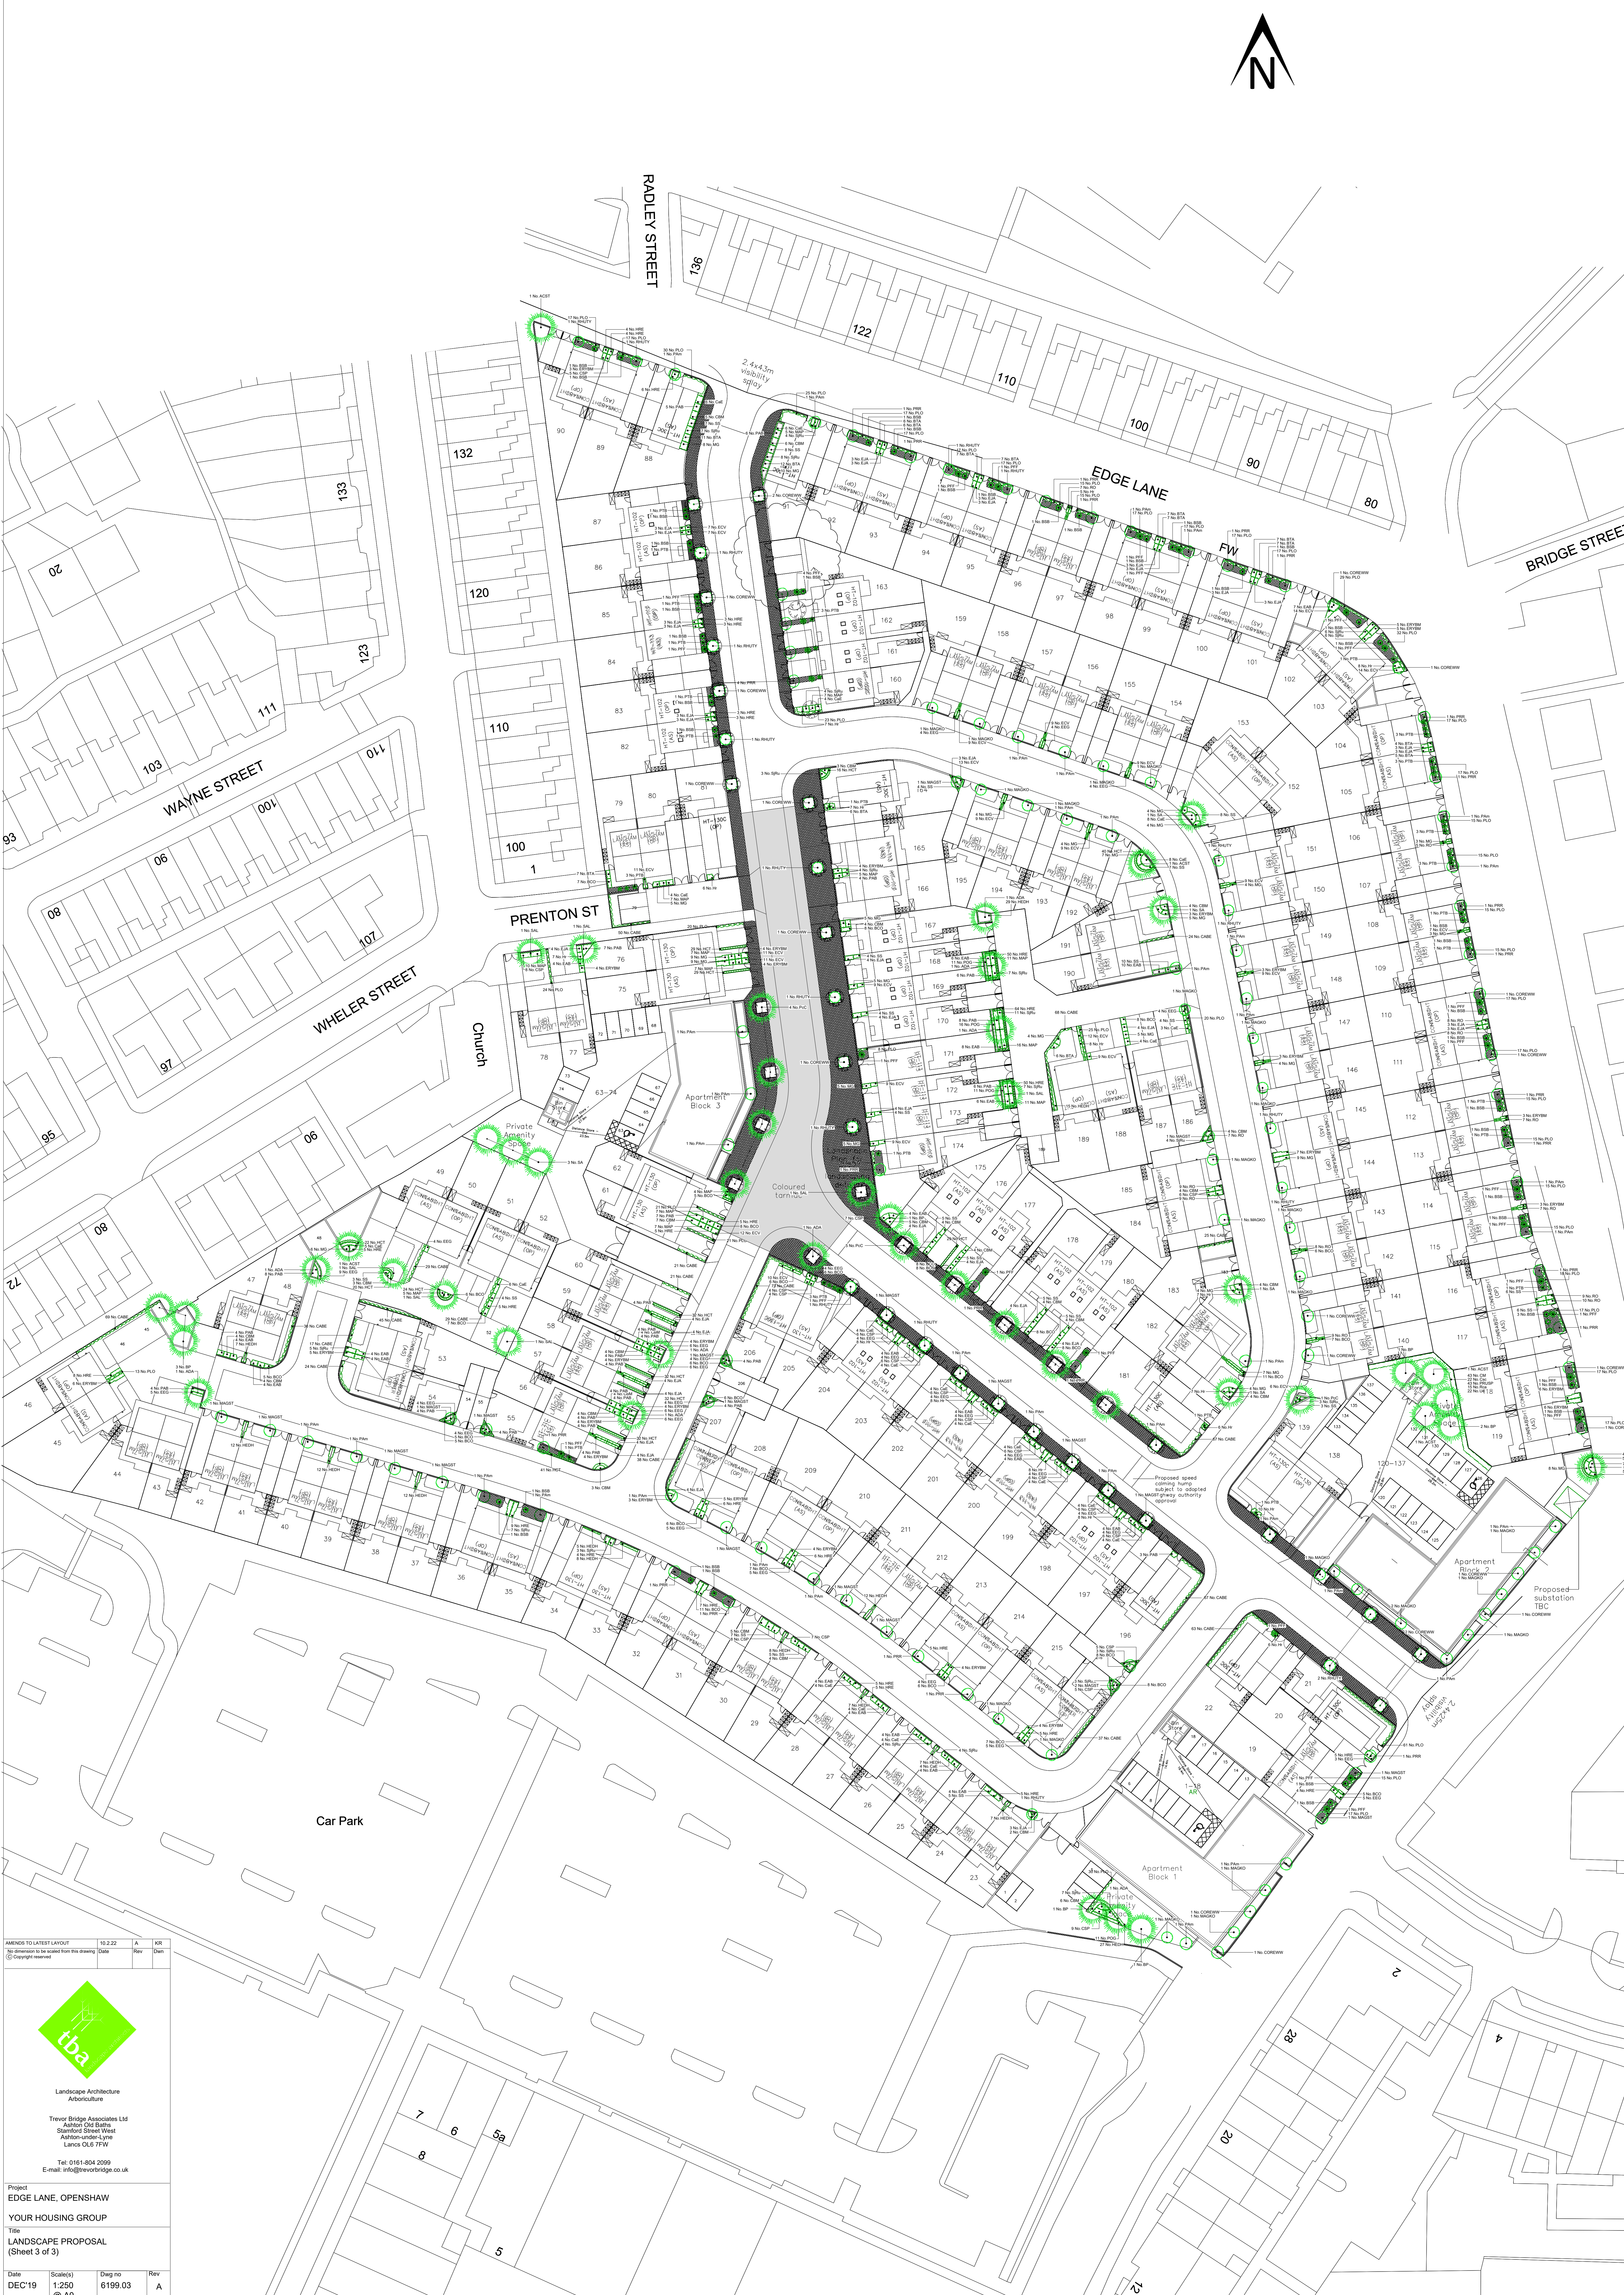

MEMORIS TO LATEST LAYOUT		10.2.22	A	KR
No dimension to be scaled from this drawing		Date	Rev	Dim
© Copyright reserved				

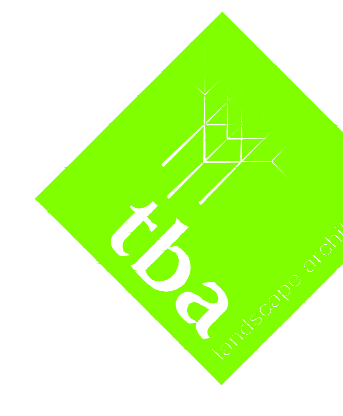

Landscape Architecture
Arbiculture

Trevor Bridge Associates Ltd
Aston Ox Bells
Stamford Street West
Aston-under-Lyne
Lancs OL6 7FW

Tel: 0161-684 2099
E-mail: info@trevorbridge.co.uk

Project				
EDGE LANE, OPENSHAW				
YOUR HOUSING GROUP				
Title:				
LANDSCAPE PROPOSAL				
(Sheet 3 of 3)				

Date	Scale(s)	Dwg no	Rev
DEC'19	1:250	6199.03	A
Dwn	Crkd		
Bh	DG		