


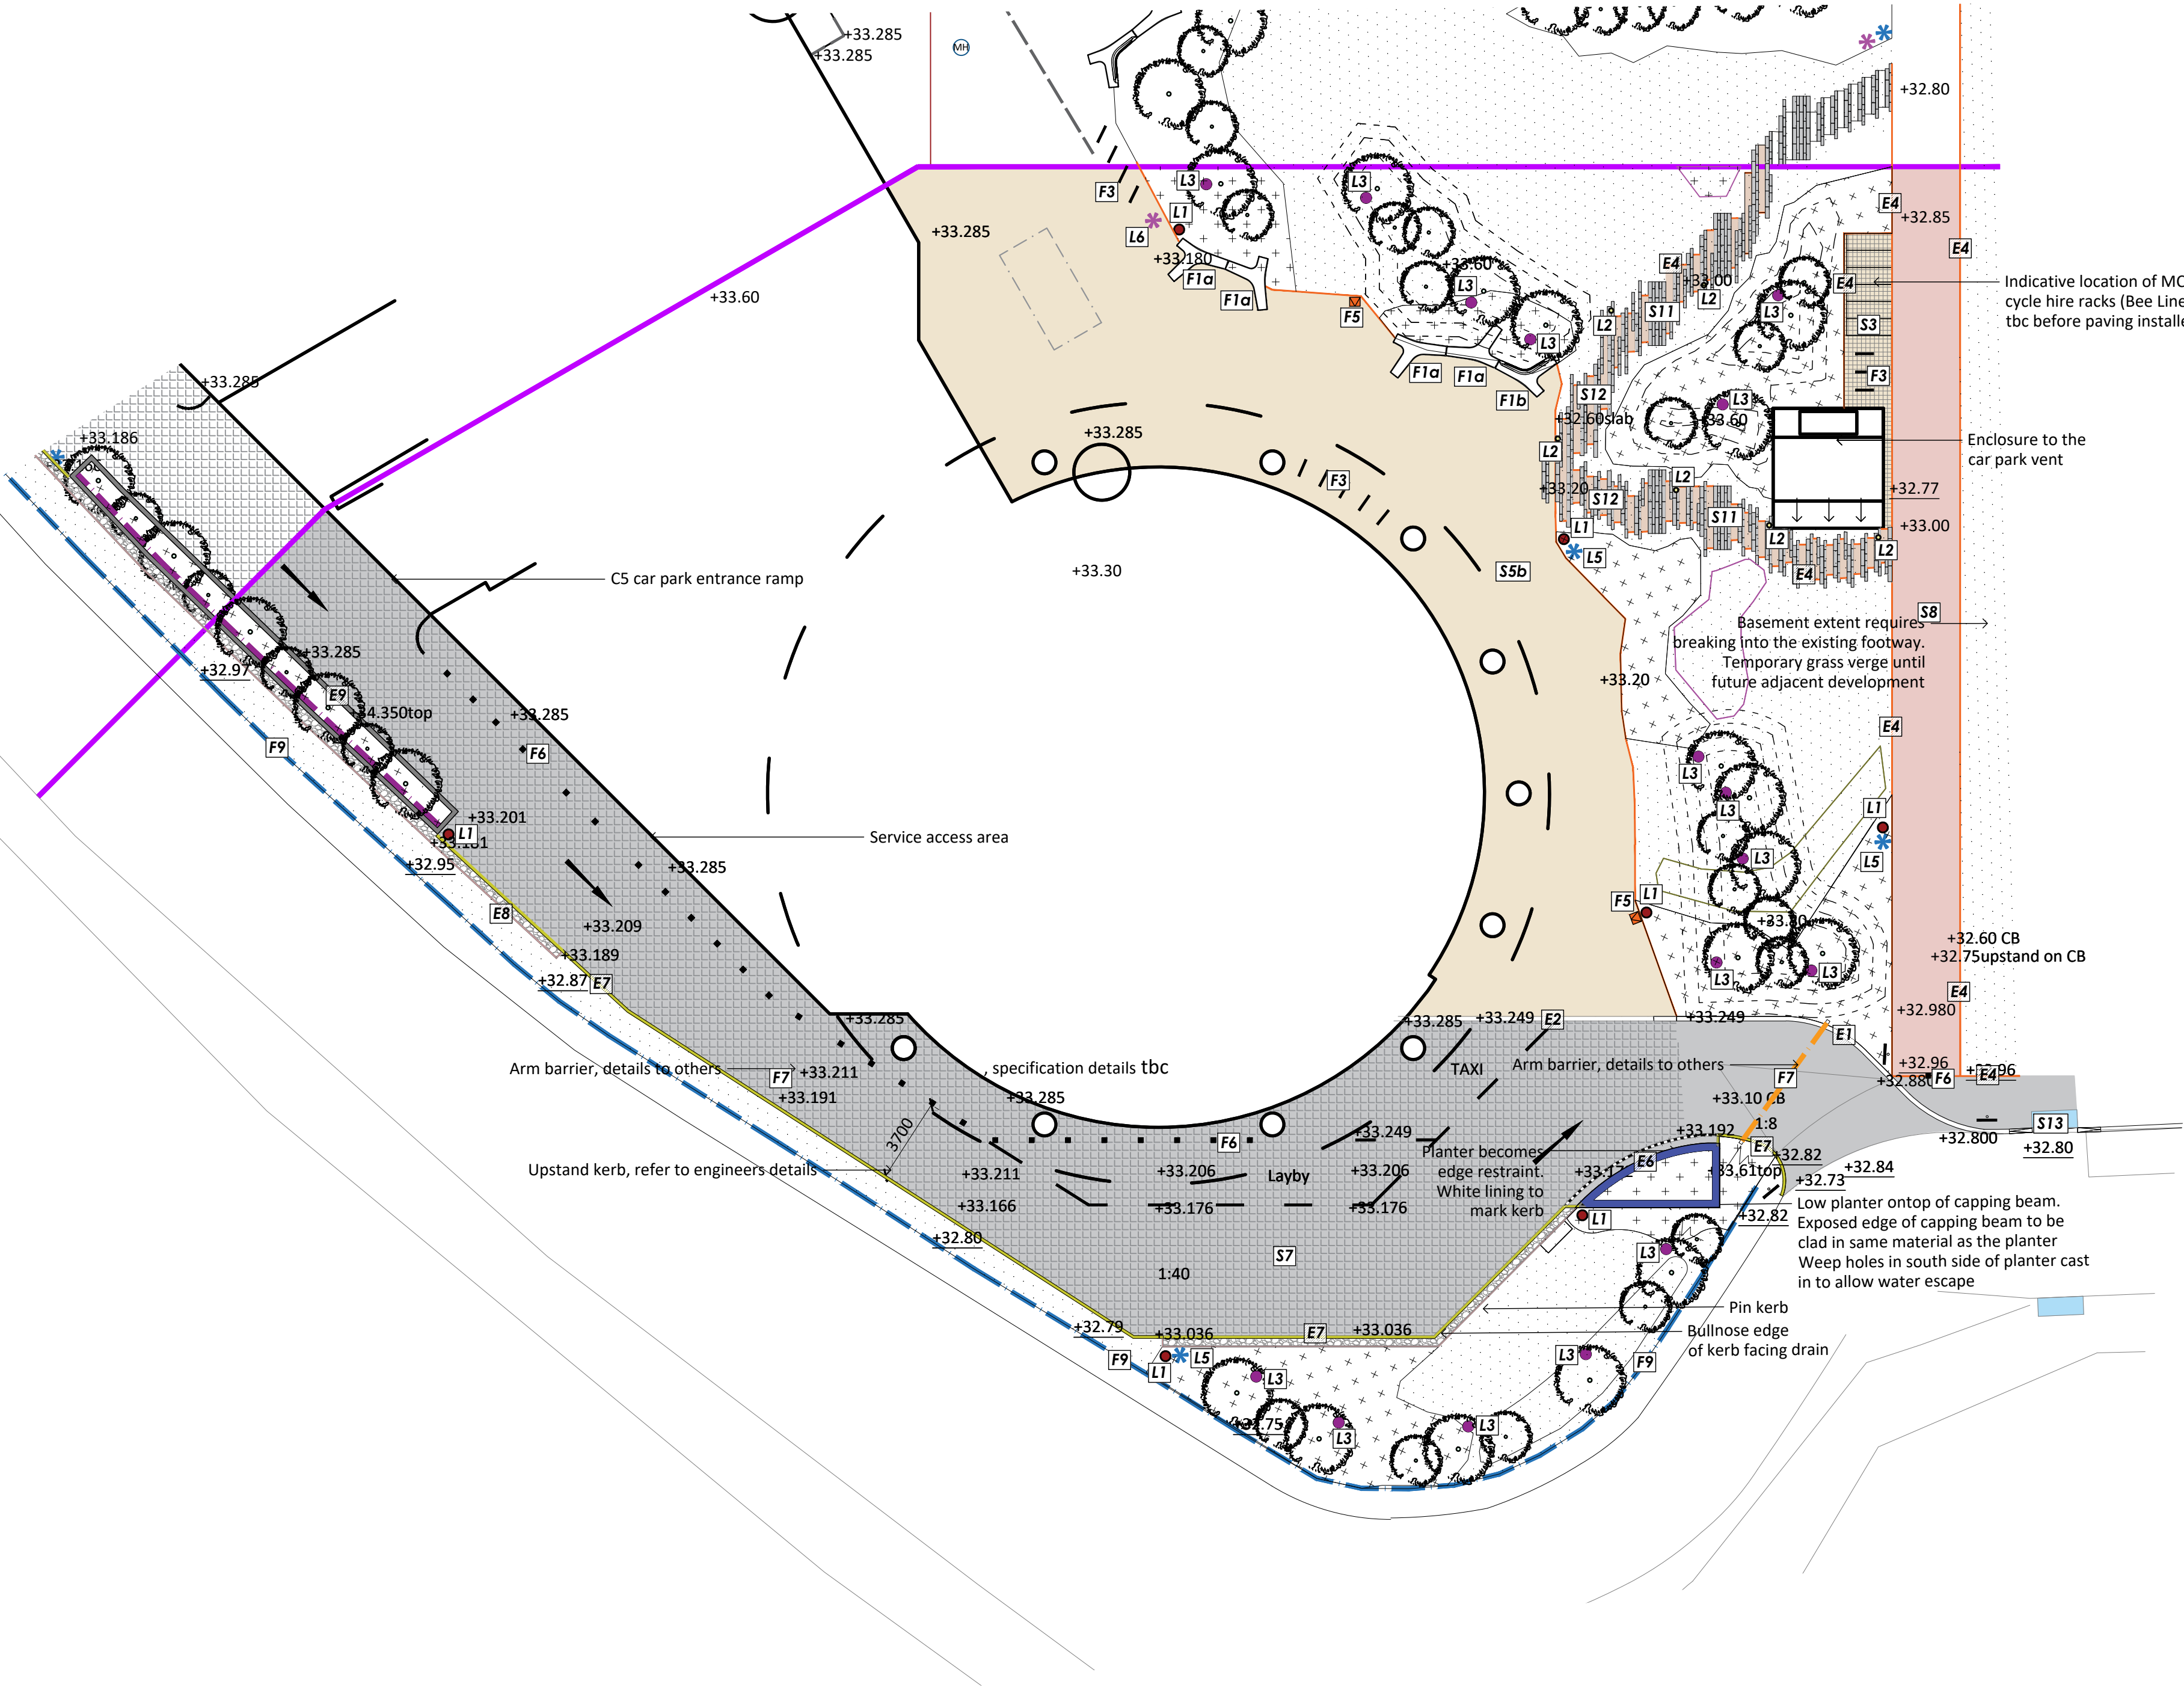

| KEY | DESCRIPTION   |
|-----|---|
|     | Proposed Lawn<br>Refer to PR-TPM-G710-PL-GRD-3442 203                                                                                |
|     | Proposed Planting<br>Refer to PR-TPM-G710-PL-GRD-3442 203                                                                            |
|     | Proposed Instant pre-grown vegetative panel<br>Height 1.2m<br>Typical Supplier: Mobilane Green Screen<br>PR-TPM-G710-DE-GRD-3442 205 |

| KEY | DESCRIPTION                                                          |
|-----|----------------------------------------------------------------------|
|     | Proposed Lighting Column L1<br>Indicative location                   |
|     | Proposed Lighting Bollard L2<br>Indicative location                  |
|     | Proposed Tree / Building Column Uplighters L3<br>Indicative location |
|     | Proposed CCTV (column) L5<br>Indicative location only                |
|     | Proposed Power Bollard L6<br>Indicative location only                |

| KEY | DESCRIPTION   |
|-----|---|
|     | Proposed Natural Stone - Standard Kerb Upstand E1<br>Typical Specification: Granite: Royal White (Fine Picked) by Hardscape or similar approved<br>Typical Size: 200 x 915x250mm<br>Typical Kerb Height: 120mm<br>Other: 10mm Pencil Edge   |
|     | Proposed Natural Stone - Flush Channel E2<br>Typical Specification: Granite: Royal White (Fine Picked) by Hardscape or similar approved<br>Typical Size: 200x915x150mm<br>Typical Kerb Height: 0-20mm                                       |
|     | Proposed Metal Edging E4<br>Upstand: 0mm<br>Material: P/C Faux Corten<br>Typical Product: AluExcel<br>Supplier: Kinley systems or similar approved                                                                                          |
|     | Proposed Natural Stone Raised Edge E6<br>Typical Specification: Granite: Royal White (Fine Picked) by Hardscape or similar approved<br>Typical Size: 200/300mm width copings<br>Typical Height: Varies<br>Other: Antiskate devices required |
|     | Proposed Service Road Kerbs E7<br>Typical Specification: BS Concrete Bullnose Kerb<br>Refer to engineers details (Flush and raised)   |
|     | Proposed Service Road Pin Kerbs E8<br>Typical Specification: Concrete Pin Kerb<br>Refer to engineers details   |
|     | Proposed Service Road Planter<br>Typical Specification: Concrete<br>Refer to architects details   |
|     | Proposed Road Painted Line<br>Specification / layout by others   |

| KEY | DESCRIPTION   |
|-----|---|
|     | Proposed Feature Seat F1a<br>Product: Ecofoet 'Twig' or similar approved<br>Colour: Bl White<br>Finish: Exposed aggregate finish<br>Other: Sealant applied and antiskate                           |
|     | Proposed Feature Seat F1b (with backrest)<br>Product: Ecofoet 'Twig Respaldio' or similar approved<br>Colour: Bl White<br>Finish: Exposed aggregate finish<br>Other: Sealant applied and antiskate |
|     | Proposed Cycle Stands F3<br>Stainless Steel to Match Phase 1<br>product: Finn by Bailey Streetscene or similar approved                                                                            |
|     | Proposed Bin F5<br>Specification tbc   |
|     | Proposed Access Control Bollards (Fixed) F6<br>Product: Moka Bollard by Artform Urban or similar approved<br>Material: powder coated steel, RAL tbc<br>Size: H1004xW80xL80mm, square profile       |
|     | Proposed Access Control F7<br>Detail TBC   |
|     | Existing Highway Barrier F9<br>As existing   |

| KEY | DESCRIPTION   |
|-----|---|
|     | Proposed Paving S3<br>L100 x W100 x D50 mm, Blend of Yellow Rock Bush Hammered (40%), Magma Bush Hammered (20%), Magma Flamed (20%) and Royal White Flamed (20%), laid in stack bond, as supplied by Hardscape or similar approved |
|     | Proposed Paving S8b<br>Resin Bound Gravel for Vehicle - Permeable<br>Colour: Sureset 6mm Butterscotch by Sureset or Similar Approved                                                                                               |
|     | Proposed Paving S7<br>Asphalt Road Surfacing, to engineers spec   |
|     | Proposed Paving S8<br>Proposed Shared Pedestrian / Cycle Lane<br>Proposed Material: Coloured Asphalt<br>Colour: Ullicolour: Light Buff                                                                                             |
|     | Proposed Paving S11<br>Material: Pembroke Smooth by Hardscape or similar approved<br>Colour: Silver Granite<br>Typical size: L300/400/500 x W 125 x D 80<br>L500/700 W 175 x D 80<br>Other: Min 100mm overlap                      |
|     | Proposed Paving S12<br>Resin Bound Gravel<br>Typical Specification: 6mm Aztec Gold Natural Aggregate by Sureset or similar approved                                                                                                |
|     | Proposed Paving S13<br>Blister Tactile Pavings<br>Typical Specification: Kobra Granite by Hardscape or similar approved<br>Typical Size: 400 x 400 x 50mm                                                                          |
|     | Proposed Paving S14<br>Permapark Road Surfacing, to engineers spec   |

- GENERAL NOTES**
- This drawing is the copyright of tpm landscape Ltd and cannot be reproduced in any form without the consent of the company.
  - This drawing is to be read in conjunction with detail landscape drawings, details and specification.
  - This drawing is to be read in conjunction with all relevant Architects', Engineer's, Specialists, Bills of Quantities and Specifications.
  - The insertion of any firm or proprietary brand on this drawing is an indication of the class or quality required and does not exclude the use of alternative materials that are equal in performance, quality and appearance, provided that they have been approved in writing by the Landscape Architect.
  - The Contractor is responsible for accurately ascertaining the position of underground services and responding to all relevant service easement requirements.
  - All dimensions are in millimetres unless stated otherwise, for the purposes of construction this drawing must not be scaled and only written dimensions used. Written and scaled dimensions to be checked on site, any discrepancies reported prior to work commencing. IF IN DOUBT PLEASE ASK.
  - All work and materials are to be in accordance with the relevant British Standards and Code of Practice.
  - All Proprietary products are to be used strictly in accordance with the manufacturer's instructions and details.

| REVISION NOTES |    |              |          |
|----------------|----|--------------|----------|
| Rev            | By | Description  | Date     |
| P3             | JS | Third Issue  | 24.10.22 |
| P2             | JS | Second Issue | 20.10.22 |
| P1             | JS | First Issue  | 04.10.22 |

Client  
**Renaker Build LTD**

Project  
**Crown Street Phase 2**

Description  
**Landscape Hardworks C5**

Status  
**For Approval Comment**

Scale @ A1  
**1:200**

Drawn  
**JS**

Checked  
**KH**

Date  
**04.10.22**

Drawing number  
**PR-TPM-G710-PL-GRD-3442 110**

Revision  
**P3**

**tpm landscape**  
chartered landscape architects  
address: 4th Floor Studio 10 Little Lever St Manchester M1 1HR  
tel: 0161 235 0600 fax 0601 email info@tpmlandscape.co.uk