
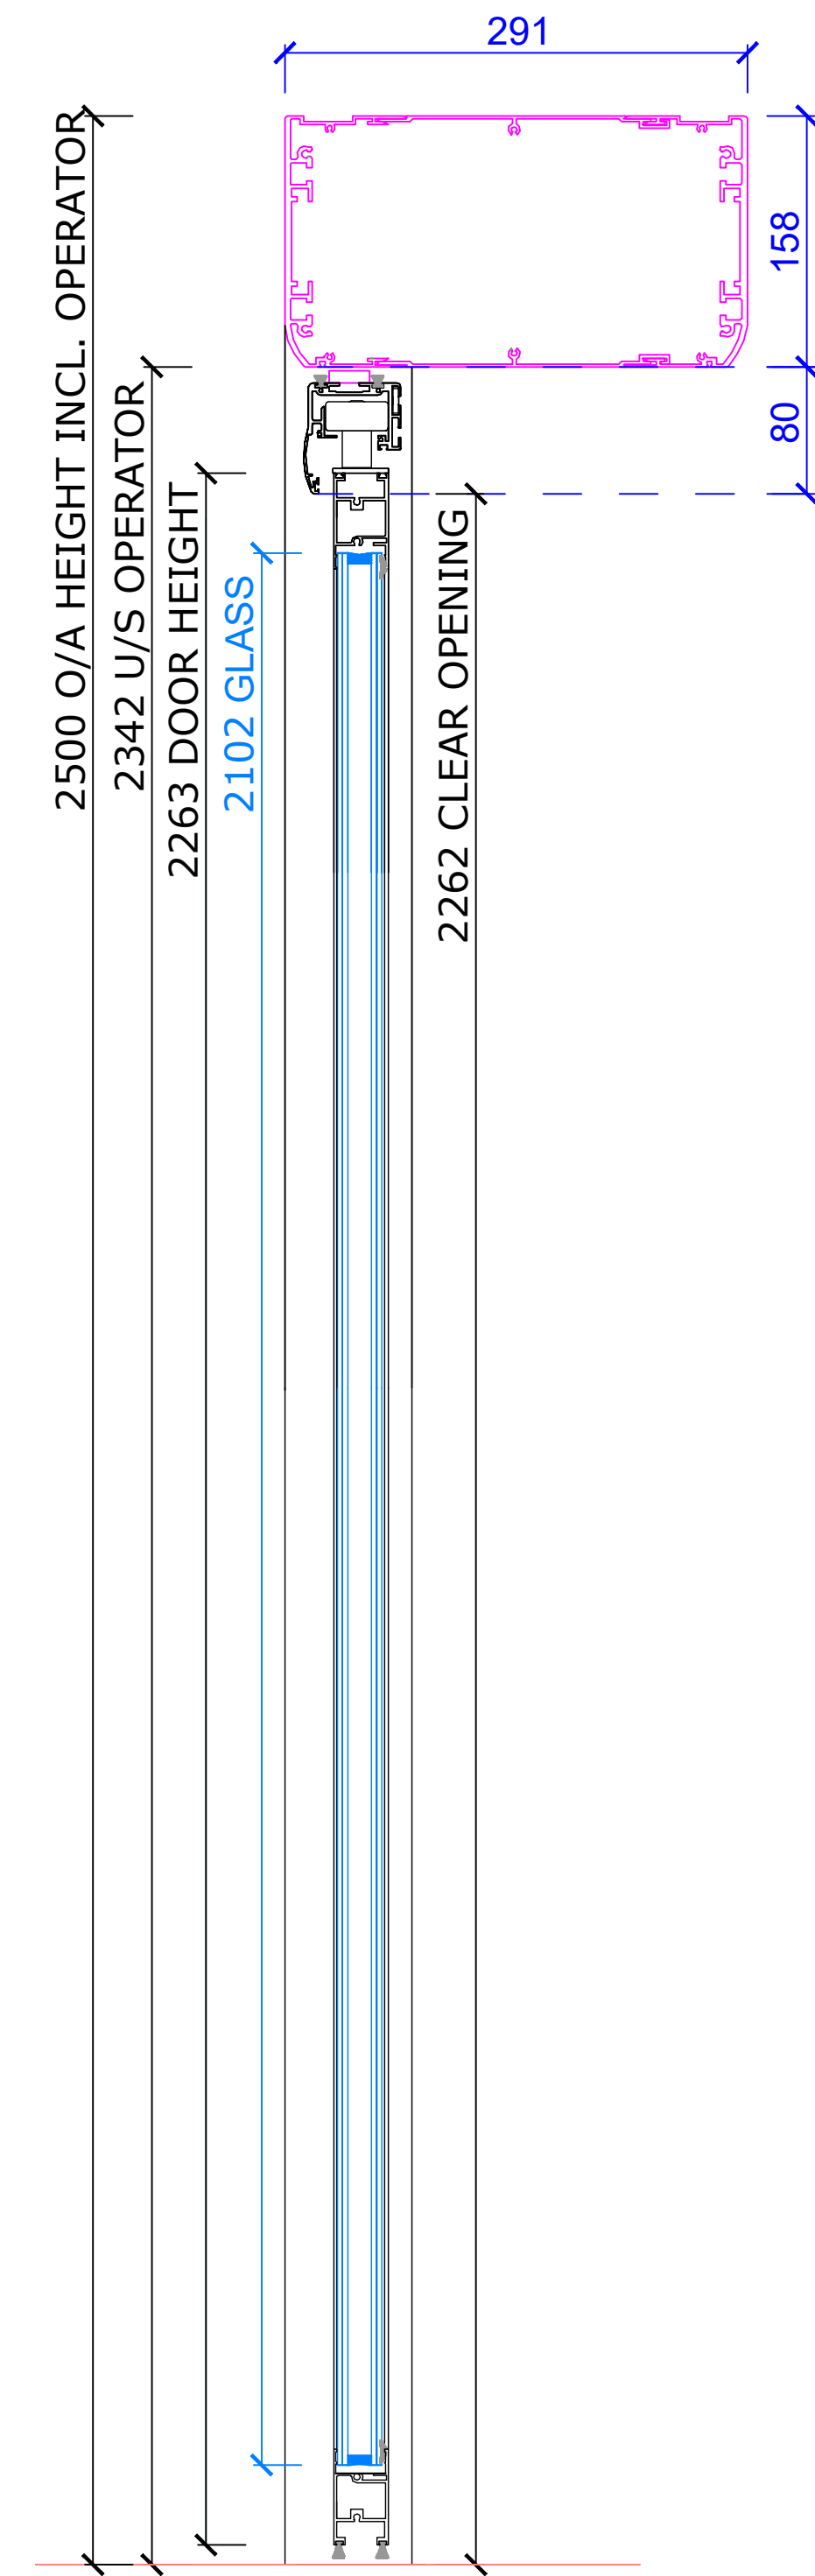


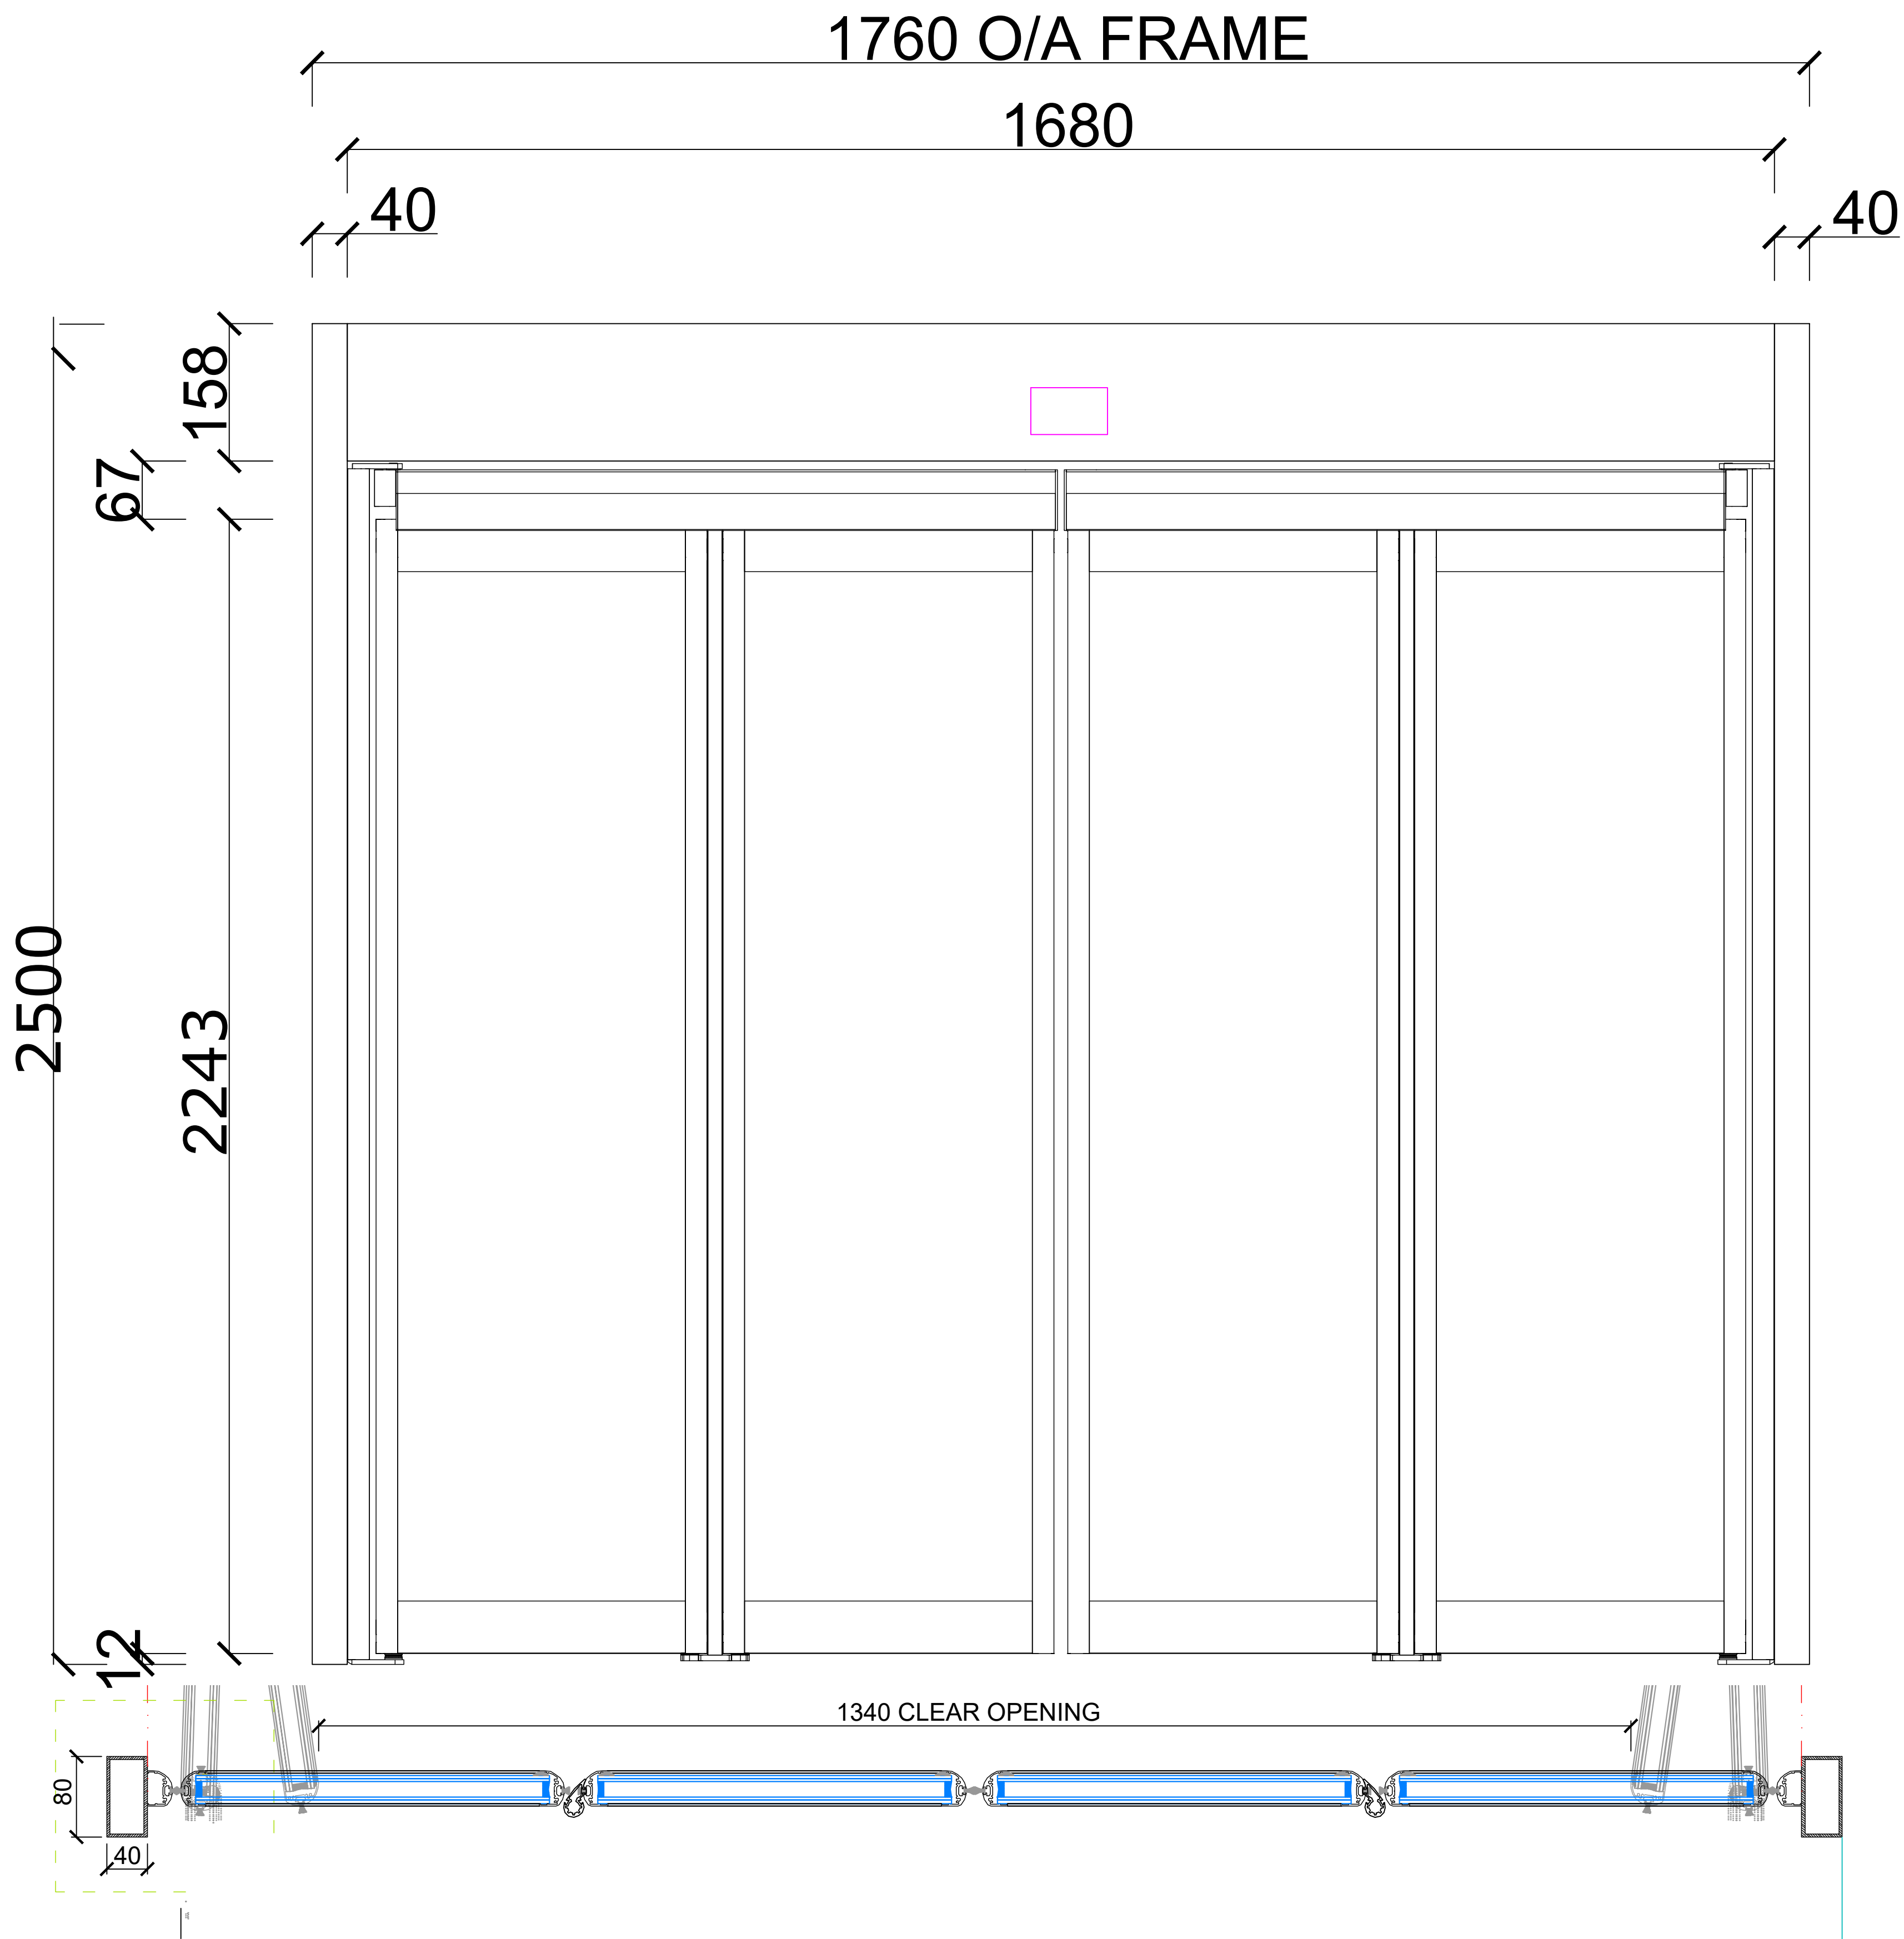

| Colour Key :                           |                     |
|----------------------------------------|---------------------|
| <span style="color: red;">●</span>     | Exisiting/By Others |
| <span style="color: black;">●</span>   | DSS                 |
| <span style="color: blue;">●</span>    | DSS Glass           |
| <span style="color: magenta;">●</span> | DSS Operator        |

TO BE SIGNED BY SURVEYOR

Name:

Sign:

TO BE SIGNED BY CLIENT

Name:

Sign:

Date:

DRAWING MUST BE SIGNED OFF BEFORE WORKS CAN  
PROCEED. PLEASE ALLOW 4 WEEKS FROM SIGNED  
DRAWING APPROVAL FOR INSTALLATION OF SHOPFRONT.  
ALL DATES TO BE CONFIRMED BY PROJECT MANAGER.

DRAWING FOR APPROVAL

Client: XXXXX Job: XXXXXXXXXX

Dwg. Title: Main Entrance Dwg. No: 01

Address: XXXXXX  
XXXX  
XXXX XXXX

Drawn by: CW

Scale: NTS

Date: XX/XX/21

Draft: 01

Proj. No: 9075

Job. No: 110711

