


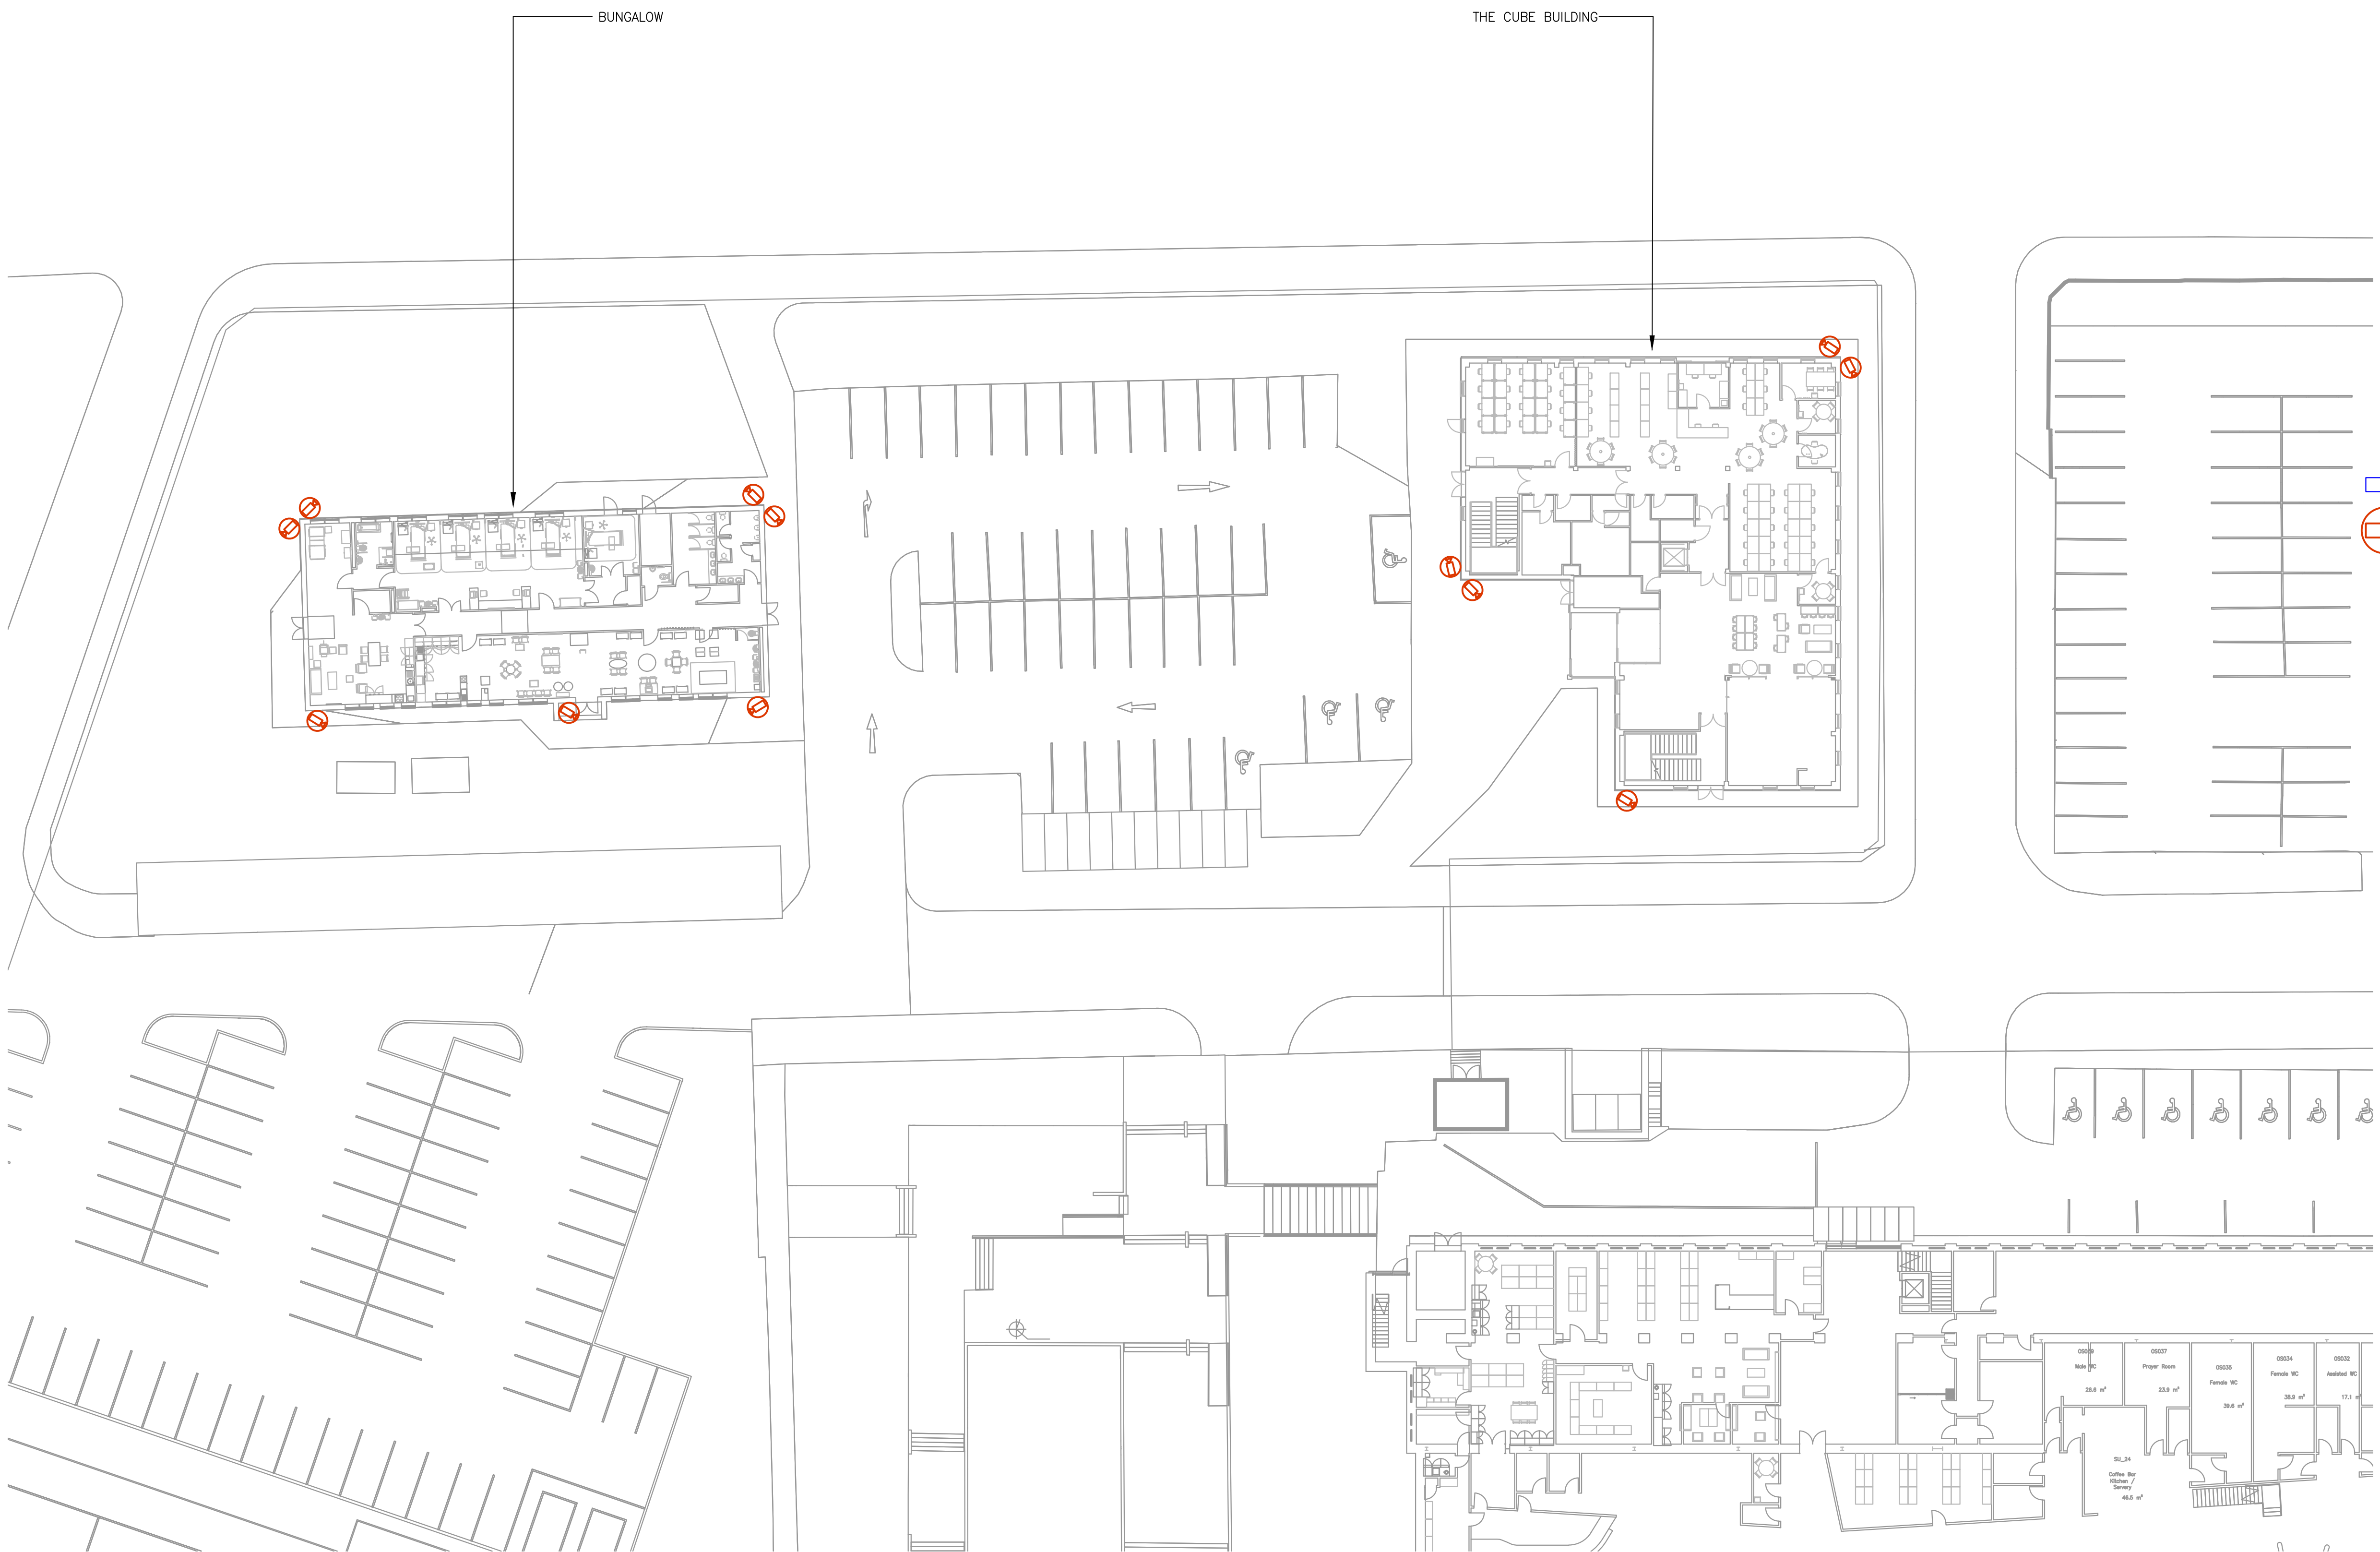

Copyright : Quality Engineering Design	
EXTERNAL REFERENCE BASED UPON ARCHITECTS DRAWING AS BELOW	
Drawing Number:	Drawing Revision:
Standard Notes 1.00 DO NOT SCALE THIS DRAWING. WORK TO DIMENSIONS GIVEN. 2.00 ALL DIMENSIONS TO BE VERIFIED FROM SITE MEASUREMENT. 3.00 THIS CONCEPT DRAWING DEPICTS THE DESIGN INTENT AND DOES NOT IMPLY QUANTITY, SIZE OR SELECTION OF PLANT UNLESS OTHERWISE STATED.	

NOTES:
1. Both CCTV and door access are IP based solutions and require a single RJ45 data point adjacent. For data points refer to 6000 series drawings.
LEGEND:

-  Data Point Mounted In C/V With Flush PVC Conduit Open Ended At 1200 AFFL(For Booking in System By Client)
-  Fire Alarm Interface Unit
-  Door Access Fob Reader
-  Door access Push To Exit Button
-  Door Access Emergency Break Glass Unit
-  Door Access Electromagnetic Lock
-  Intercom Speech Unit
-  Video Intercom Handset With Remote Release For Block Main Entrance Door
-  Dual Technology PIR Security Sensor
-  External Intruder Alarm Sounder With Flashing Beacon
-  Intruder Alarm Door Contact
-  CCTV Camera Included In Contract
-  CCTV Camera In addition To The Contract

Rev.	Date	Description	By	Chk
------	------	-------------	----	-----

Drawing Status
CONSTRUCTION



Quality Engineering Design Ltd

MANCHESTER OFFICE
77 Tib Street
Manchester
M4 1LS
Tel: 0161 236 5050
www.qedesign.co.uk



Walsh Integrated Building Services Ltd.

27 Kenyon Road,
Lameshaye Industrial
Estate, Nelson,
Lancashire
BB9 5SP
Tel: 01282 697723
www.walsh-ibs.co.uk

Project
**Openshaw
Campus**

Drawing Title
ELECTRICAL SERVICES
THE CUBE AND BUNGALOW
CCTV PROPOSAL

Drq No. OC-WIBS-ZZ-XX-DR-E-9003	Revision 00
---	-----------------------

Scale 1:250@A1	Date 07.10.20	Drawn J.I.	Engineer N.R.	Checked N.R.
--------------------------	-------------------------	----------------------	-------------------------	------------------------

FOR CONTINUATION REFER TO DRAWING 20928-XX-00-DR-E-9001