


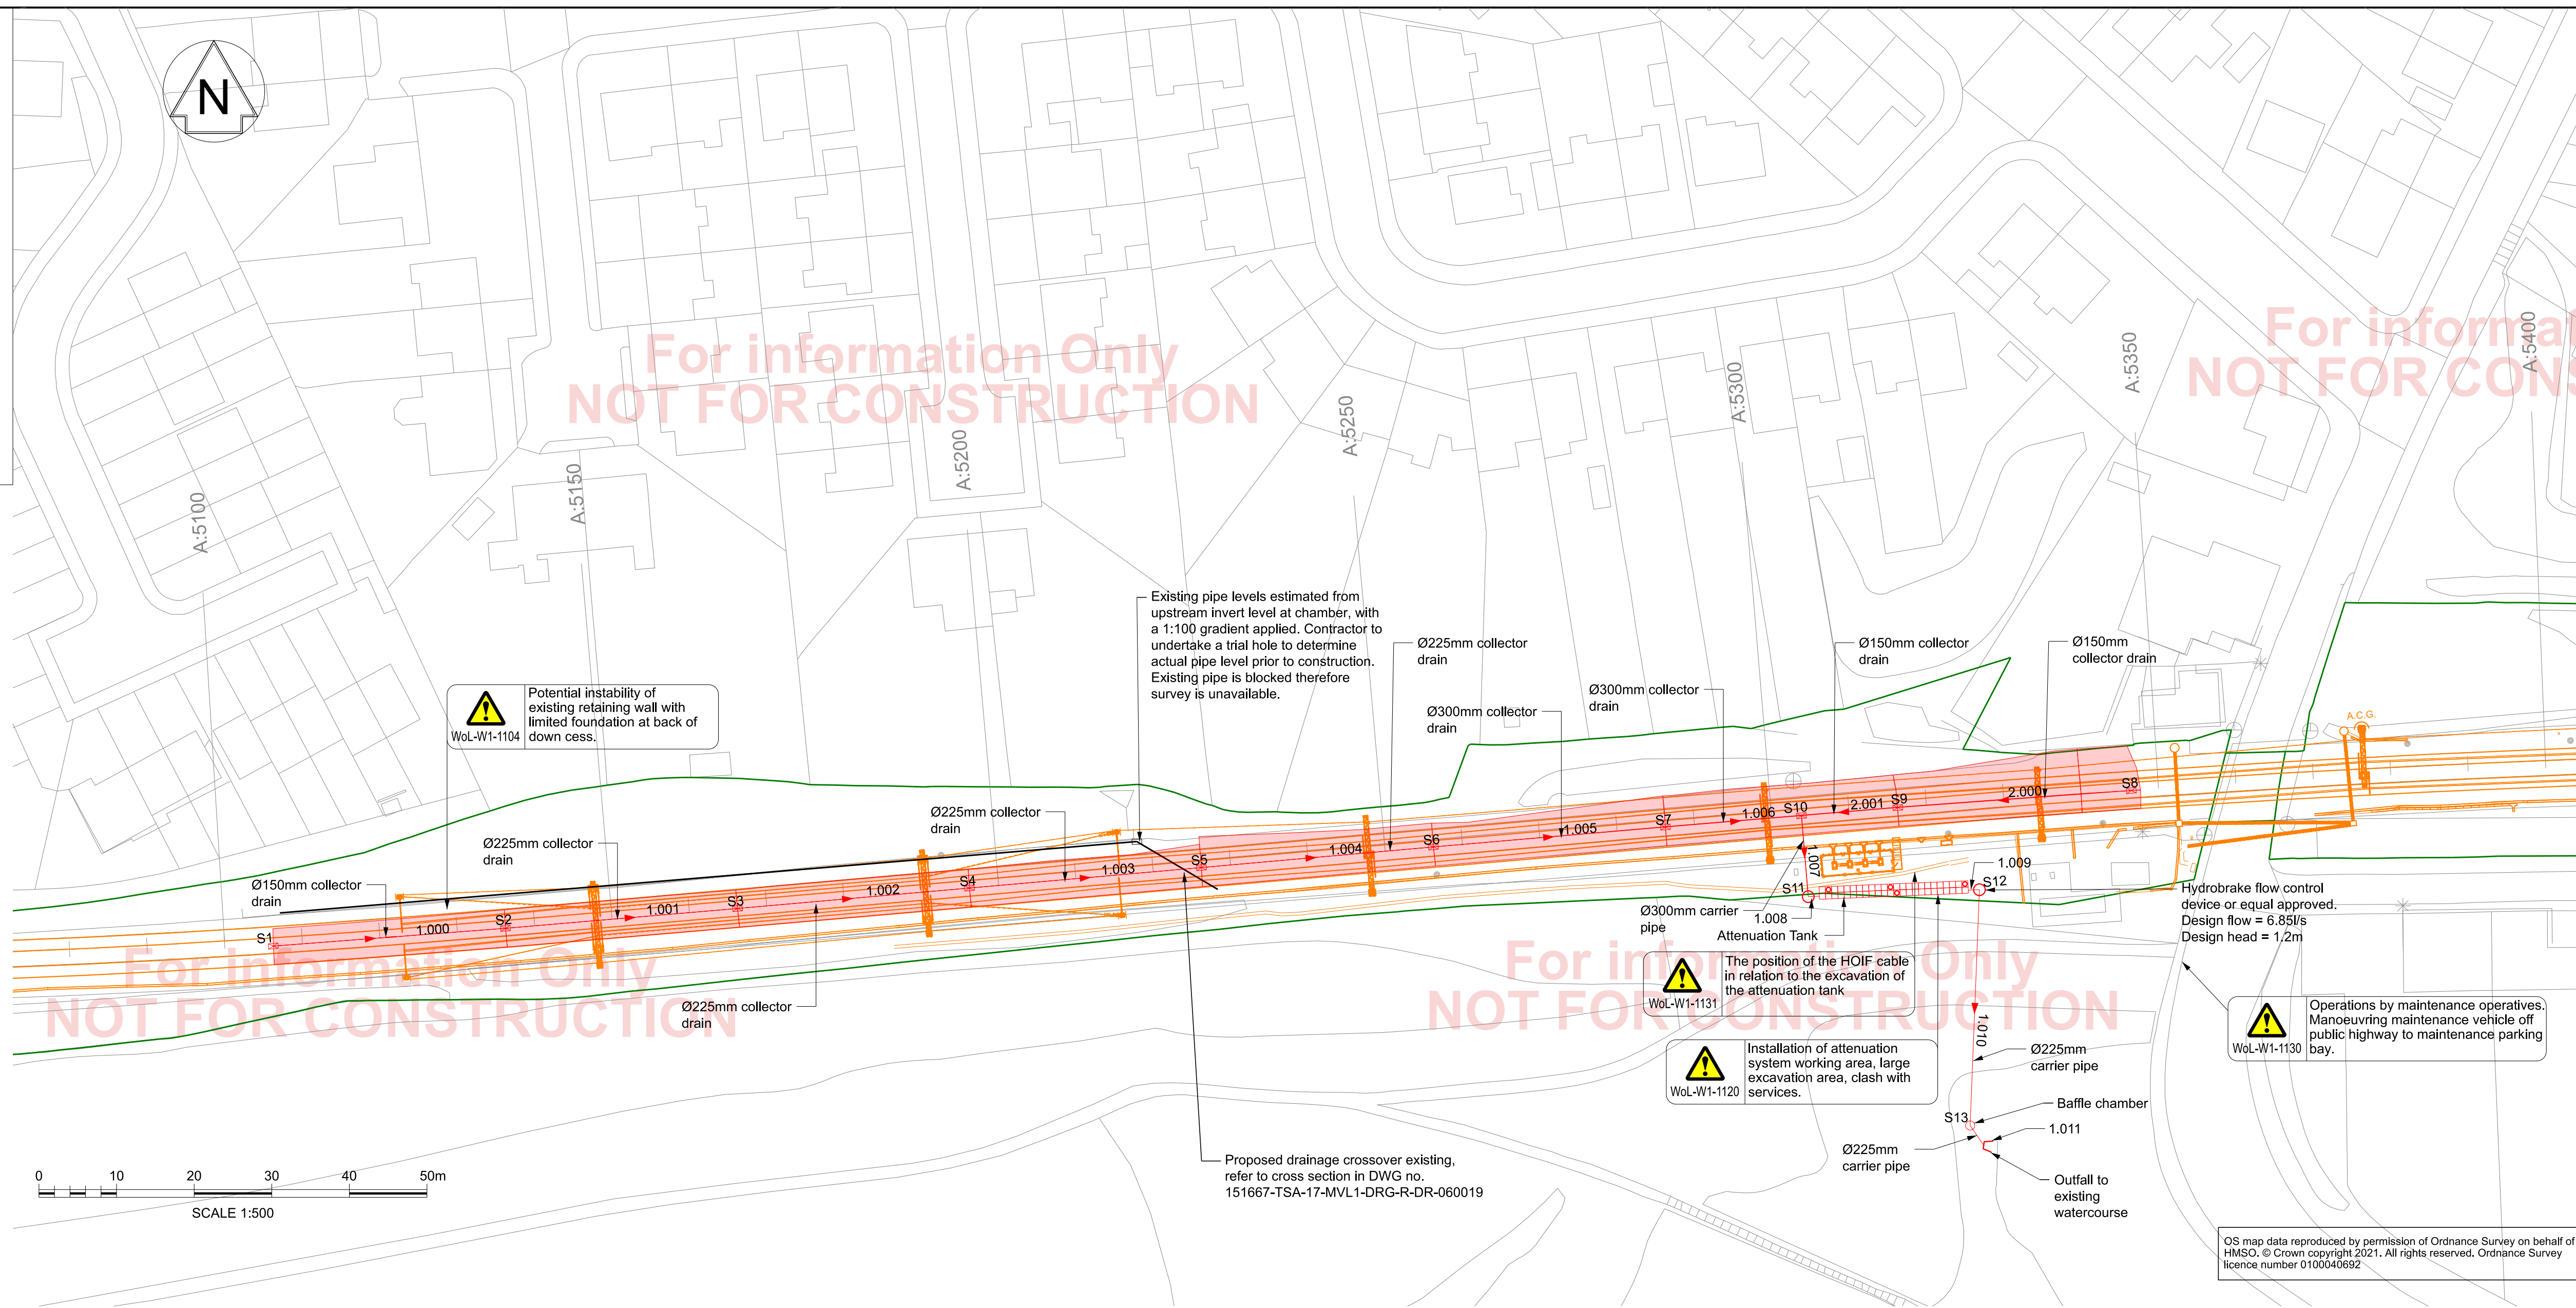

- Legend/Notes
- Notes:
1. Do not scale from this drawing.
 2. All dimensions are in metres (m) unless specified otherwise.
 3. Catch-pits to be located at maximum 30m crs unless stated otherwise.
 4. Collector drains to be minimum 400mm below base of sleeper.
 5. The CDM hazard record is to be read in conjunction with this drawing:
151667-TSA-W1A-MVL1-REG-W-SS-000001 Rev P437.
 6. All drainage infrastructure to be included within track support zone must be approved for use.

Key:

- | | |
|--|---|
|  | Proposed Drain |
|  | Proposed Sirling Unit Catch-Pit in 6ft |
|  | Proposed Pre-Cast Concrete Catch-Pit |
|  | Directional Flow Arrow |
|  | Catchment Area Included in Drainage Design |
|  | Existing Catch-Pit |
|  | Proposed Stormbloc Optimum Attenuation Tank |
|  | Stormbloc Optimum Inspection Chambers |
| <div style="border: 1px solid black; padding: 5px; display: flex; align-items: center;">  <div style="margin-left: 10px;"> <p>Add description in here (Tip:
specify hazard and specific
area)</p> </div> </div> | |
| Significant Hazards (CDM) | |

Legend

- Proposed
- To be removed
- To be modified
- Existing
- Ordnance survey data
- Aerial survey data (LIDAR)
- Indicative Network Rail land boundary
- Intervention proposed to create position(s) of safety
- Proposed future works
- Temporary works
- Works by others
- Passive provision

P03	20/01/22	Drawing amended	CB	AW	AW
P04	10/03/22	Drawing amended	AW	AW	AW
B01	25/05/22	Drawing amended	AW	AW	AW
P05	26/05/22	Drawing revised for AFC	CB	AW	AW
Rev	Date	Description of Revisions	Drawn	Chkd	Appr
Status					Suitability
Fit for Information					S2

Status

Fit for Information

Suitability
S2

Network:	Clayton Bridge
----------	----------------

[illegible]

Authorised		Signed	Date
------------	--	--------	------

Contractor(s)			
---------------	--	--	--

TRU West Alliance

Location	
----------	--

Type	Sub-type
------	----------

Role	Sub-Role
------	----------

Zone	Mill, Blount, & St. Louis
------	---------------------------

Phasing	Proposed	Project Stage	CRID 5
---------	----------	---------------	--------

Project	
---------	--

Transpennine Route Upgrade

Contract No.

151667

Contract Title	
----------------	--

TRU - West of Leeds

Drawing Title
Cleyton Bridge

Clayton Bridge
Barnet Road, Barnet, London, N4 3DF, UK
Tel: +44 (0)20 8448 2000
Fax: +44 (0)20 8448 2001
E-mail: info@claytonbridge.co.uk
Web: www.claytonbridge.co.uk

Proposed Drainage

General Arrangement

Designed	Reviewed	Signed	Date
----------	----------	--------	------

	C. Black		25/05/22
Drawn	C. Black	Signed	Date

	C.Black	Electronically Signed	25/05/22
Checked	A.M.M.	Signed	Date

Approved	A. Walker	Signed	Date
----------	-----------	--------	------

Scale(s)	ELR & Mileage
----------	---------------

1:500	1.0663	to	7.1013
-------	--------	----	--------

Alternative Reference Sheet 1 of 1

Drawing Number	Revision
----------------	----------