



Hard Landscape

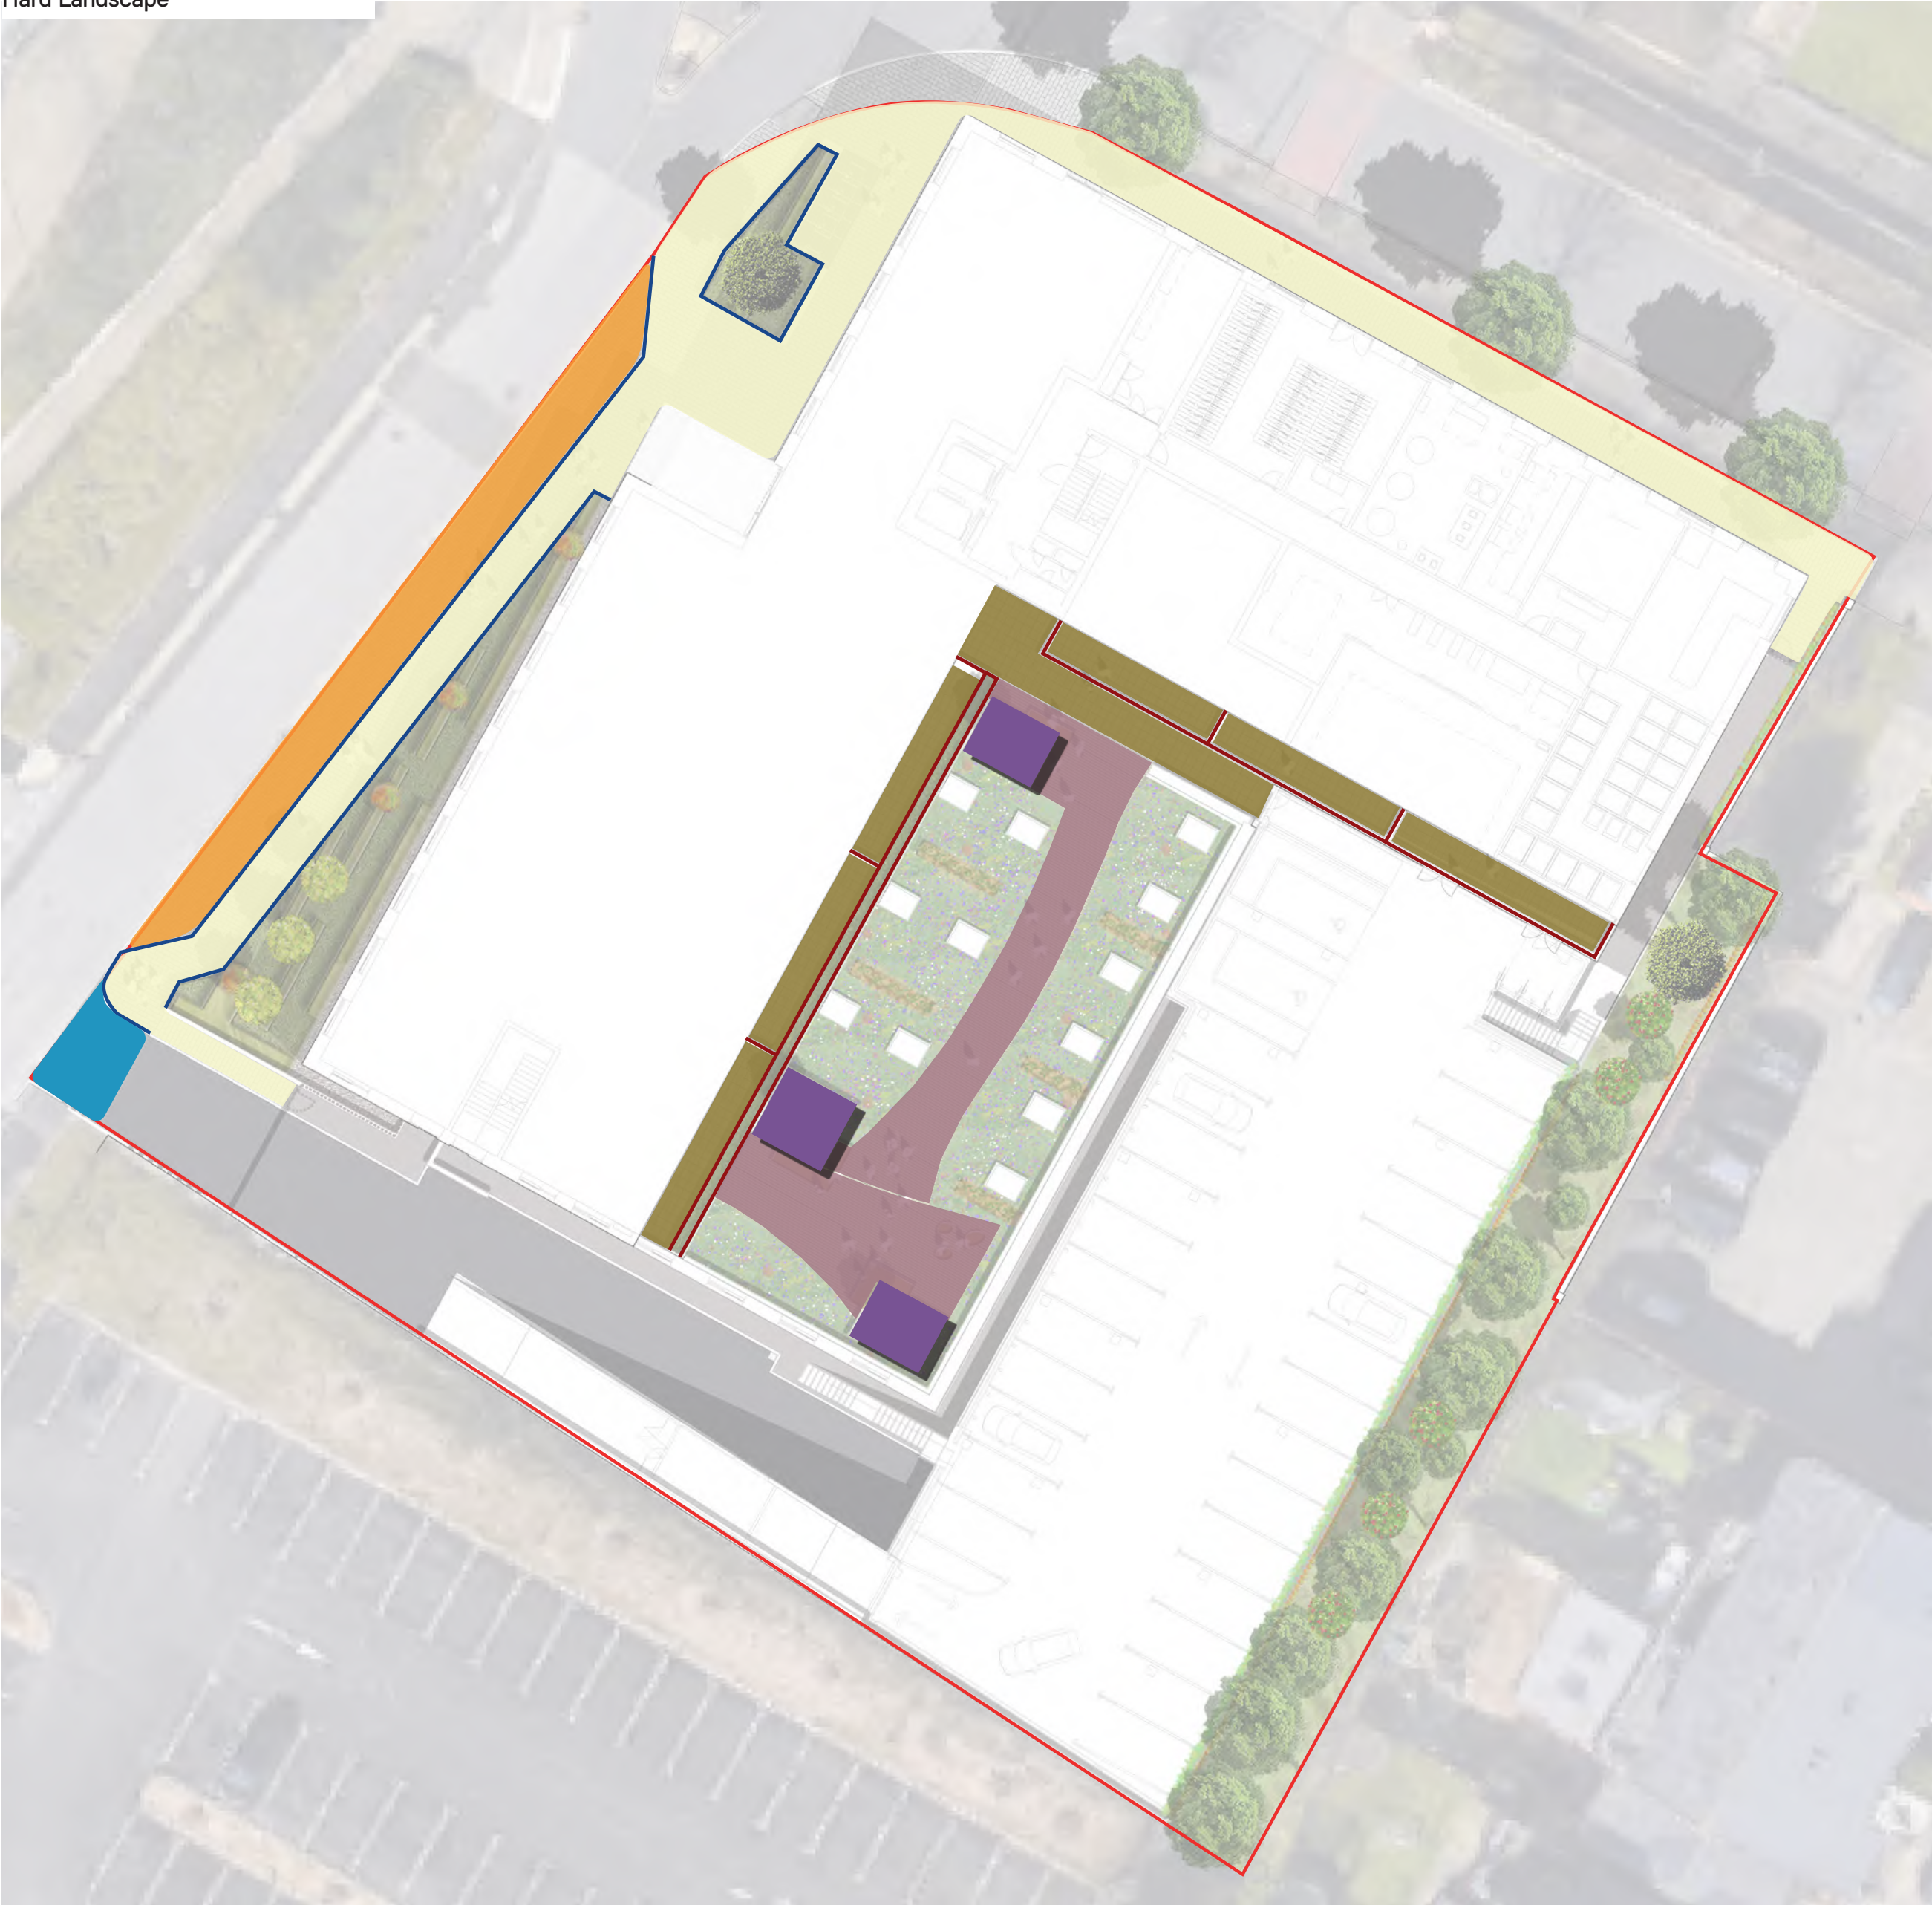

Soft Landscape

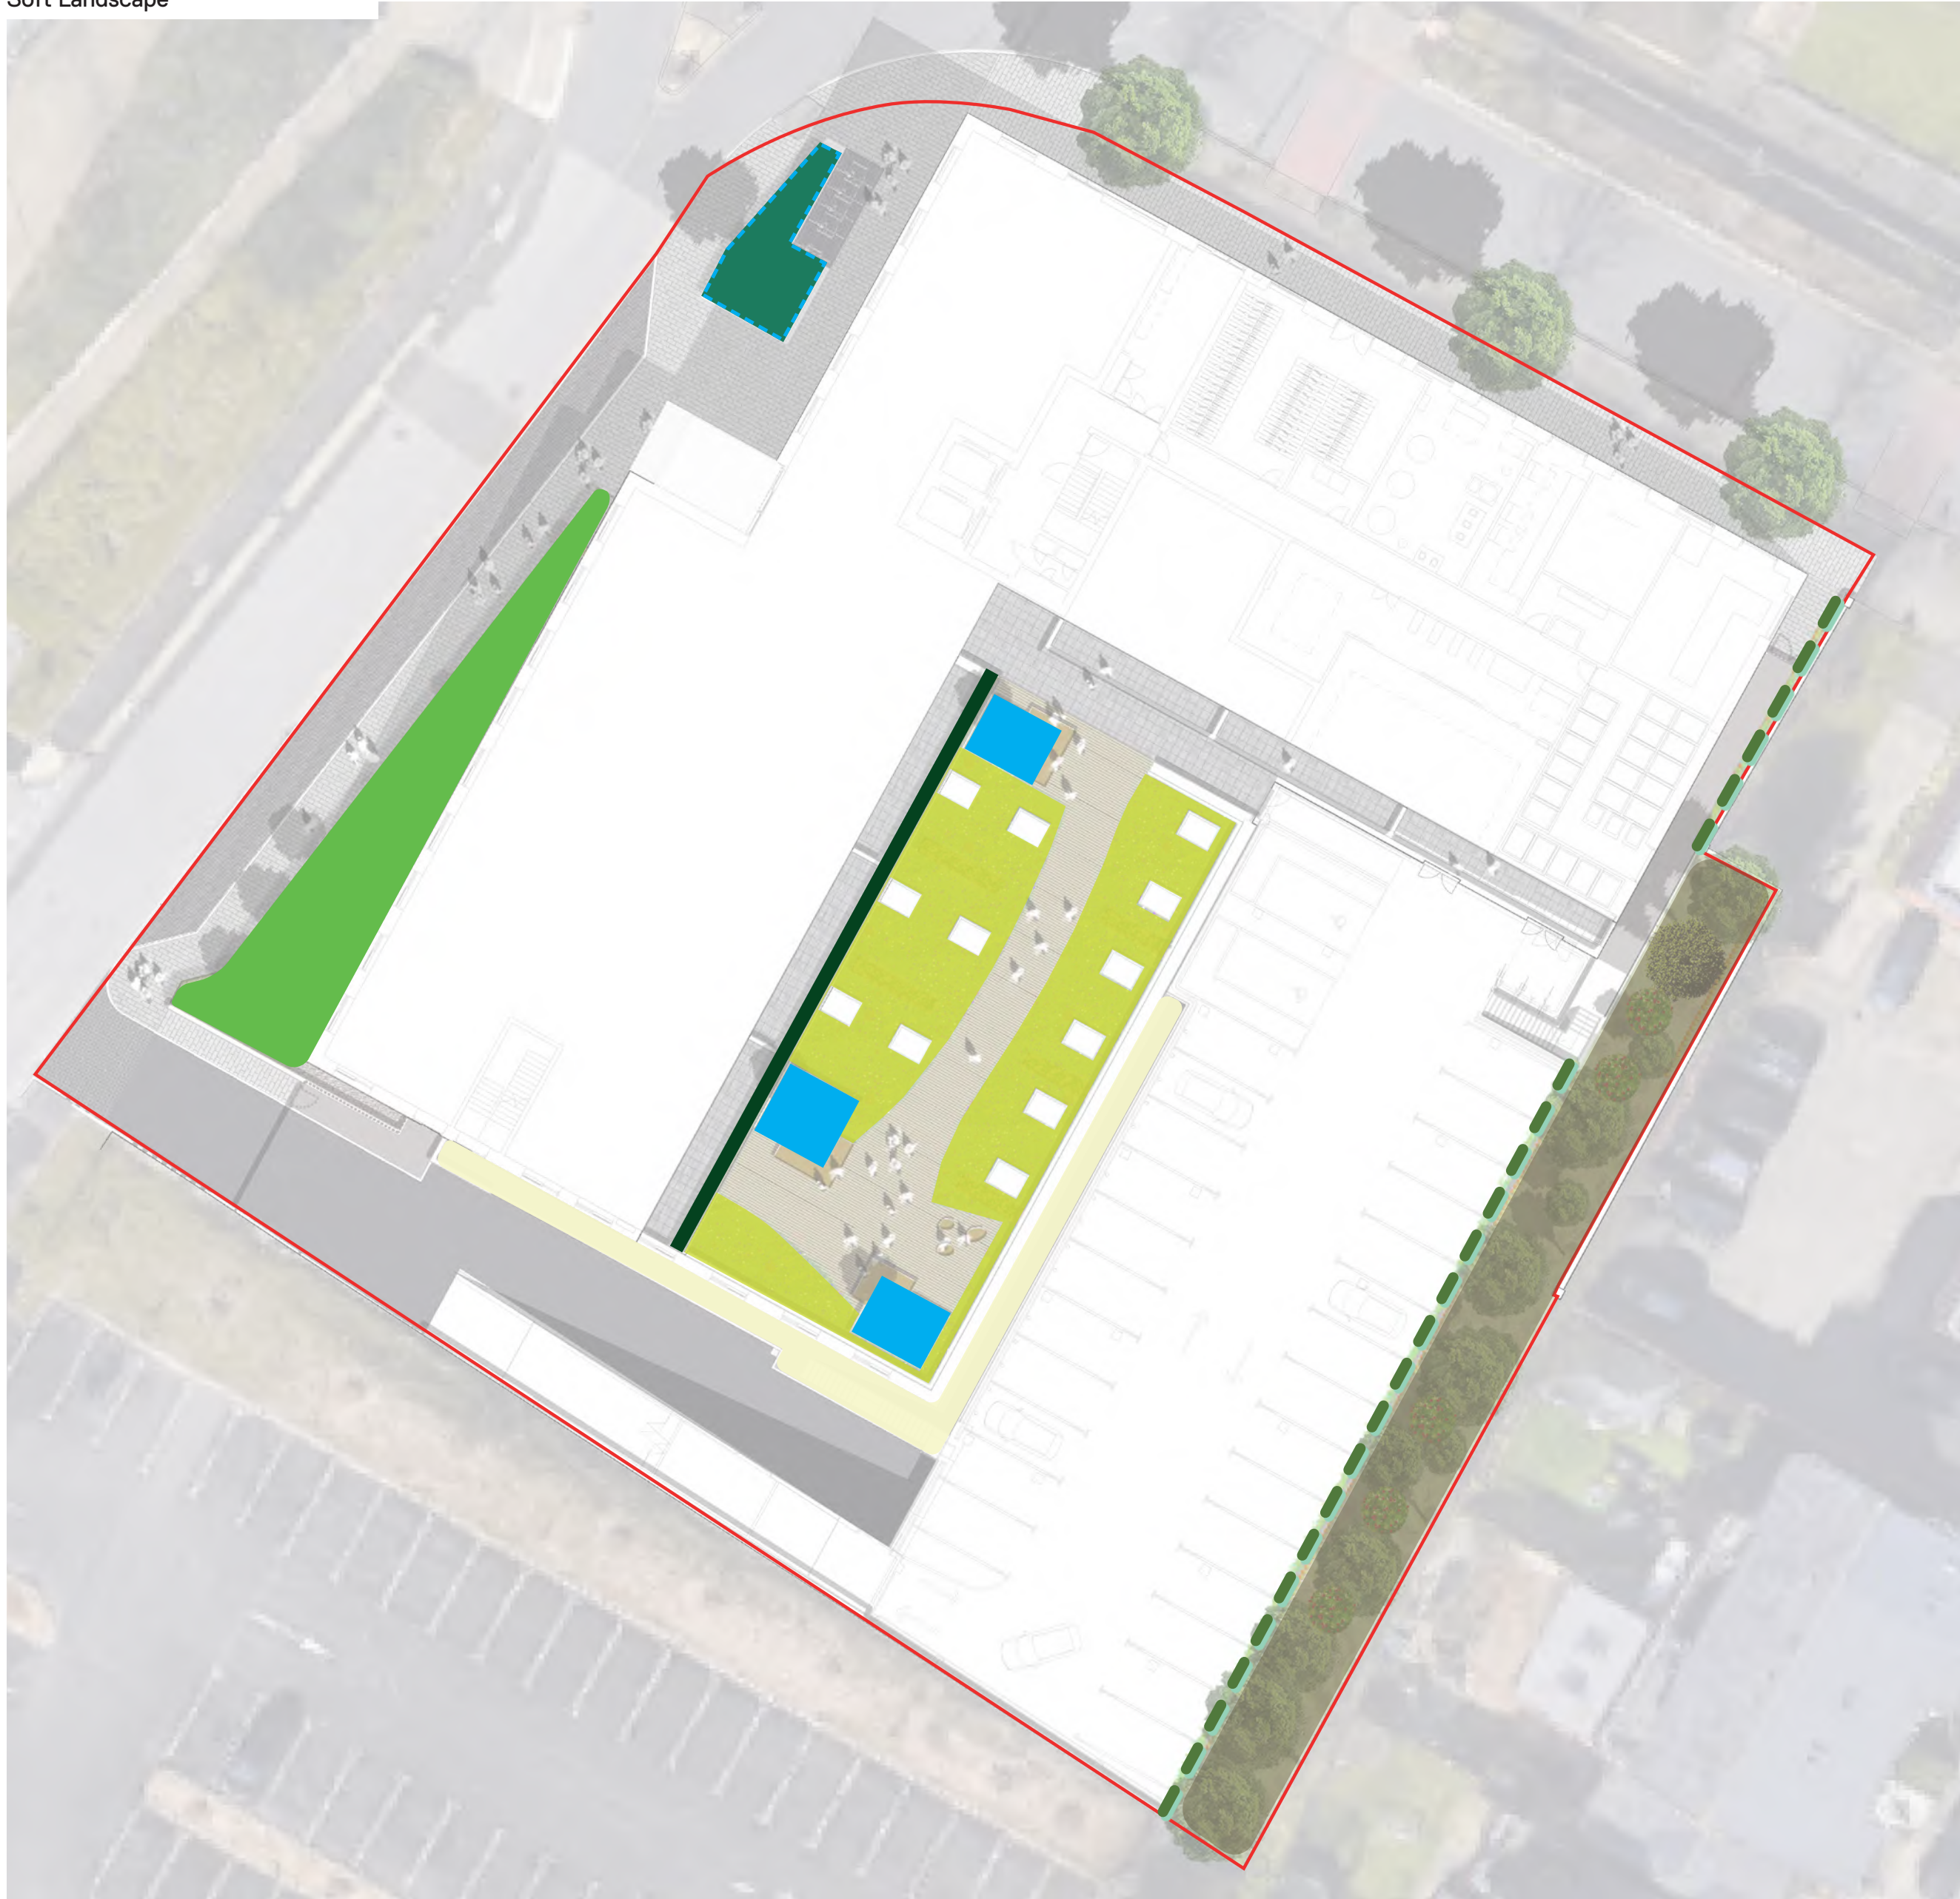

DRAWING NOTES:

GENERAL:

1. COPYRIGHT OF THIS DRAWING IS VESTED IN PLINCKE AND IT MUST NOT BE COPIED OR REPRODUCED WITHOUT CONSENT.
2. DO NOT SCALE FROM THIS DRAWING - DIMENSIONS GOVERN. IF IN DOUBT, ASK.
3. ALL DIMENSIONS ARE IN MILLIMETRES UNLESS NOTED OTHERWISE. ONLY FIGURED DIMENSIONS ARE TO BE TAKEN FROM THIS DRAWING.
4. ALL DIMENSIONS SHALL BE VERIFIED ON SITE BEFORE PROCEEDING WITH THE WORK. ALL CONTRACTORS MUST VISIT SITE AND BE RESPONSIBLE FOR TAKING AND CHECKING ALL DIMENSIONS RELATIVE TO THEIR WORK.
5. PLINCKE SHALL BE NOTIFIED IMMEDIATELY BY EMAIL OF ANY DISCREPANCIES.
6. PLINCKE ACCEPTS NO LIABILITY FOR ANY EXPENSE, LOSS OR DAMAGE OF WHATSOEVER NATURE AND HOWEVER ARISING FROM ANY VARIATION MADE TO THIS DRAWING OR IN THE EXECUTION OF THE WORK TO WHICH IT RELATES WHICH HAS NOT BEEN REFERRED TO THEM AND PRIOR APPROVAL OBTAINED.
7. ALL PLINCKE DRAWINGS TO BE READ IN CONJUNCTION WITH ALL RELEVANT ARCHITECTURAL, GAS ENGINEERS AND M&E ENGINEERS DRAWINGS AND SPECIFICATIONS.

REFERENCE FILES:

1. THIS DRAWING IS BASED ON THE FOLLOWING EXTERNAL CONSULTANTS DRAWINGS:

CONSULTANT	REFERENCE FILE	DATE RECEIVED
???	???	??/??/??

HEALTH, SAFETY & ENVIRONMENTAL INFORMATION:

1. IT IS ASSUMED THAT ALL WORKS ON THIS DRAWING WILL BE CARRIED OUT BY A COMPETENT CONTRACTOR AND, WHERE APPROPRIATE, WORKING TO AN APPROVED METHOD STATEMENT.
2. THIS DRAWING IS TO BE READ IN CONJUNCTION WITH ALL OTHER HAZARDS / RISKS WHICH HAVE BEEN IDENTIFIED AND RECORDED WITHIN THE PRE-CONSTRUCTION INFORMATION PACK AND / OR THE CONSTRUCTION PHASE HAS PLAN.
3. IN ADDITION TO THE HAZARDS / RISKS NORMALLY ASSOCIATED WITH THE TYPES OF WORK DETAILED ON THIS DRAWING, NOTE THE FOLLOWING:

ITEM N°	RISK REGISTER DETAILS
???	???

P02	Stage 3 Planning Issue	AA	AA	16/03/22
P01	Stage 3 First Issue	AA	AA	21/12/21

REV	DESCRIPTION	DRAWN	CHECK	DATE
KEY PLAN				



High quality exposed aggregate concrete block paving



Block paved vehicle parking layby



Sett paved crossover




Exposed aggregate kerb upstands to planting areas




Biodiverse podium planting



Raised planter-multi stem trees/mixed herbaceous planting

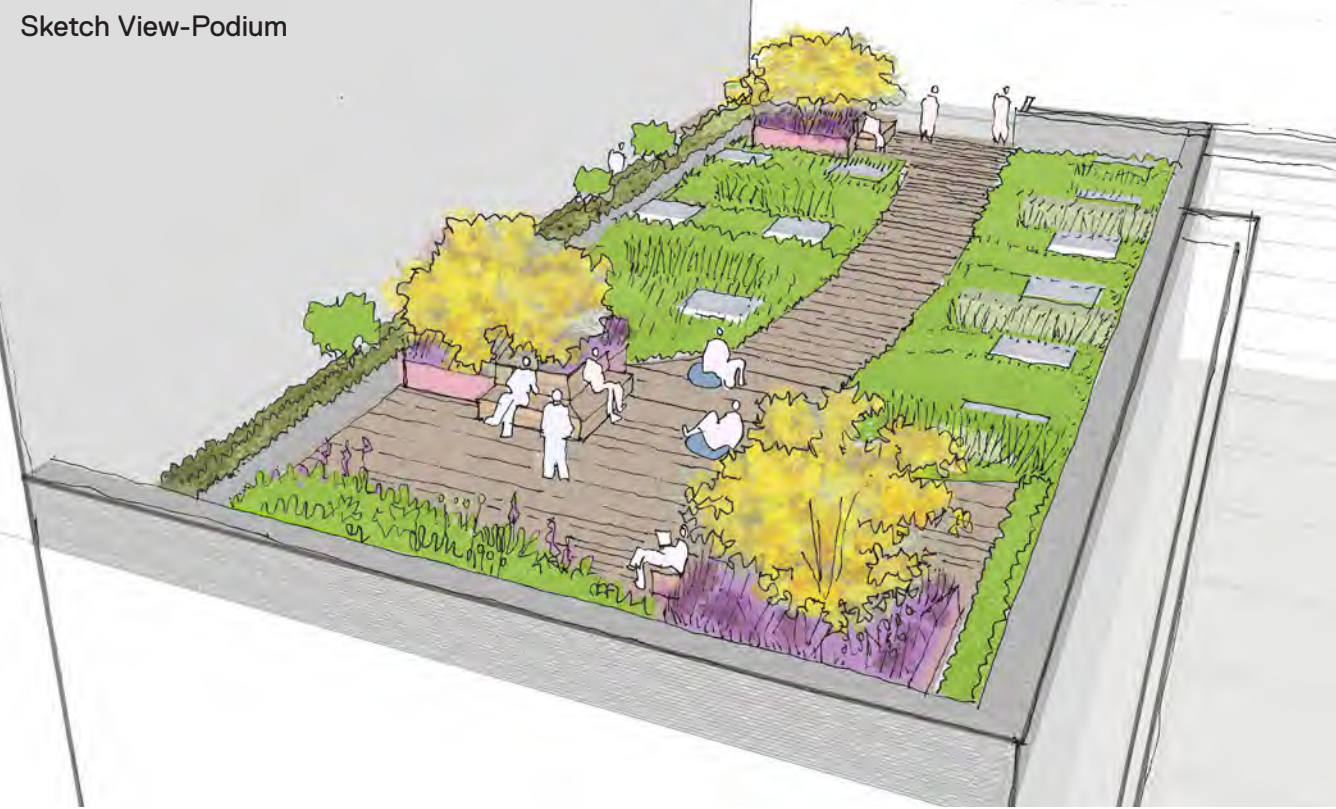

High quality natural aggregate smooth ground paving flags

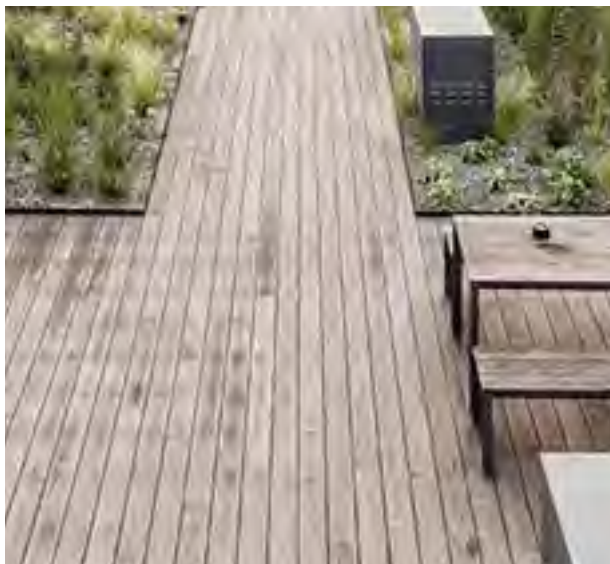

Composite timber decking or plank style paving.



Raised metal edge planters with seating



Brick planter/brick walls defining private thresholds



Habitat enhancement to existing trees



Climbing plants/wire support to car park edge/existing boundary wall



Swathes of grasses and low level planting to frontage



Rain garden/infiltration basin planting



plincke.

MANCHESTER 0161 237 9223 north@plincke.com
RUGBY 0179 881 7866 midlands@plincke.com
LONDON 0207 739 3330 london@plincke.com

PROJECT TITLE: DIDSBURY POINT HOUSING
STATUS: S2
SCALE @ A1: NTS
DRAWING TITLE: HARD AND SOFT LANDSCAPE MATERIALS PLAN
DATE: 21/12/21
REVISION: P02

PROJECT No: 0604
DRAWING No: 0602-PLI-ZZ-ZZ-DR-L-0250

SCALE BAR @ 1:125

0 1.25 2.5 5.25 11.25m