
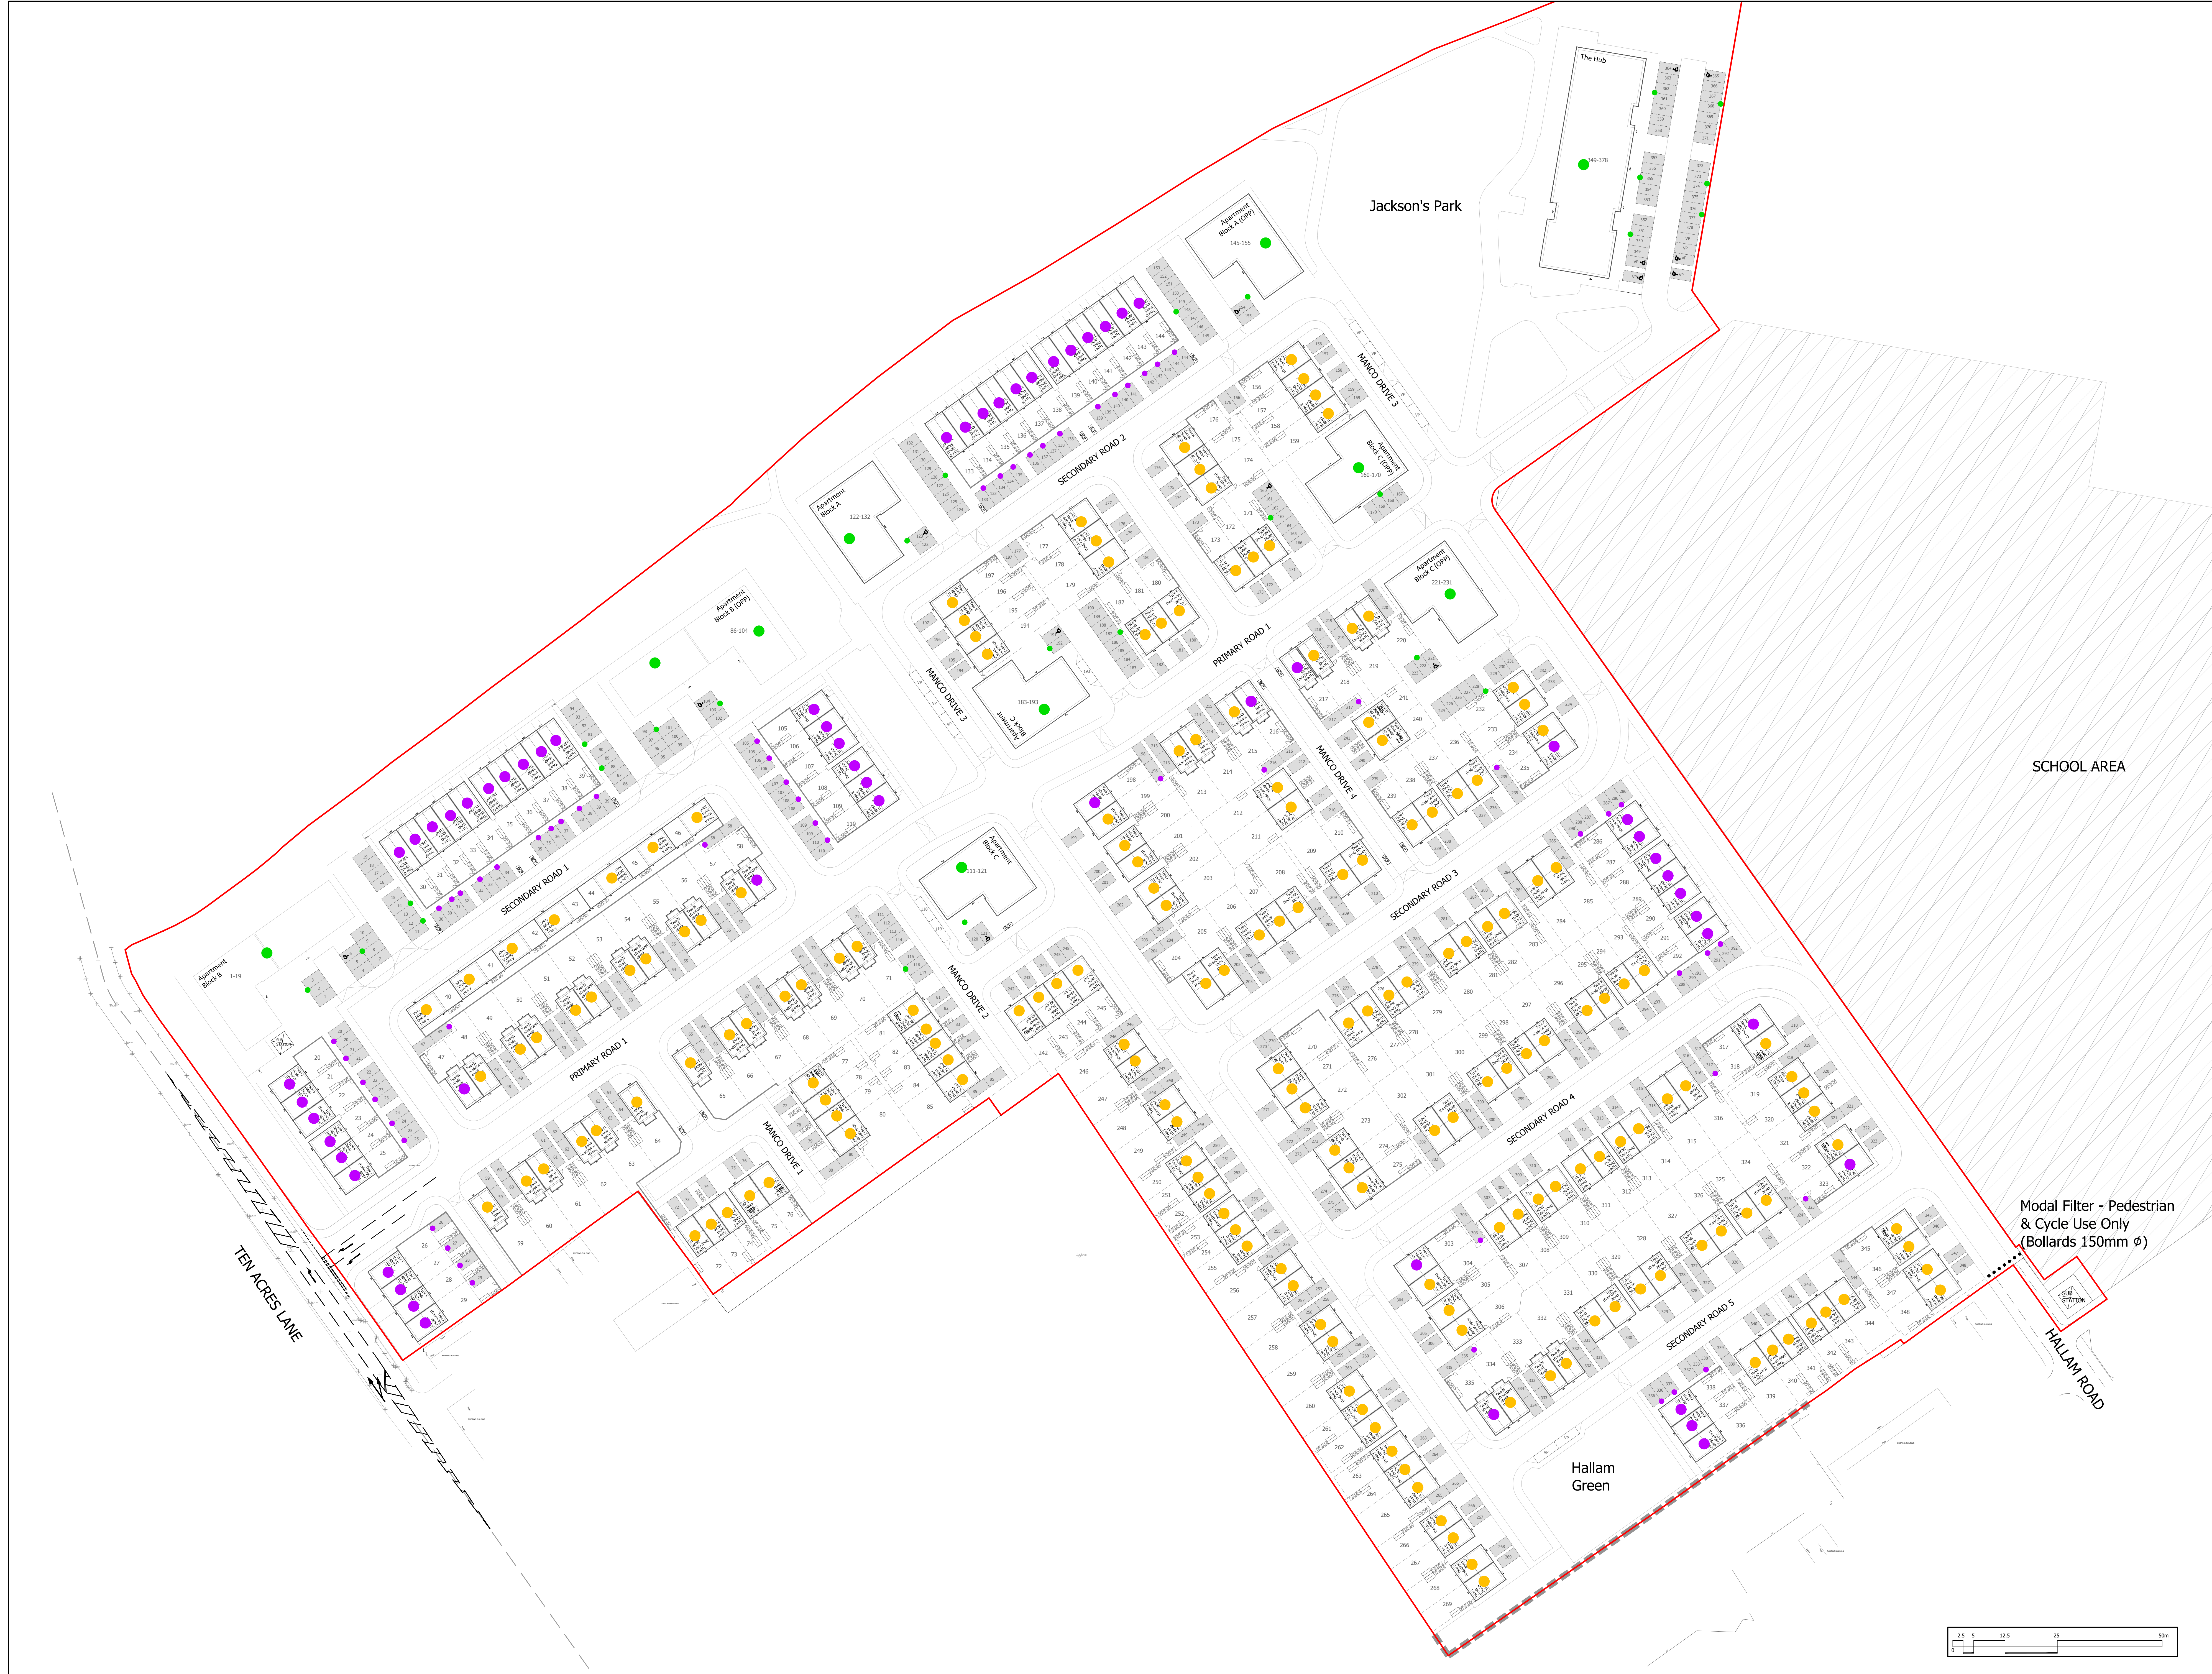


LEGEND

- Site Boundary
- House with on plot parking: Passive Provision (incl. network of cables and power supply necessary so that at a future date a socket can be added)
- House with allocated/ remote parking: Passive Provision (network of cables (connecting to 1 x space) and power supply necessary so that at a future date a charging station can be added)
- House with allocated/ remote parking: Future charging station location
- Apartments: Passive Provision (network of cables to all parking spaces)
- Apartment: Active Provision (network of cables and charging station to 20% of parking spaces)

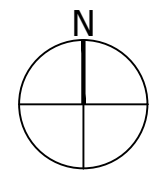

Modal Filter - Pedestrian  
& Cycle Use Only  
(Bollards 150mm  $\phi$ )

HALLAM ROAD

Hallam  
Green

Project  
Ten Acres Lane

Drawing Title  
EV Charging Allocation Layout

|                     |                    |                |                |
|---------------------|--------------------|----------------|----------------|
| Date<br>24.04.22    | Scale<br>1:500 @A0 | Drawn by<br>LF | Check by<br>SW |
| Project No<br>32576 | Drawing No<br>BW04 | Revision       | C              |