


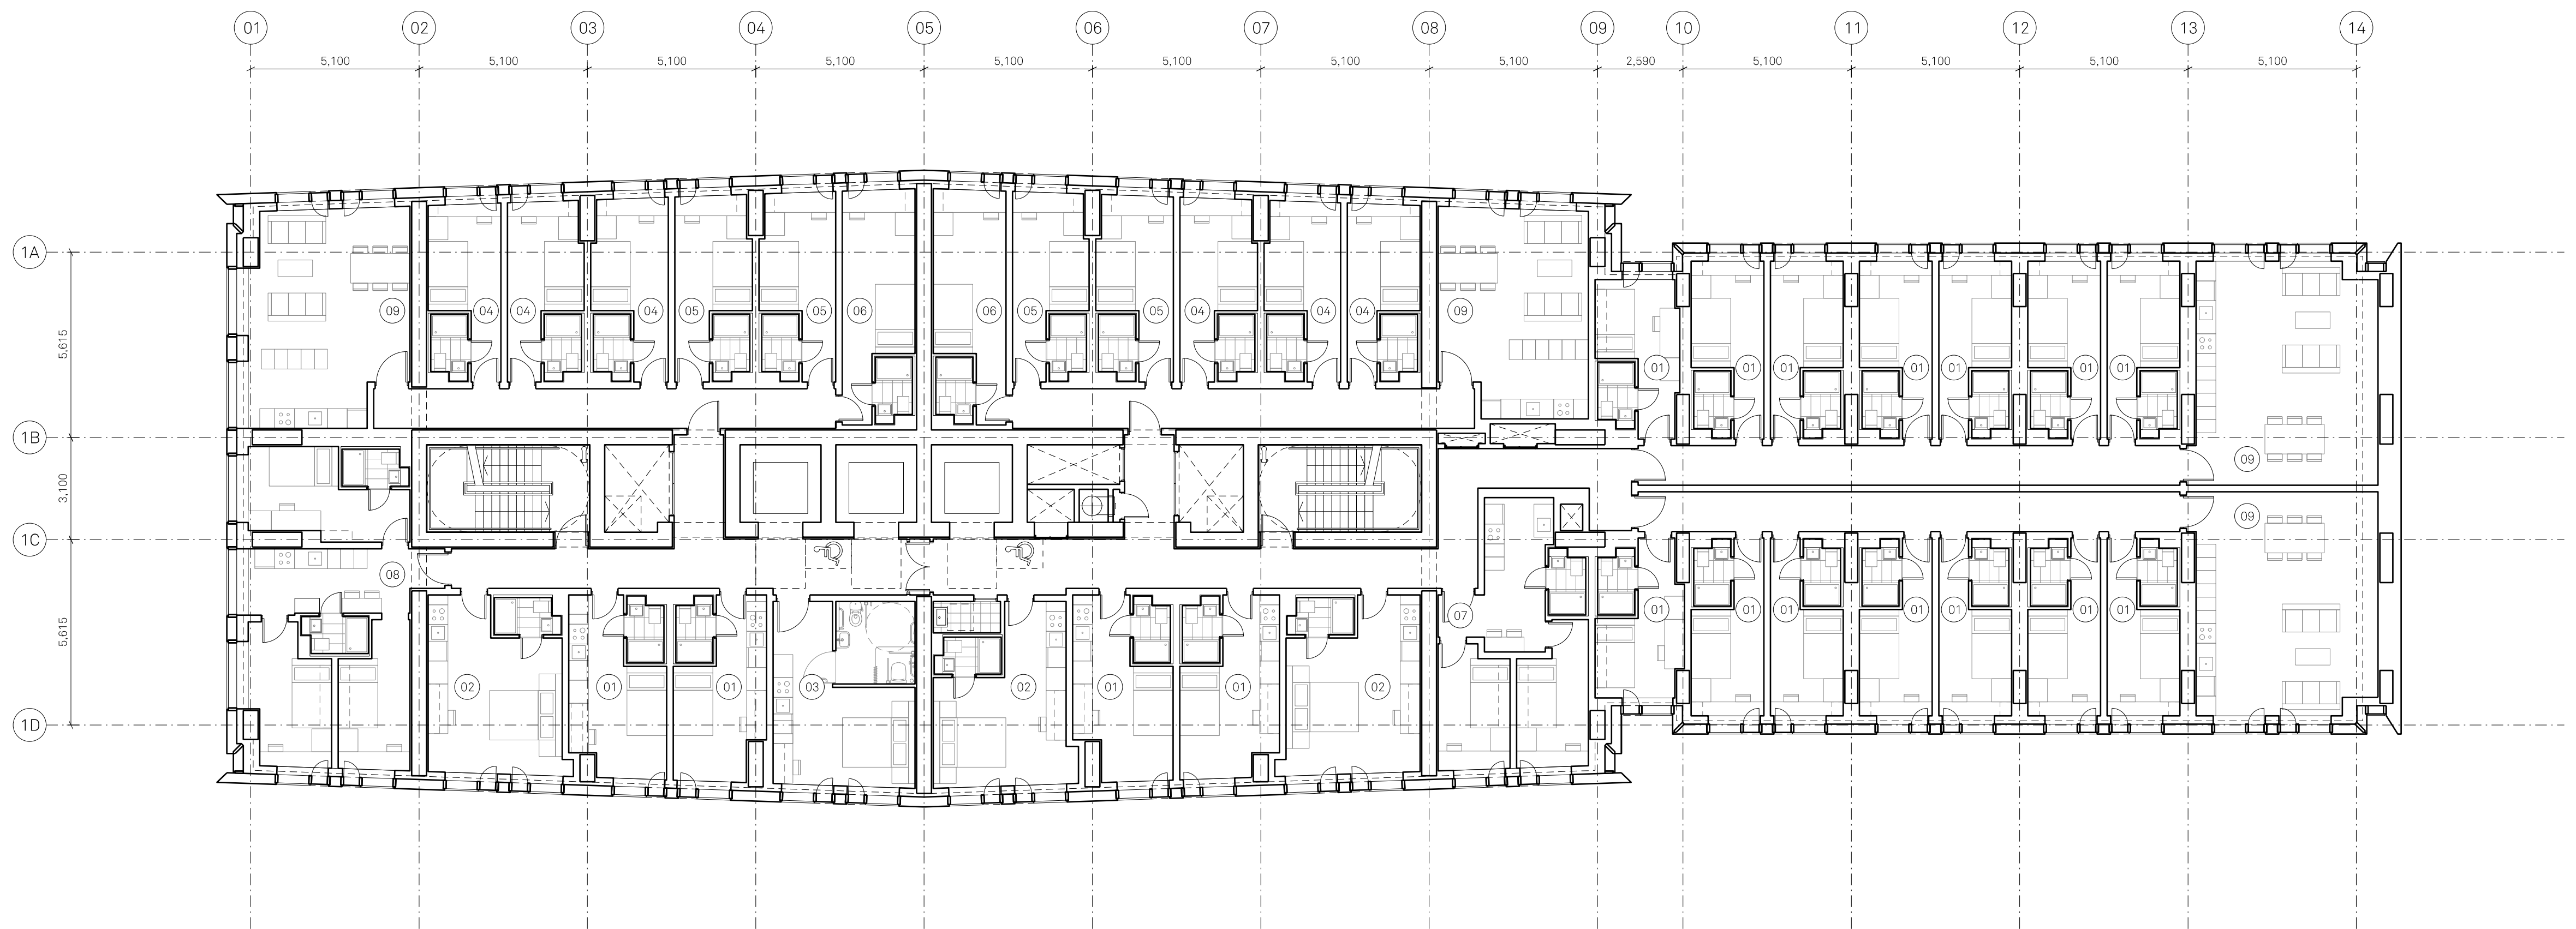

Notes:

PLAN KEY:

- | | | |
|----------------------|---------------------|------------------------------|
| 01 Standard studio | 04 Standard cluster | 07 Twodio |
| 02 Superior studio | 05 Premium cluster | 08 Threedio |
| 03 Accessible studio | 06 Delux cluster | 09 Kitchen / living / dining |

NOTES:

All structural / service coordination ongoing and to be developed post issue. All structural sizes TBC by SE

Project Name:

One Medlock

Street

Drawn: Checked:

HM MH

Details:

Title:

Block B 2nd to 10th Floor

General Arrangement Plan

Status:

Planning

Scale:

1:125 @ A1

Project:

100

Drawing No:

_B1_02_2202

Rev:

C

Jon Matthews Architects

Union, 2-10 Albert Square, Manchester, M2 6LW

0161 974 3690

Copyright of this drawing is vested in Jon Matthews Architects and must not be copied or reproduced without written consent. Figured dimensions only are to be taken from this drawing. Do not scale from this drawing. For full company disclosure please visit www.jonmatthewsarchitects.com