




Bay Study 1
1 : 50




Bay Study 2
1 : 50

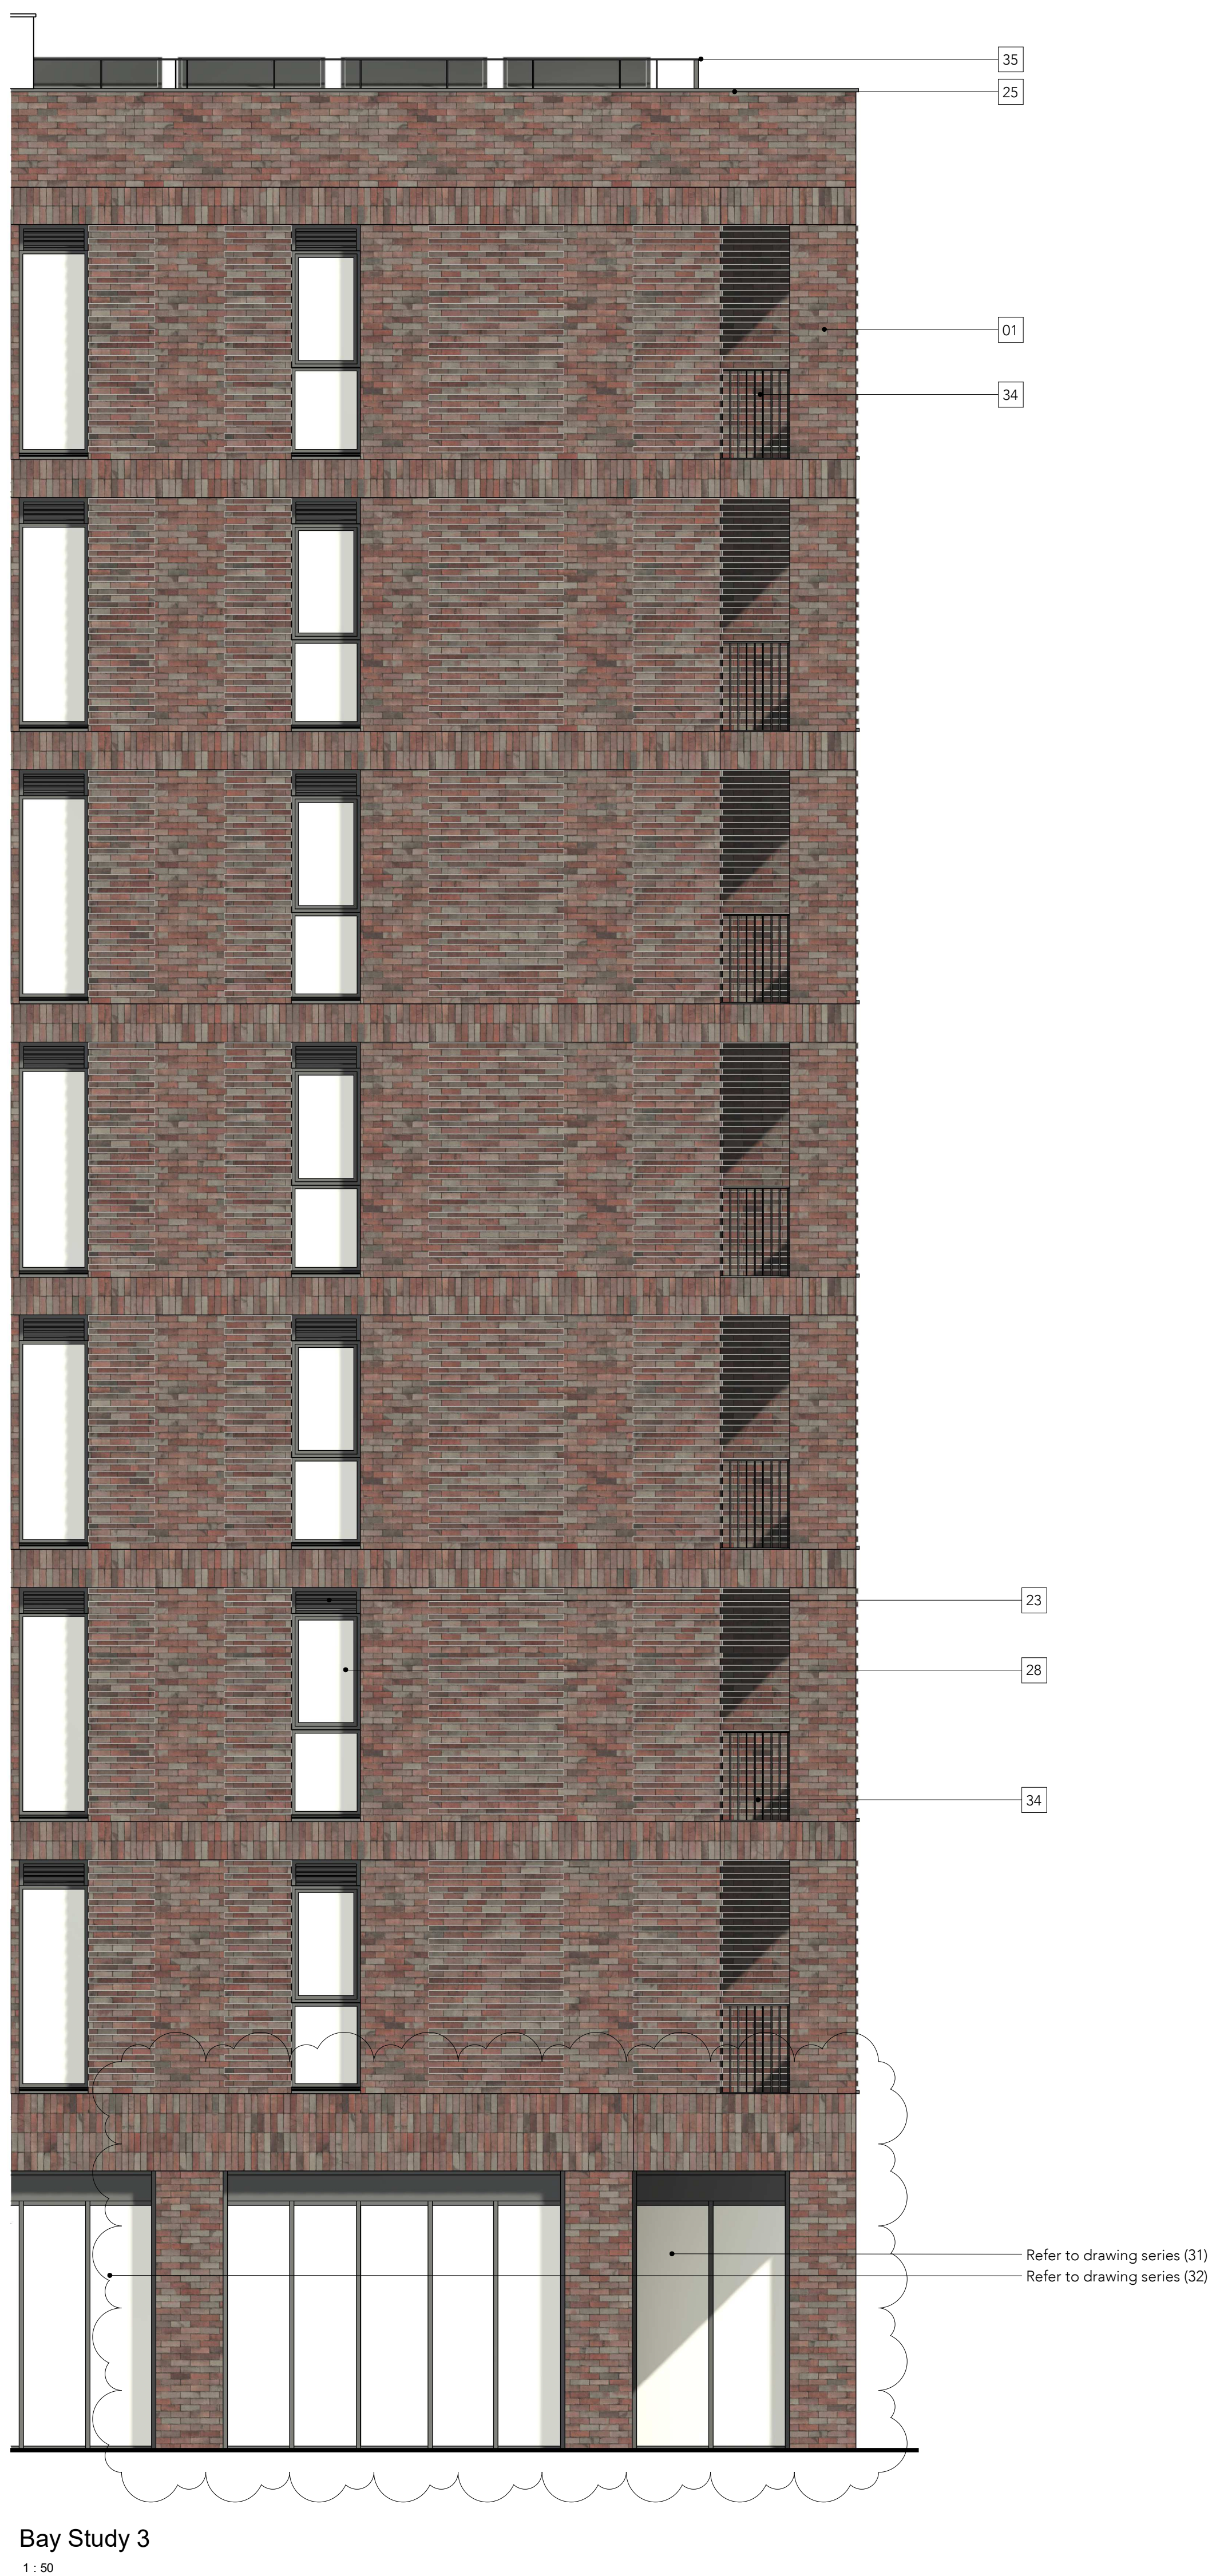

Bay Study 3
1 : 50

- Key**
- 01. Brickwork to NBS F10.110
 - 02. Mortar to NBS F10.110
 - 03. Concealed cavity weep hole duct to NBS F30.132
 - 04. Angle Support to NBS F30.261
 - 05. Cavity Barrier. Refer to (08) series drawings for locations. NBS P12.361 and NBS P12.362
 - 06. Cavity Trays to NBS F30 / 370.385 & 390
 - 07. 12.5mm weather defense board to NBS G10.151
 - 08. 150mm Rigid insulation to NBS F30.155
 - 09. 150mm Semi-rigid insulation to NBS K10.165
 - 10. Frame Cramp tie to NBS F30.266
 - 11. 15mm Fibresand (specified within each partition to NBS K10)
 - 12. SFS to NBS G10.112 & 150
 - 13. Waterproofing Line
 - 14. Terracotta Rail System - Vertical Tile to NBS H92.110
 - 15. Terracotta Rail System - Horizontal Tile to NBS H92.115
 - 16. PIR insulation to NBS E20.200
 - 17. Gas Membrane - provision is subject to further analysis by contractors relative to specific on site ground investigations.
 - 18. Telling Architectural, Argeton Terracotta Tile Profile - M22-2015 Vertical Tile to NBS H92.110
 - 19. Telling Architectural, Argeton Terracotta Tile Profile - flat 30mm cut tile to NBS H92.116
 - 20. Telling Architectural, Argeton Terracotta Tile Profile - Custom Horizontal Tile to NBS H92.115
 - 21. SoftFit and Sil Reveals from PPC aluminium integrated into back of tiles with no visible fixings to NBS Z11
 - 22. Curtain Walling to NBS H11.115
 - 23. Louvre to NBS L10.451
 - 24. Aluminium Rainscreen cladding to NBS H92.120
 - 25. Angled metal PPC aluminium coping (Dark Grey) NBS Z11
 - 26. Block work underground from pile cap to L00 to subcontractor design
 - 27. Concrete Blinding underground under PIR insulation to subcontractor design
 - 28. Windows NBS L10.400 & 401
 - 29. Airgap un-penetrated with 30mm insulation to NBS F10.190
 - 30. External Doors refer to drawing series (32)
 - 31. Painted MDF Skirting / Window Sill to NBS M60.112
 - 32. Void former to NBS E20.300
 - 33. Perforated Aluminium Screen to NBS Z11
 - 34. SoftFit insulation to NBS M21.211
 - 35. Balcony Balustrade to NBS L30.560
 - 36. Modular, non-penetrating rooftop guardrail system to NBS L35.171
 - 37. Inverted liquid applied hot melt roof system to NBS J31.115
 - 38. Bitumen warm roof system to NBS J41.115
 - 39. Terrace and Balcony flooring to NBS J21.467 and Q25.316
 - 40. Nexus Suspended Brickwork System to NBS F30.267
 - 41. Blockwork to SE specification

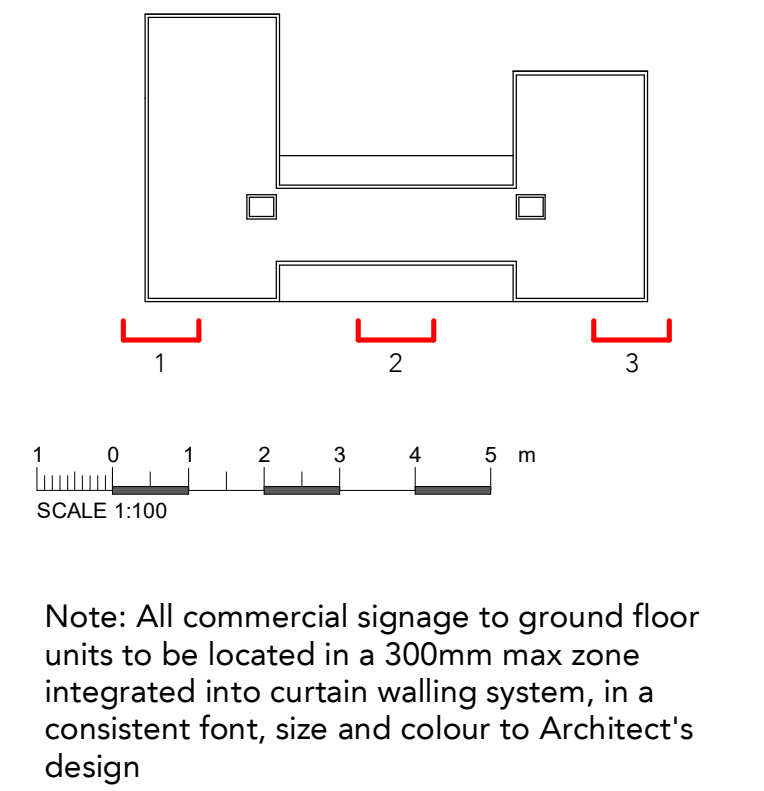

T2	20/05/22	FB	Bridge removal - Planning NMA
T1	02/07/21		Tender Issue
T0	07/05/21	FB	Planning Issue

Rev	Date	Info	Details

© The moral rights of the author are hereby asserted.
This drawing and design is the sole property of Buttress Ltd and must not be reproduced without permission.
Buttress Ltd Registered Company (Incorporated in the UK) 10197311

Buttress

41 Bengal Street
Manchester
M4 6AF
T 0161 236 3303
E enquiries@buttress.net
W www.buttress.net

Project Title	Elbow Yard
Client	Manchester Life Development Company 2
Location	Manchester

Drawing ref	Bay Studies - Jersey Street
--------------------	-----------------------------

Date	19/05/2022 15:21:02	Scale	As indicated
Checker	NB	Orig Paper Size	A0

Job No:	9033	Status	Planning
----------------	-------------	---------------	-----------------

Project:	Origin:	Zone:	Level:	Type:	Disc:	Number:	Rev:
----------	---------	-------	--------	-------	-------	---------	------

9033-BA-XX-XX-DR-A- (05)010-T2